

LONDON TIMBER BUILDINGS


Smiths Garden Centre, UB9 4DE

01895 728402

uxb@londontimberbuildings.co.uk

www.londontimberbuildings.co.uk


CUSTOMER REFERENCE: 32 Bridge Road, Uxbridge, UB8 2QP

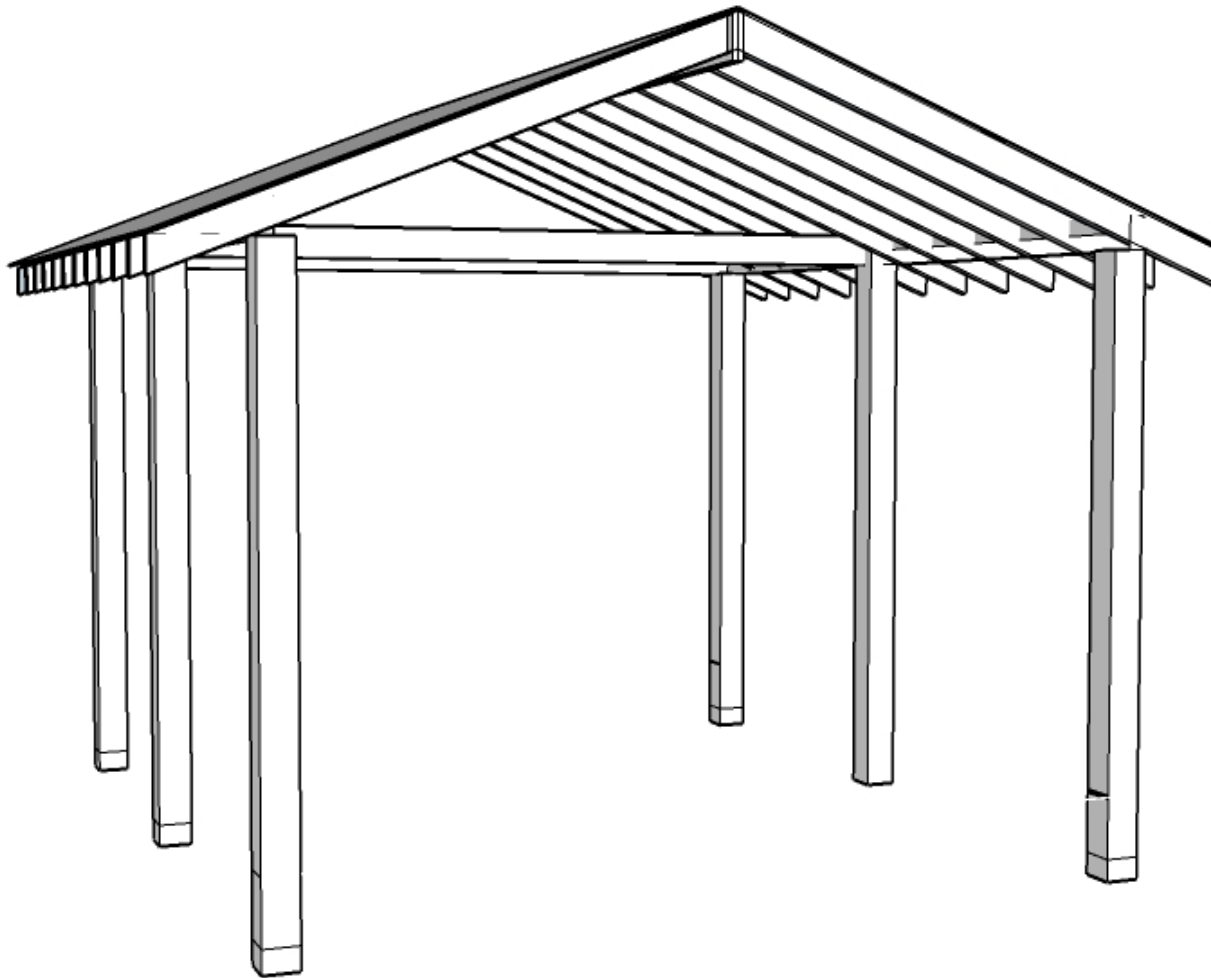


TIMBER PERGOLA FIXED TO REAR WALL OF PROPERTY

- Vertical posts, roof beams, rafters and ridge all constructed from C24 structural timber.
- Vertical posts secured to rear garden patio with powder-coated steel feet/anchors
- Tongue-and-groove treated pine boards fitted to underside of roof
- Felt shingle roof tiles fitted to roof exterior.


FRONT ELEVATION

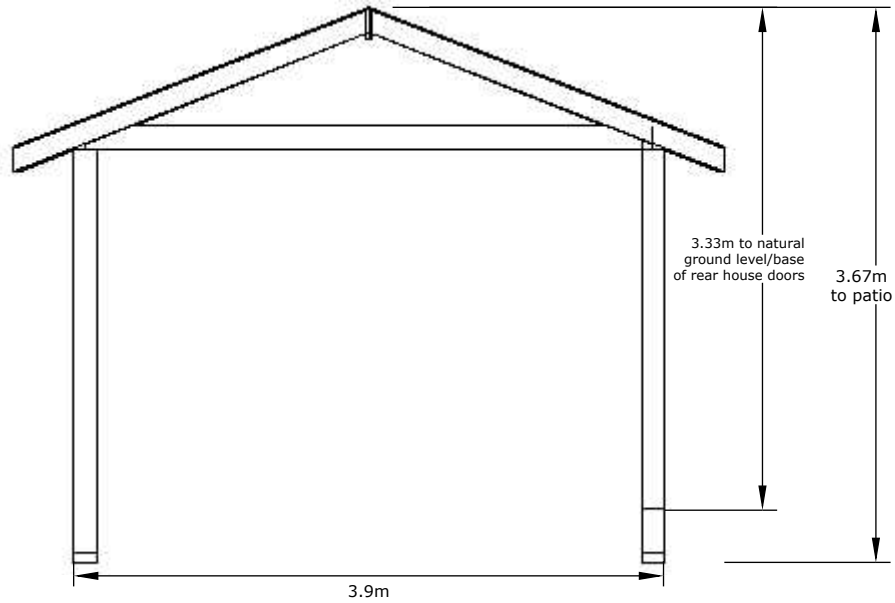

RIGHT ELEVATION

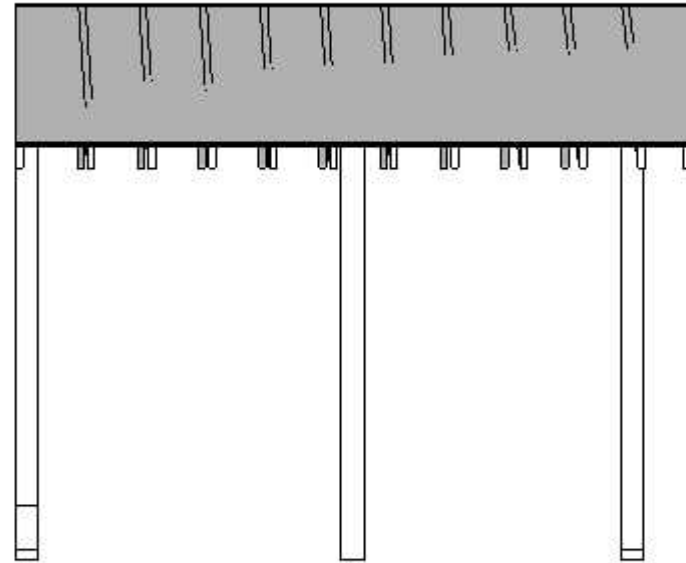

LEFT ELEVATION

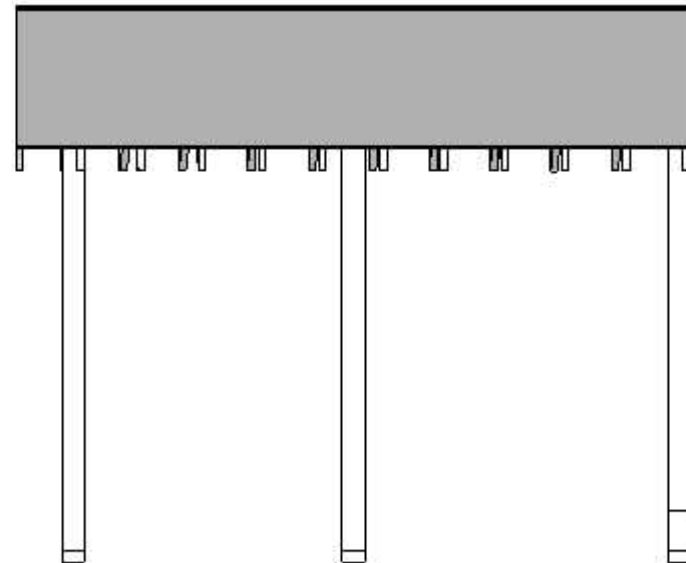

REAR ELEVATION

