

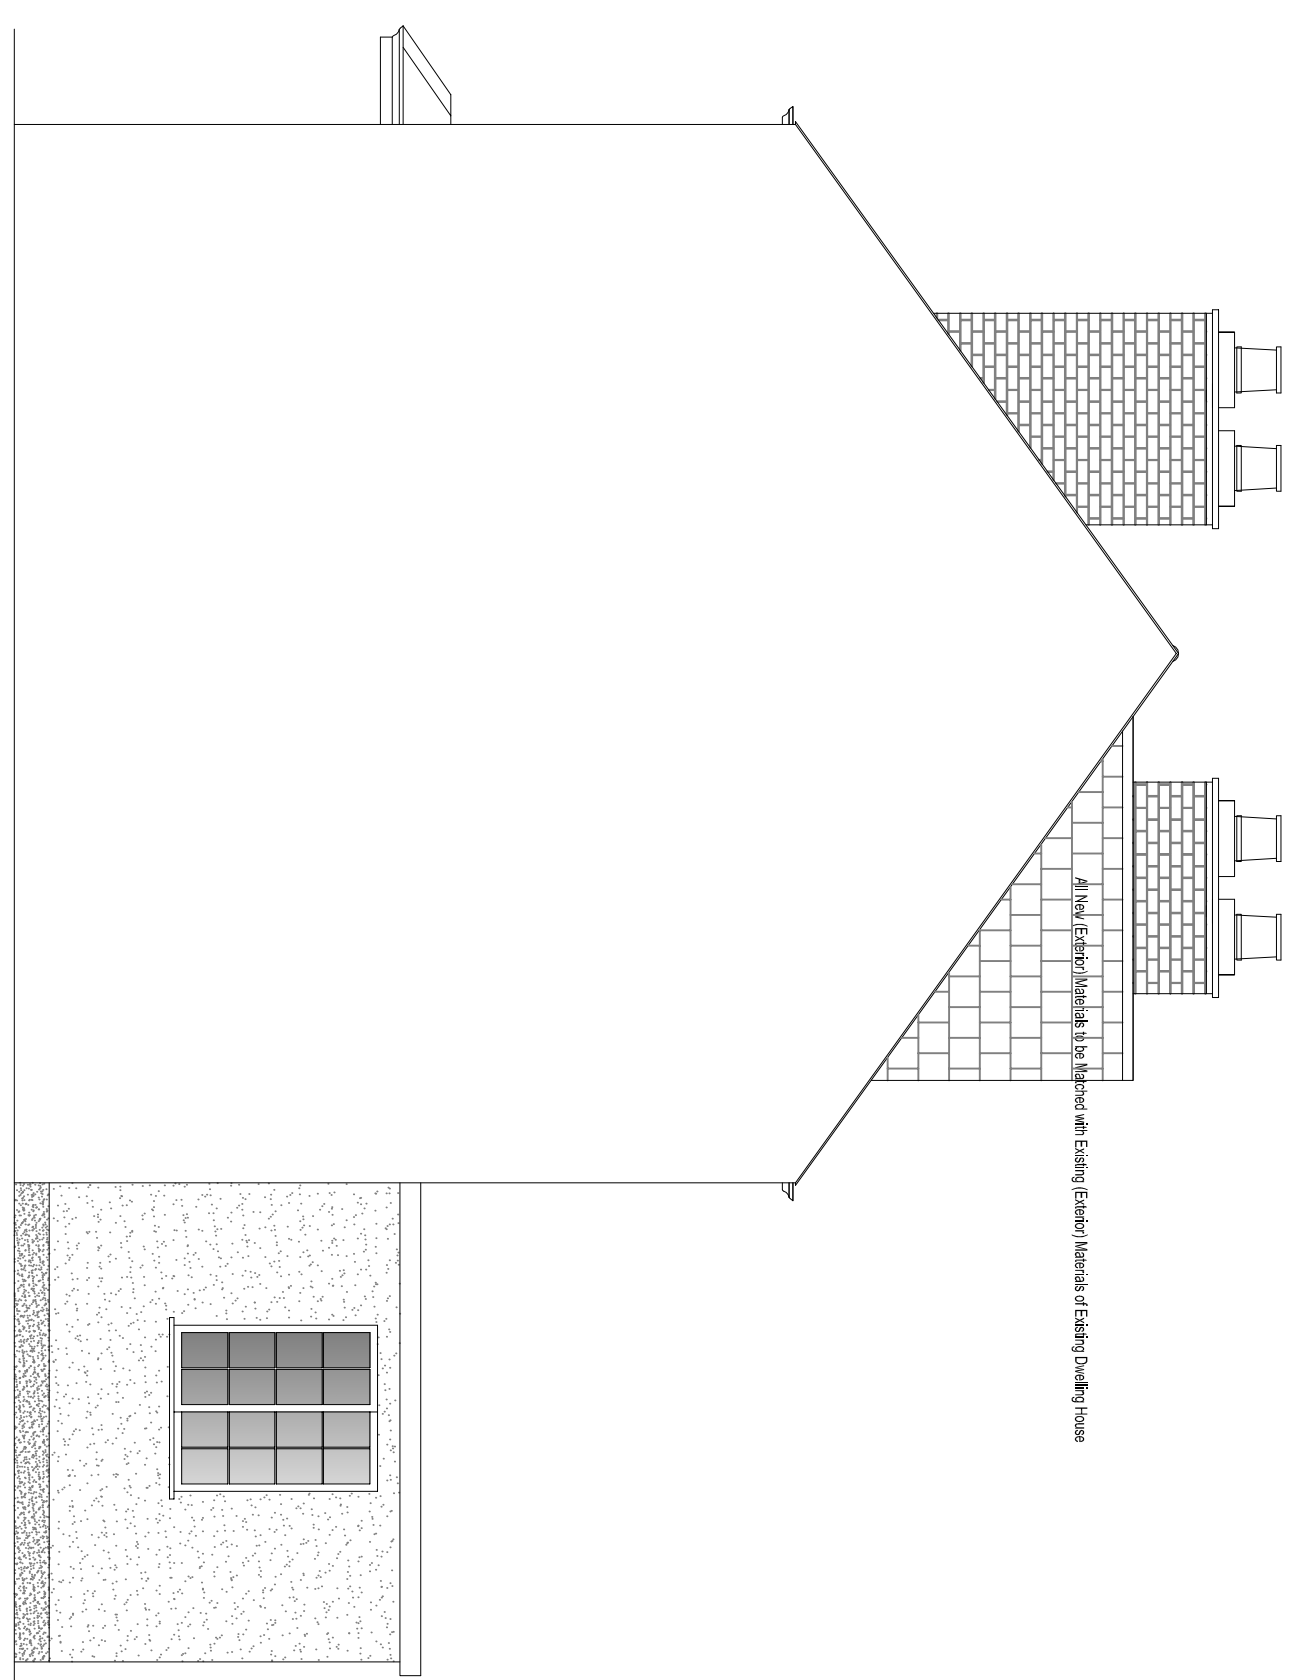




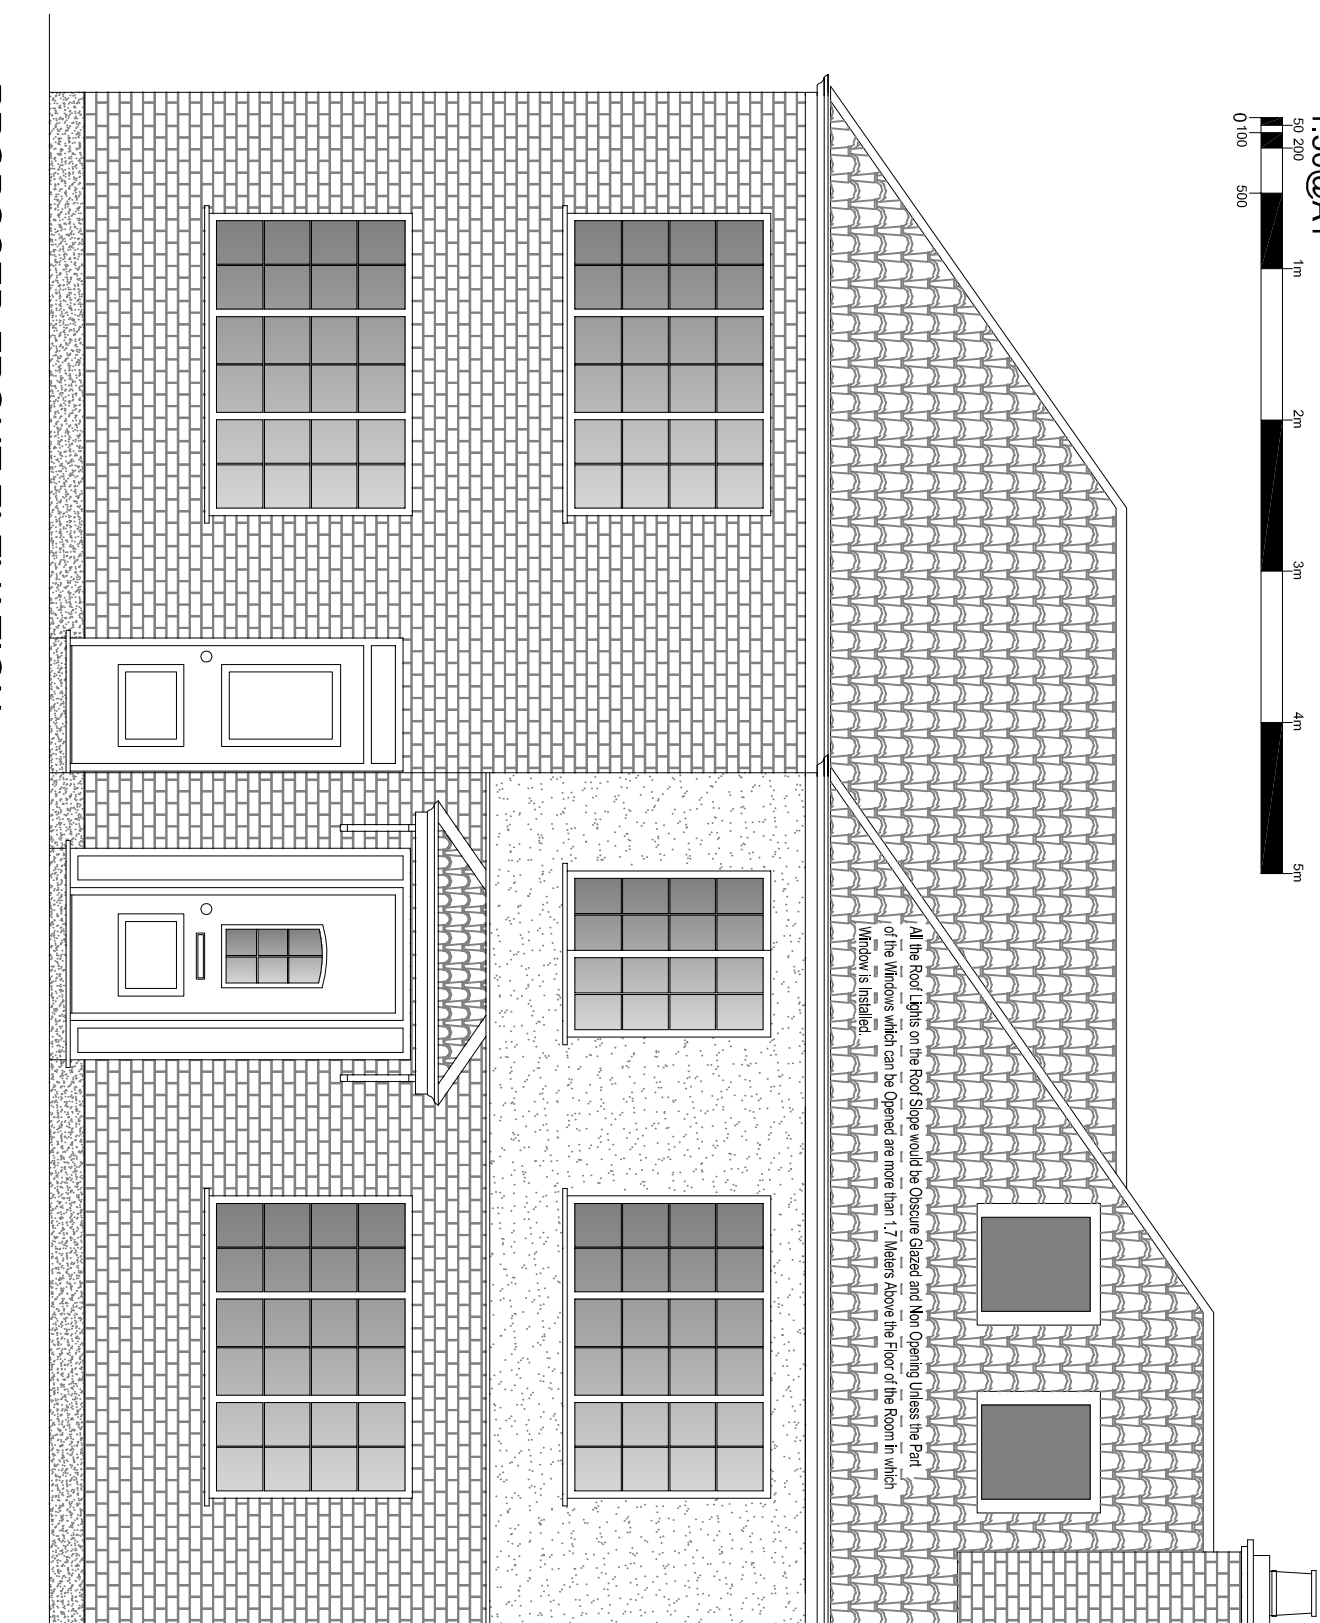

Roof Profile form approved application
5861/APP/2019/241

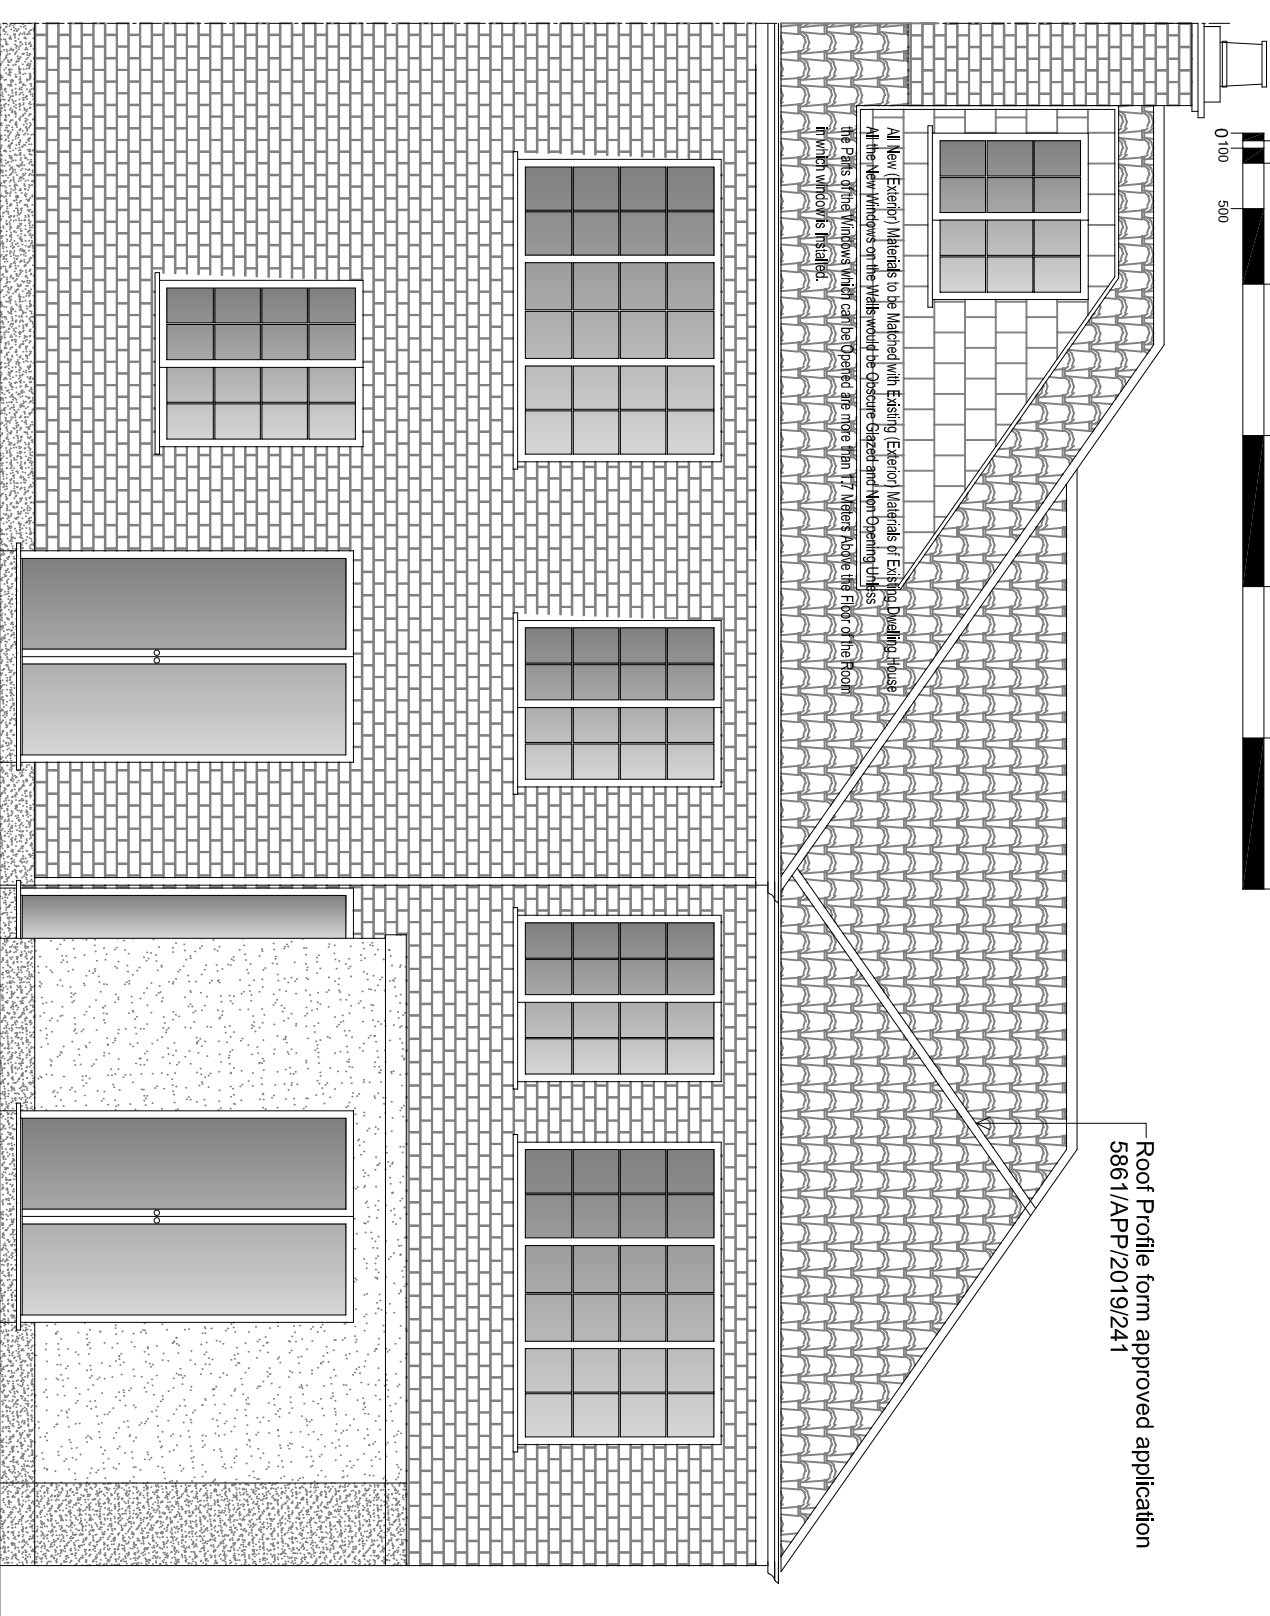

54 Dale Drive Hayes UB4 8AU

JCB

EXISTING & PROPOSED ELEVATIONS

DATE
MARCH 2019

DRAWN

SN

SCALE

1:50 @ A1

CHECKED

STA

PLANNING

DRAWING NO.

115/P/002a

DOTS

ARCHITECTURAL SERVICES ltd

● ● ●
from survey to planning to construction