



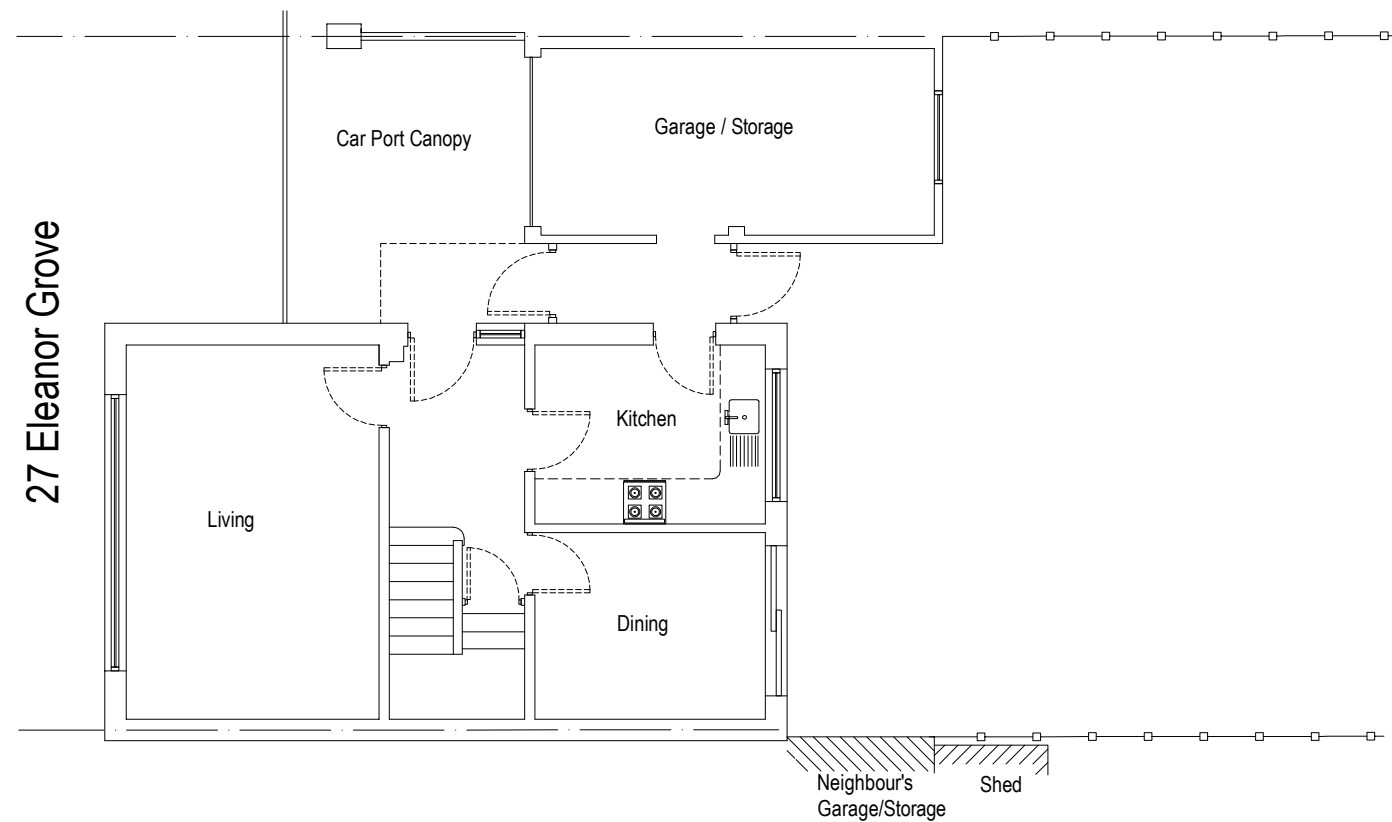

GROUND FLOOR PLAN (Existing)

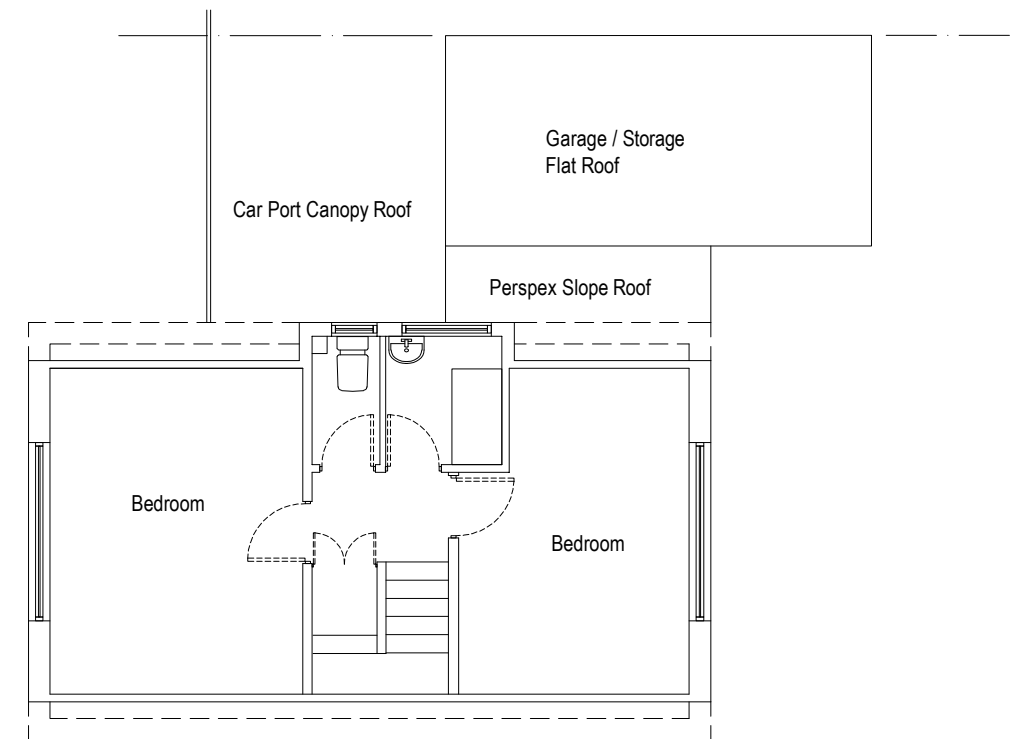

FIRST FLOOR PLAN (Existing)




FRONT ELEVATION
(Existing)




REAR ELEVATION
(Existing)


rev:	revision notes:	date:
dwg status:		
drawn by:	drawn date:	scale:
BC	Jan 2020	1:100
project title:	27 ELEANOR GROVE, ICKENHAM UXBRIDGE UB10 8BJ	
dwg title:	CONVERSION OF THE EXISTING SIDE CARPORT AND REAR STORAGE & SINGLE STOREY REAR EXTENSION	
dwg no:	27/ELEANORGROVE/11	rev: B

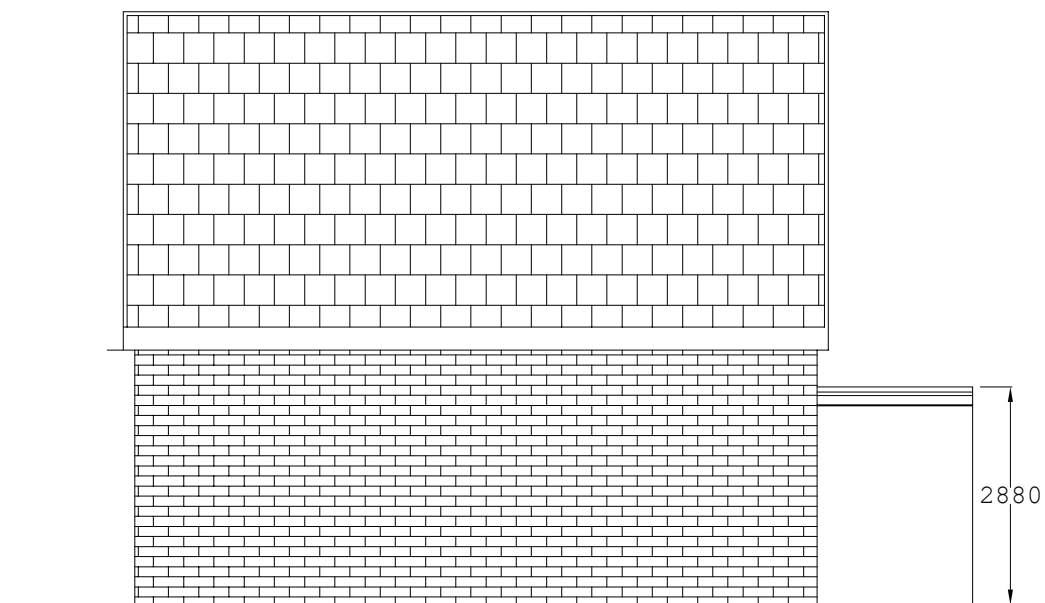


LEFT SIDE ELEVATION (Existing)

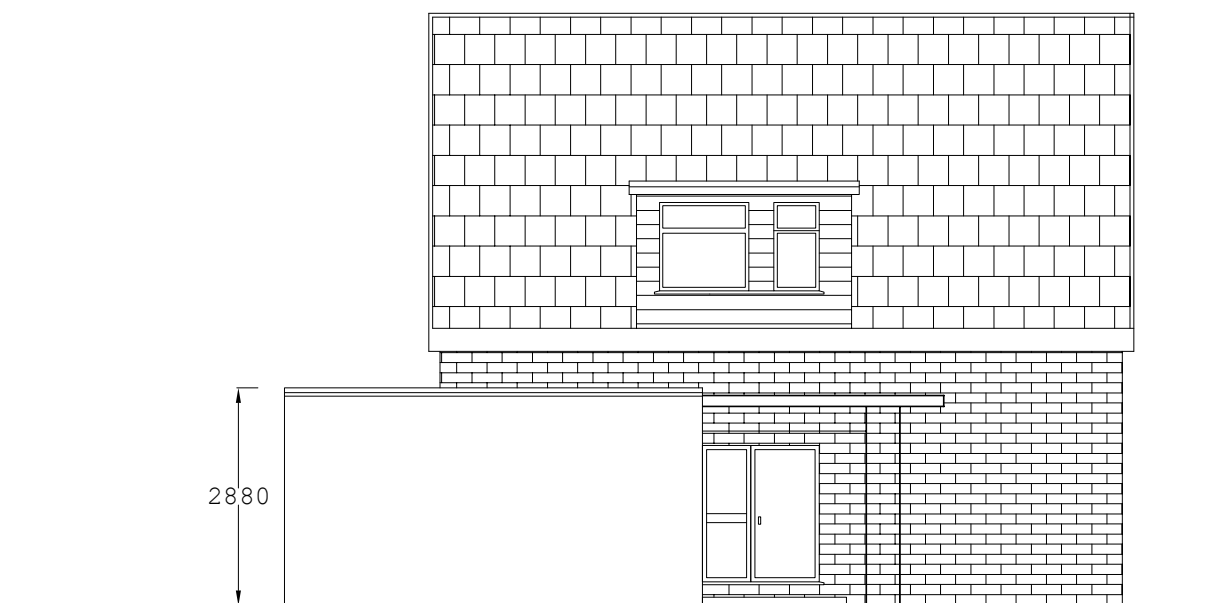

RIGHT SIDE ELEVATION (Existing)

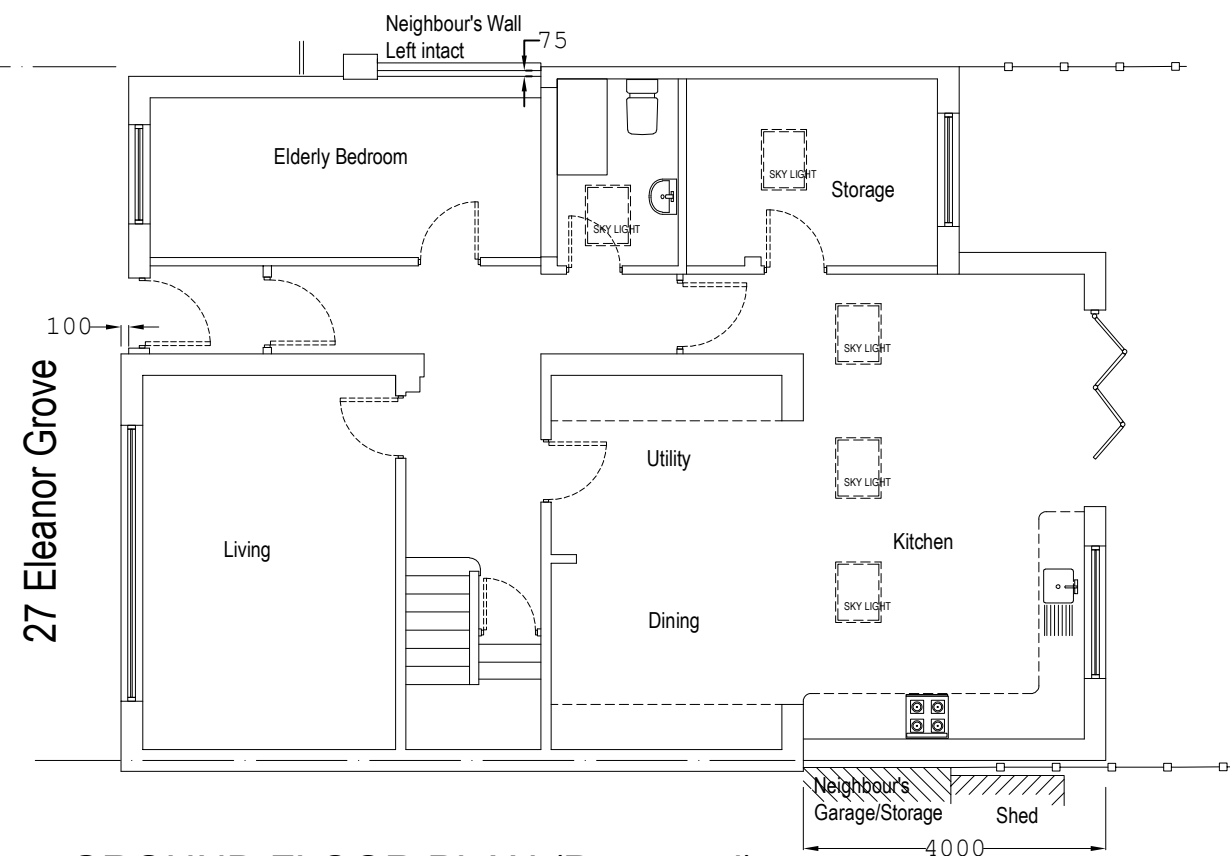


GROUND FLOOR PLAN (Proposed)

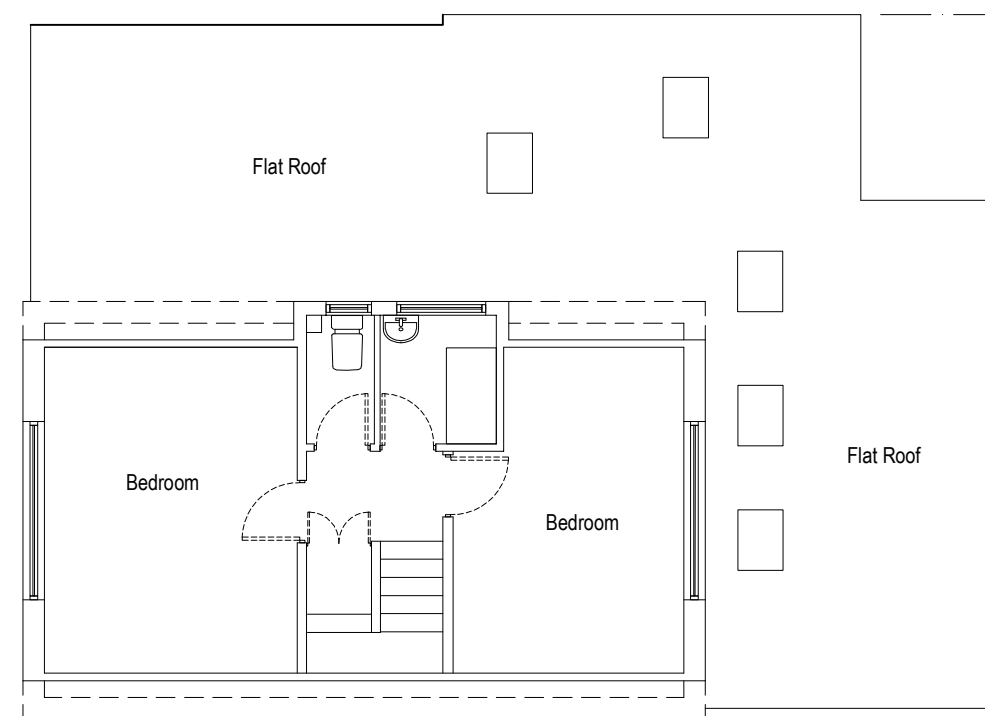


FIRST FLOOR PLAN (Proposed)

rev:	revision notes:	date:
dwg status:		
drawn by:	drawn date:	scale:
BC	Jan 2020	1:100
project title:	27 ELEANOR GROVE, ICKENHAM UXBRIDGE UB10 8BJ	
dwg title:	CONVERSION OF THE EXISTING SIDE CARPORT AND REAR STORAGE & SINGLE STOREY REAR EXTENSION	
dwg no:	27/ELEANORGROVE/11	rev: B

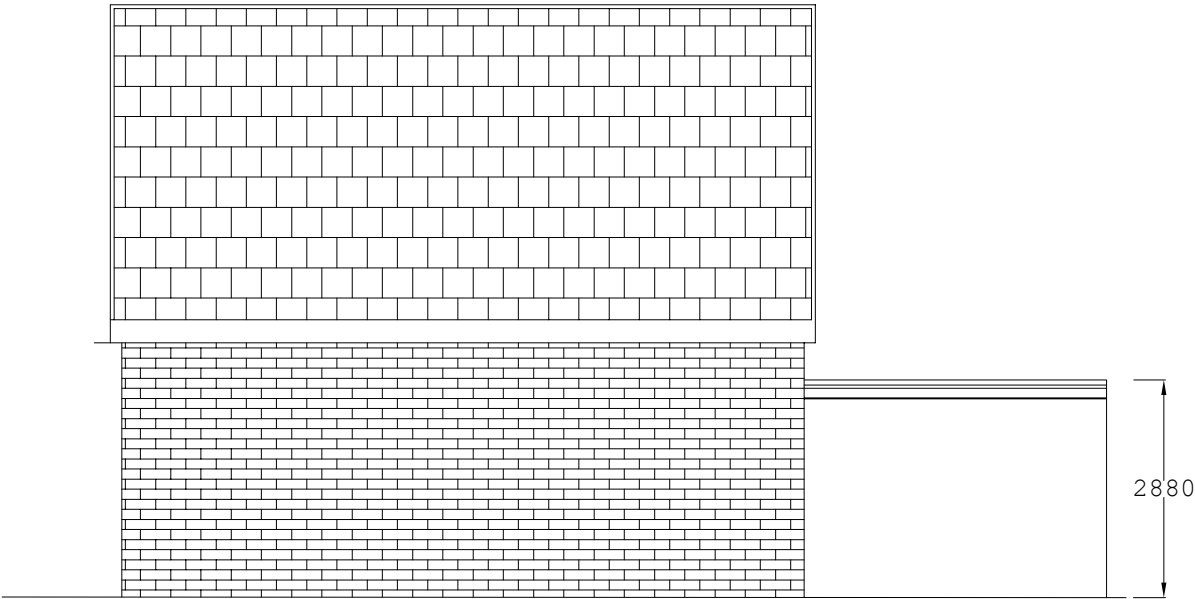

LEFT SIDE ELEVATION (Proposed)

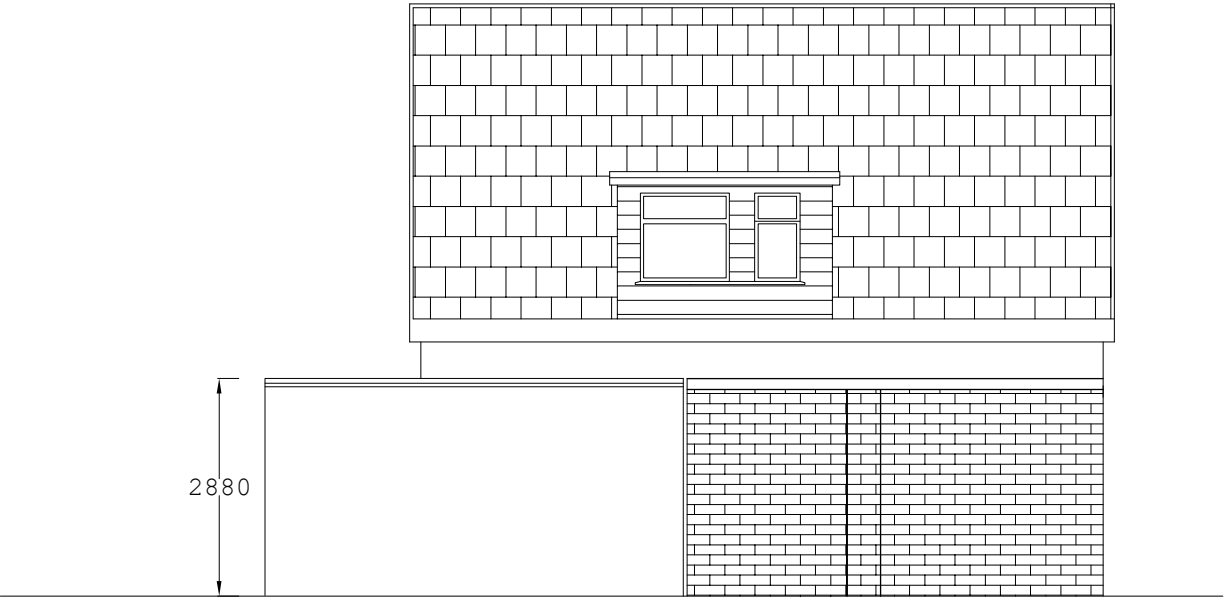

RIGHT SIDE ELEVATION (Proposed)



FRONT ELEVATION
(Proposed)



REAR ELEVATION
(Proposed)

rev:	revision notes:	date:
dwg status:		
drawn by:	drawn date:	scale:
BC	Jan 2020	1:100
project title:	27 ELEANOR GROVE, ICKENHAM UXBRIDGE UB10 8BJ	
dwg title:	CONVERSION OF THE EXISTING SIDE CARPORT AND REAR STORAGE & SINGLE STOREY REAR EXTENSION	
dwg no:	27/ELEANORGROVE/11	rev: B