
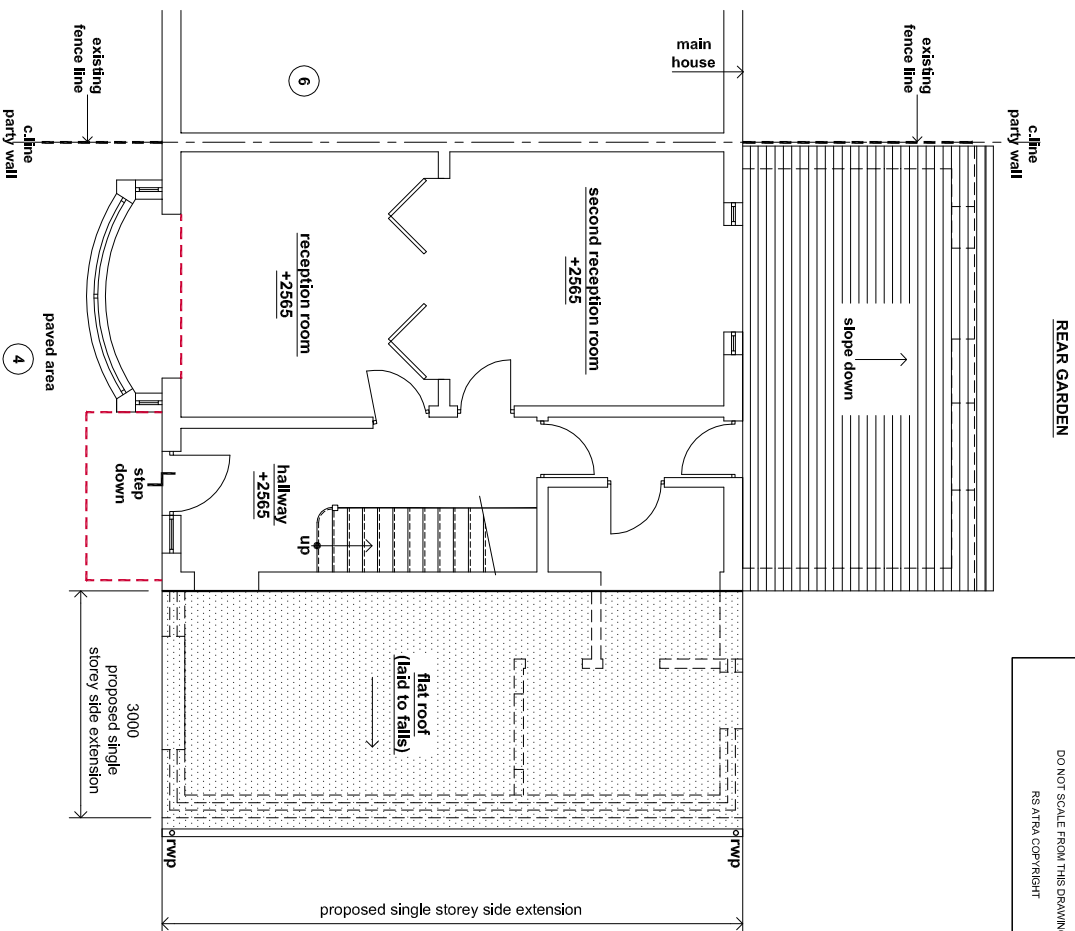
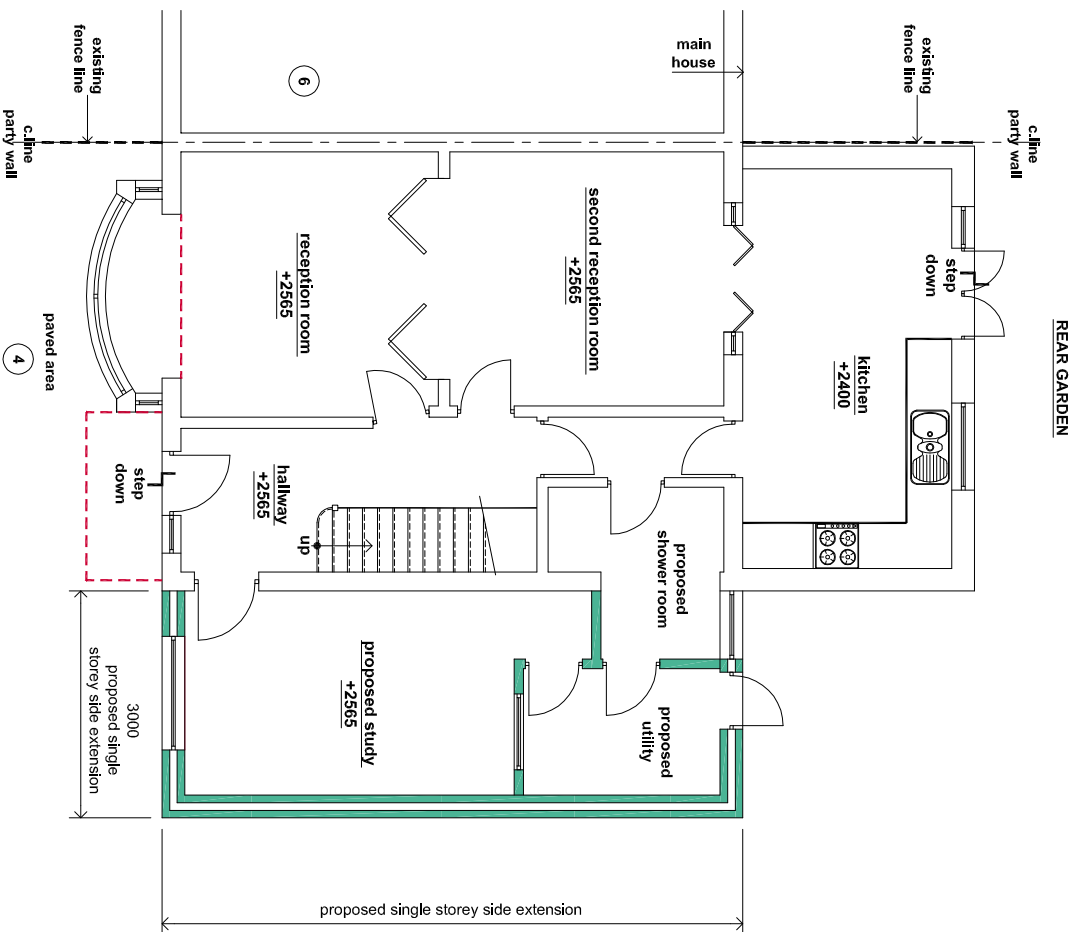


NOTES

CONTRACTORS MUST VERIFY ALL DIMENSIONS ON SITE BEFORE  
COMMENCING ANY WORK ON SHOP DRAWINGS

DO NOT SCALE FROM THIS DRAWING

RS ATRA COPYRIGHT

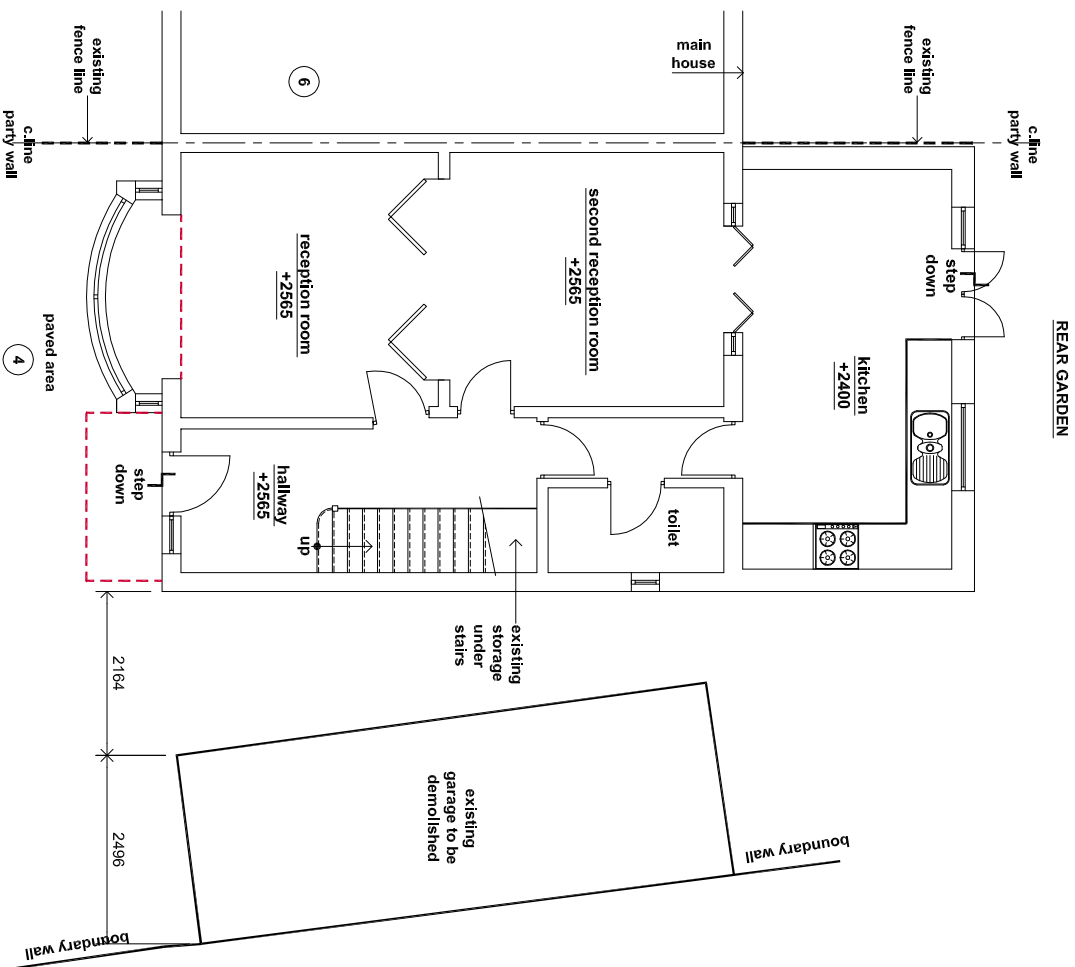

|           |                       |                 |
|-----------|-----------------------|-----------------|
| <b>A</b>  |                       |                 |
| REV       | <b>Planning Issue</b> | <b>18.09.15</b> |
| AMENDMENT |                       | <b>RS</b>       |
|           |                       | DATE            |
|           |                       | CHNO            |

CLIENT  
Mr. Gurbir Singh

PROJECT  
4 Stirling Road  
Hayes (Middlesex)  
UB3 3AQ

DRAWING TITLE

Proposed Single Storey Side Extension  
Existing & Proposed Floor Plans

Sheet 1

|                |          |         |          |
|----------------|----------|---------|----------|
| SCALE          | DRAWN BY | CHECKED | DATE     |
| 1:100 @ A3     | RS       | RS      | 18.09.15 |
| 1:50 @ A3      |          |         |          |
| DRAWING NUMBER | REVISION |         |          |
| 2015-40-01     | A        |         |          |