


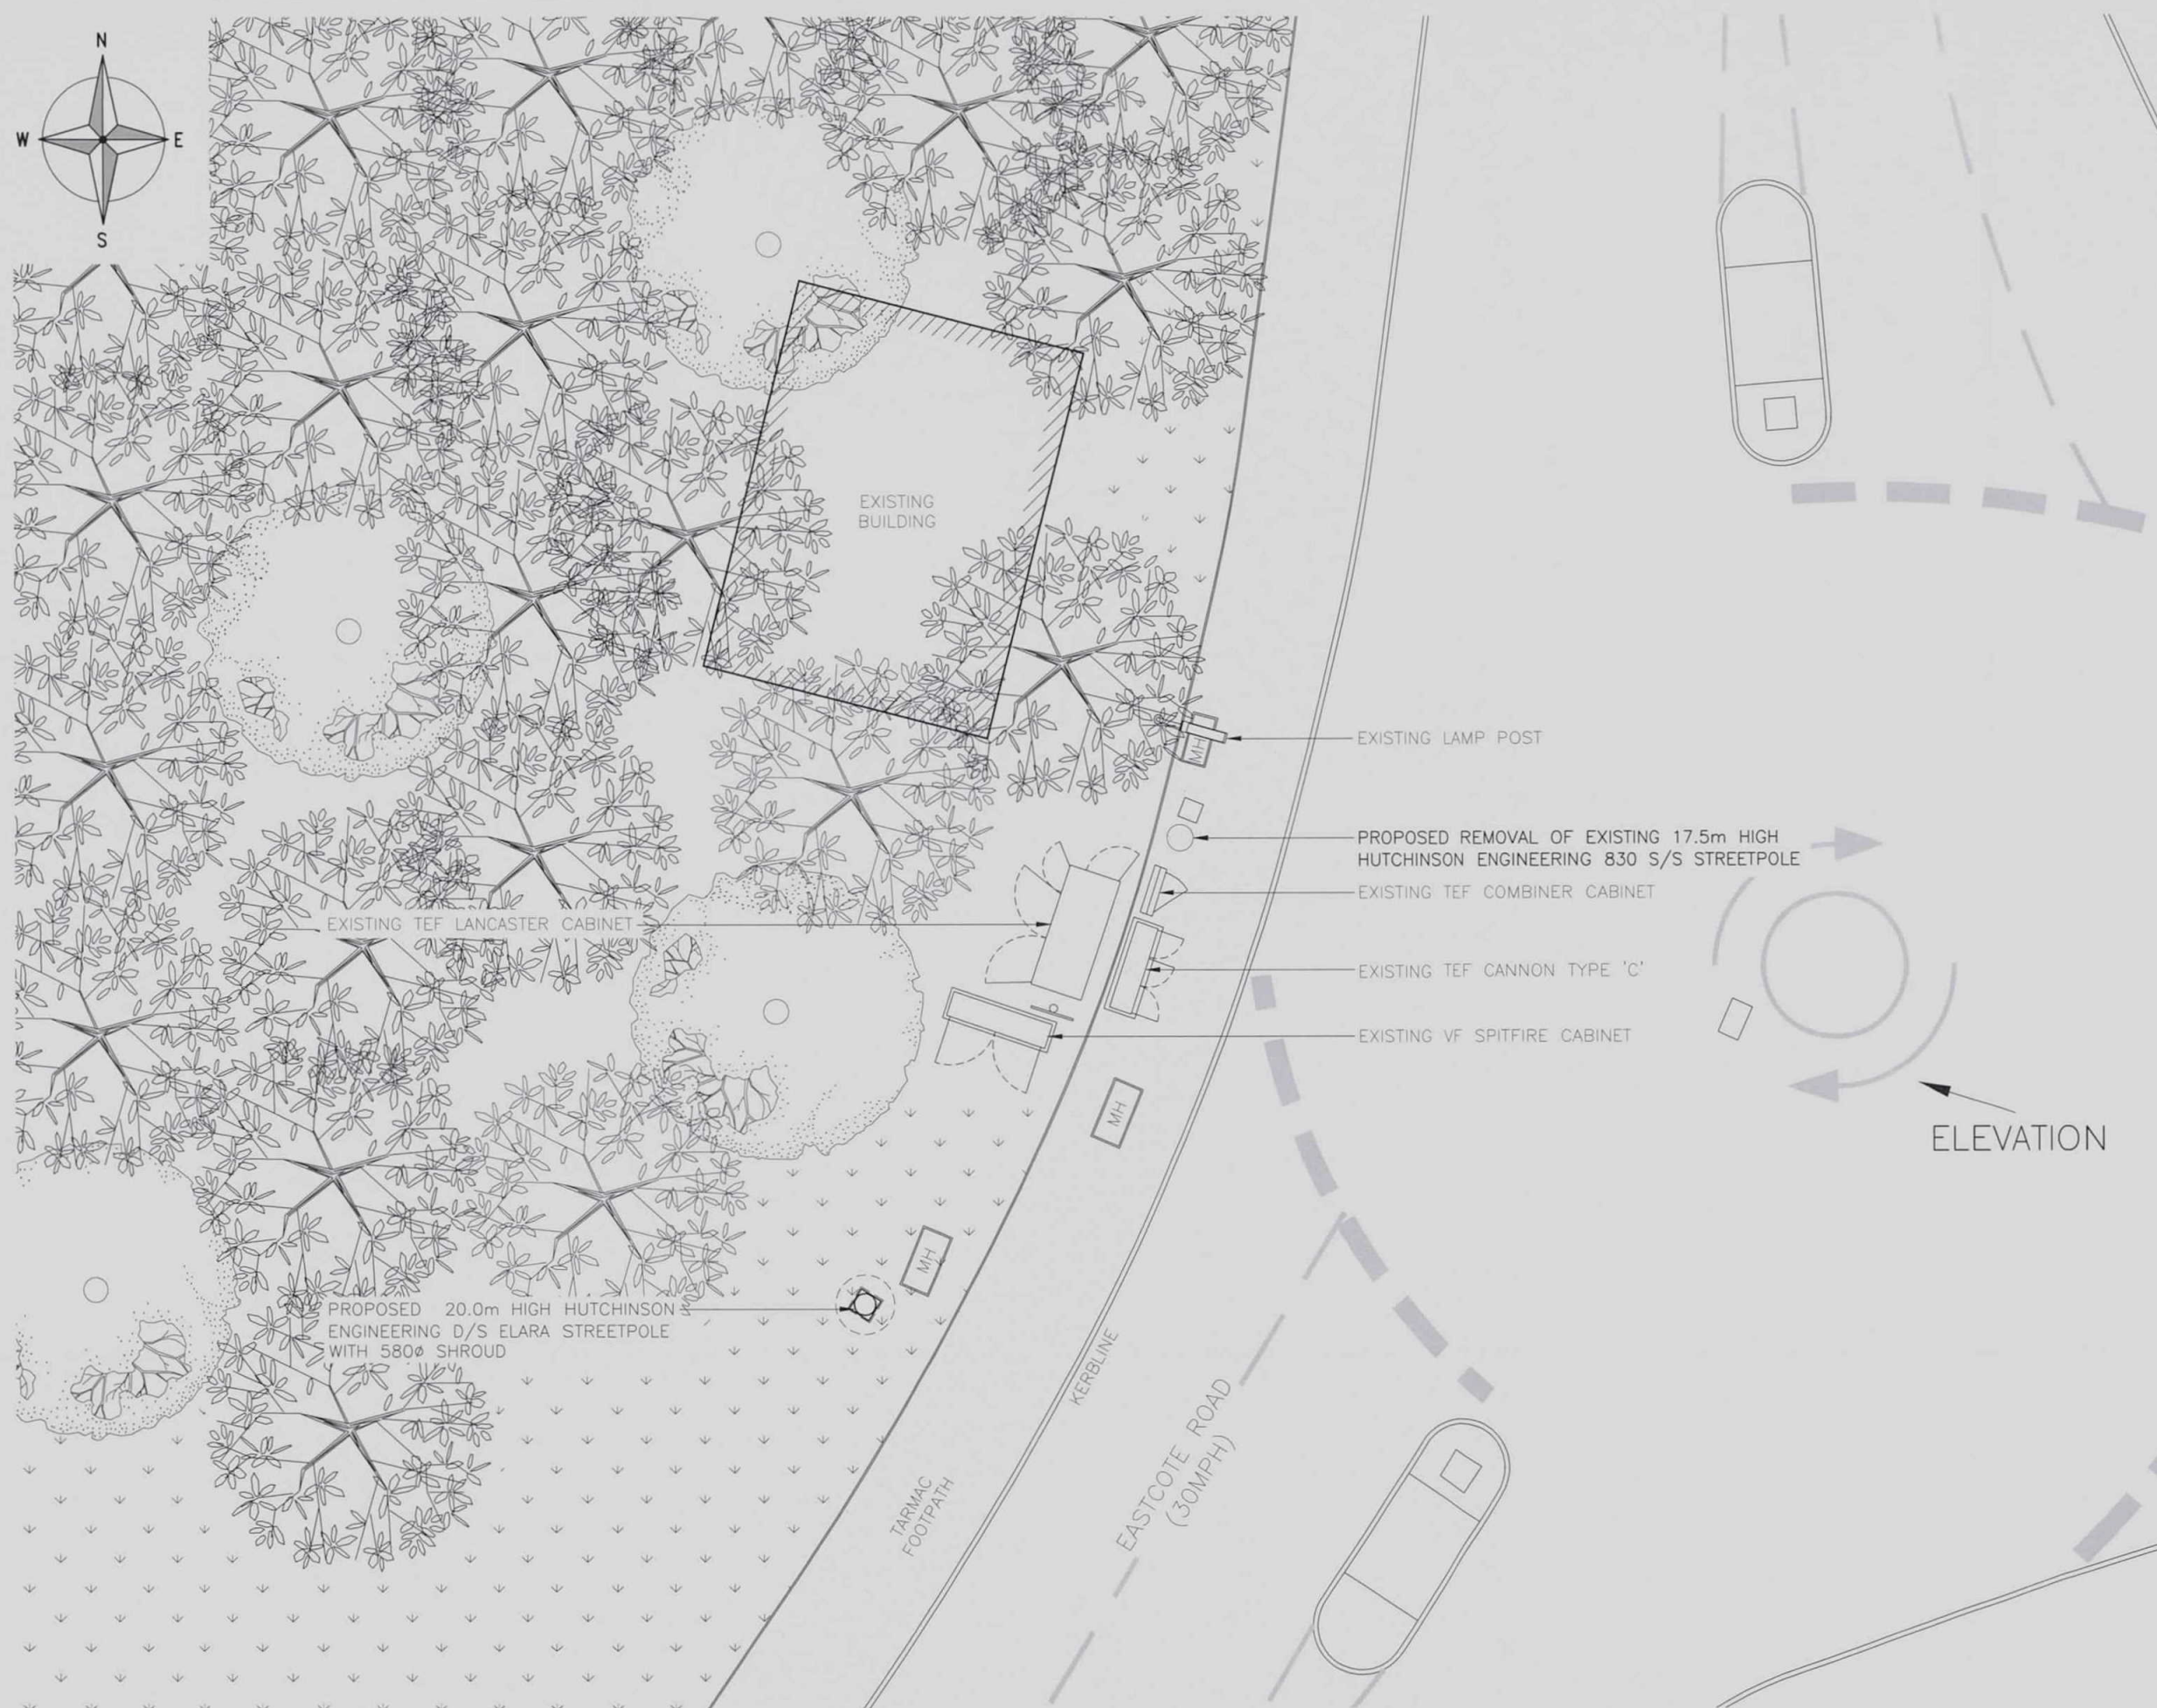

(1:100)

The drawings comply with TEF & Vodafone Standard ICNIRP guidelines.
Designed in accordance with CTIL document: SDN0008

Drawn: SPD	Date: 12.09.18	Checked: DS	Date: 12.09.18	X1
---------------	-------------------	----------------	-------------------	----