


CTiL - Existing 4G Telefonica and Vodafone Coverage

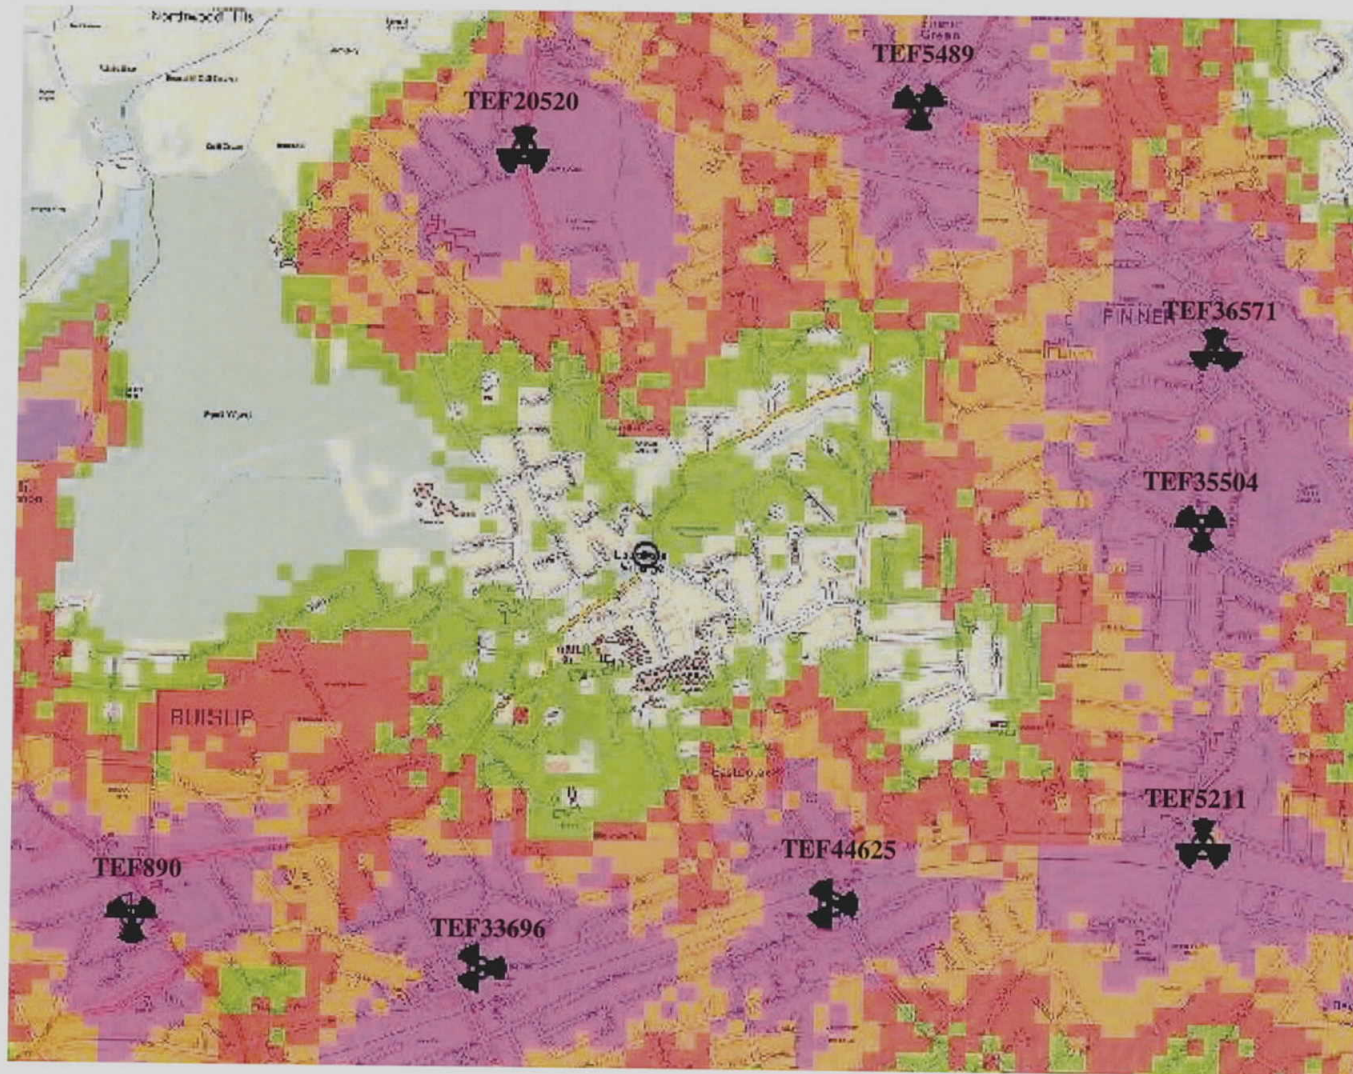


4G Coverage by Signal Level

- Indoor Urban
- Indoor Suburban
- In Car
- Outdoor

Digital Mapping Solutions from Dotted Eyes. © Crown Copyright 2006.
All rights reserved. Licence number 100019918

This coverage plan must be read in conjunction with the key and site specific supplementary information. Each colour block represents 50 metres square.

CTiL - Proposed 4G Telefonica and Vodafone Coverage

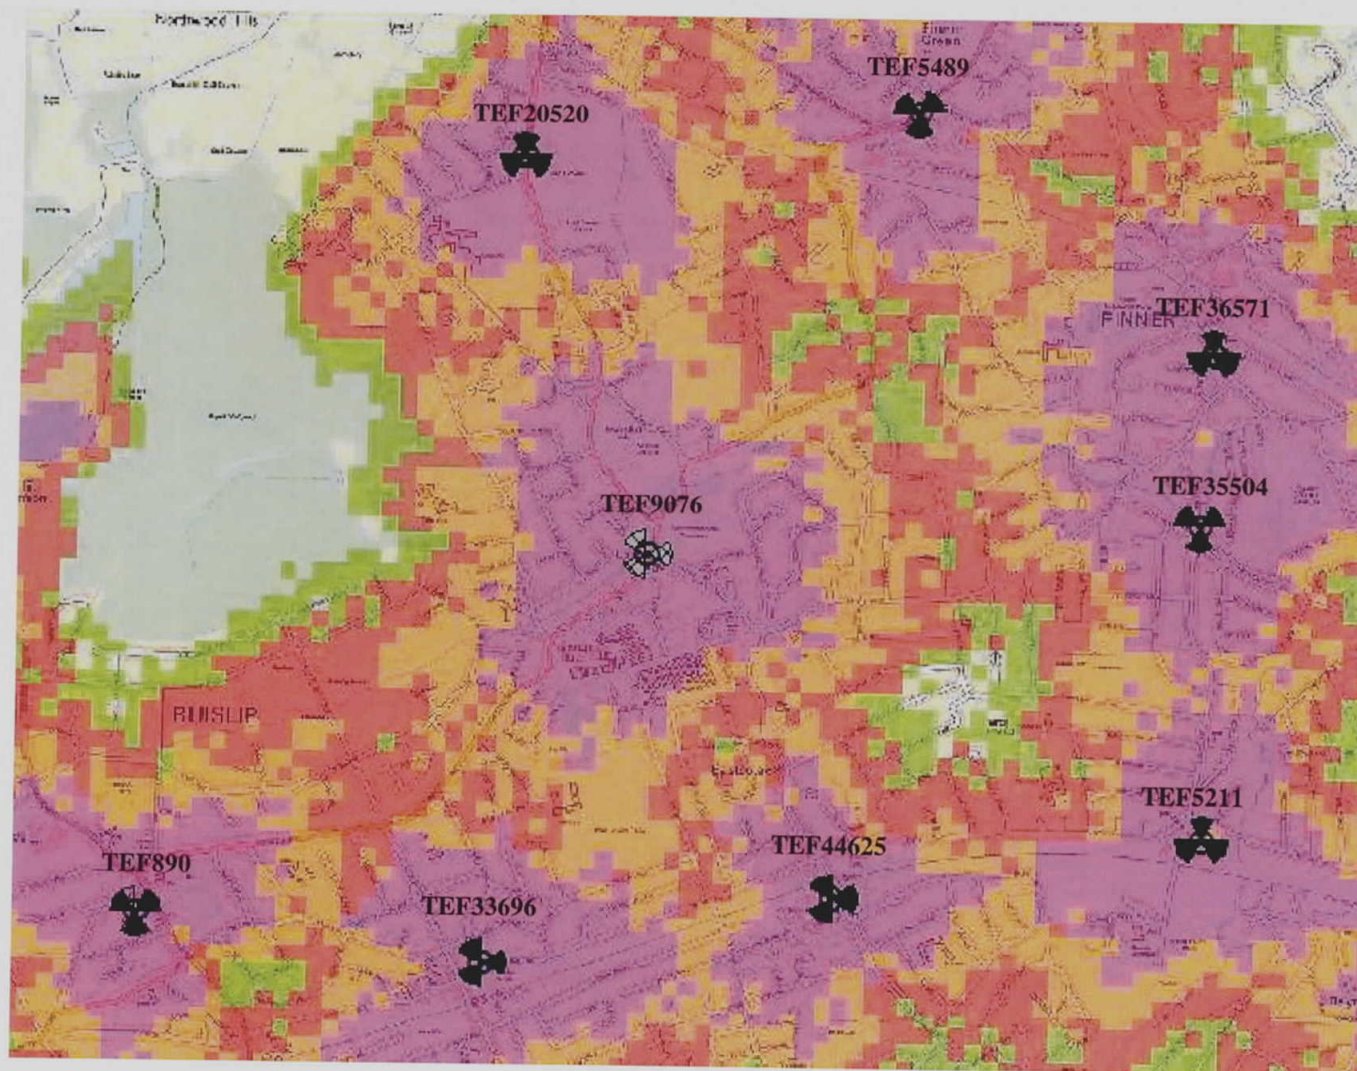


4G Coverage by Signal Level

- Indoor Urban
- Indoor Suburban
- In Car
- Outdoor

Digital Mapping Solutions from Dotted Eyes. © Crown Copyright 2006.
All rights reserved. Licence number 100019918

This coverage plan must be read in conjunction with the key and site specific supplementary information. Each colour block represents 50 metres square.

CTiL - Existing 3G Telefonica Coverage

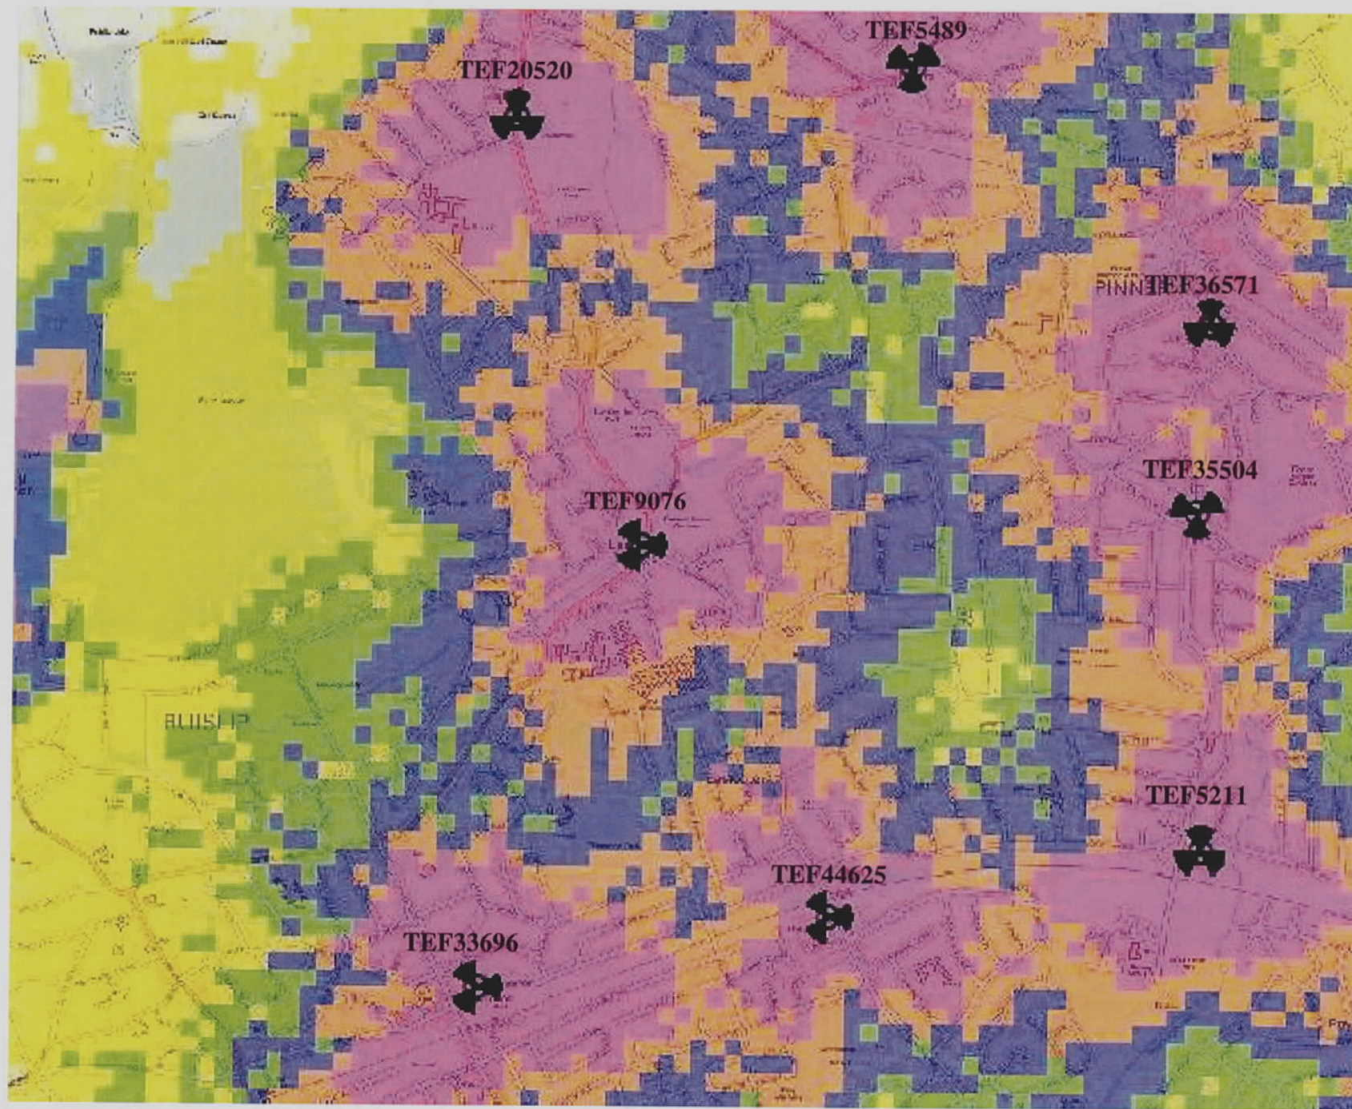

3G Coverage by Signal Level


- Indoor Dense Urban
- Indoor Urban
- Indoor Suburban
- In Car
- Outdoor

Digital Mapping Solutions from Dotted Eyes. © Crown Copyright 2006.
All rights reserved. Licence number 100019918

This coverage plan must be read in conjunction with the key and site specific supplementary information. Each colour block represents 50 metres square.

CTiL - Proposed 3G Telefonica Coverage

With Hutchinson Dual Stack at 20m

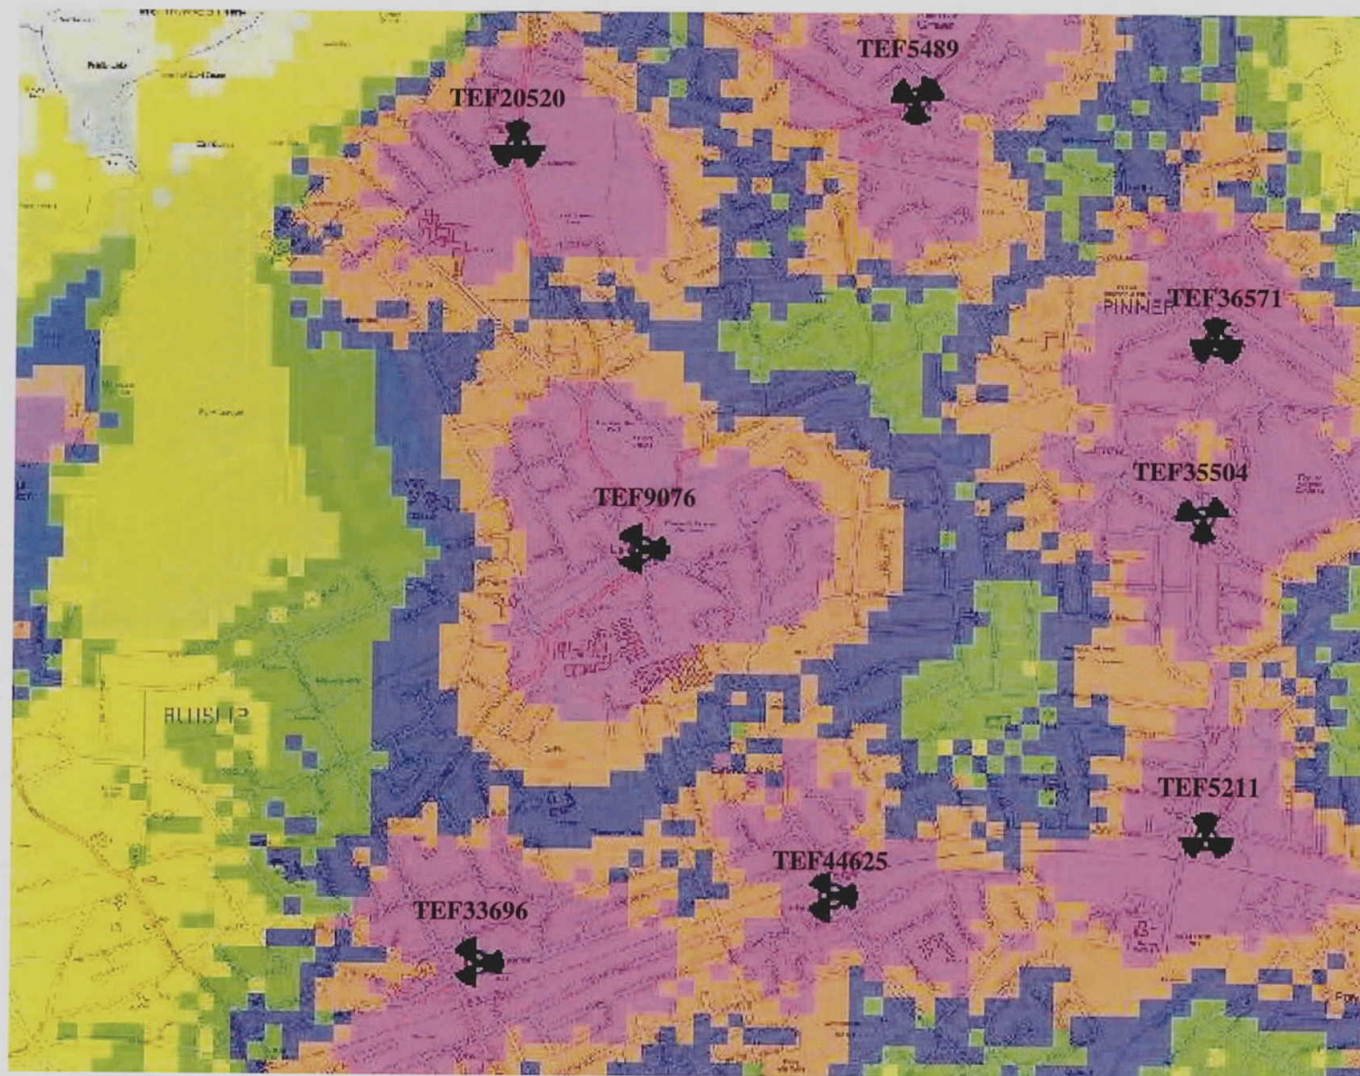

3G Coverage by Signal Level

- Indoor Dense Urban
- Indoor Urban
- Indoor Suburban
- In Car
- Outdoor


Digital Mapping Solutions from Dotted Eyes. © Crown Copyright 2006.
All rights reserved. Licence number 100019918

This coverage plan must be read in conjunction with the key and site specific supplementary information. Each colour block represents 50 metres square.



Vodafone – VF_46999

ACTUAL COVERAGE

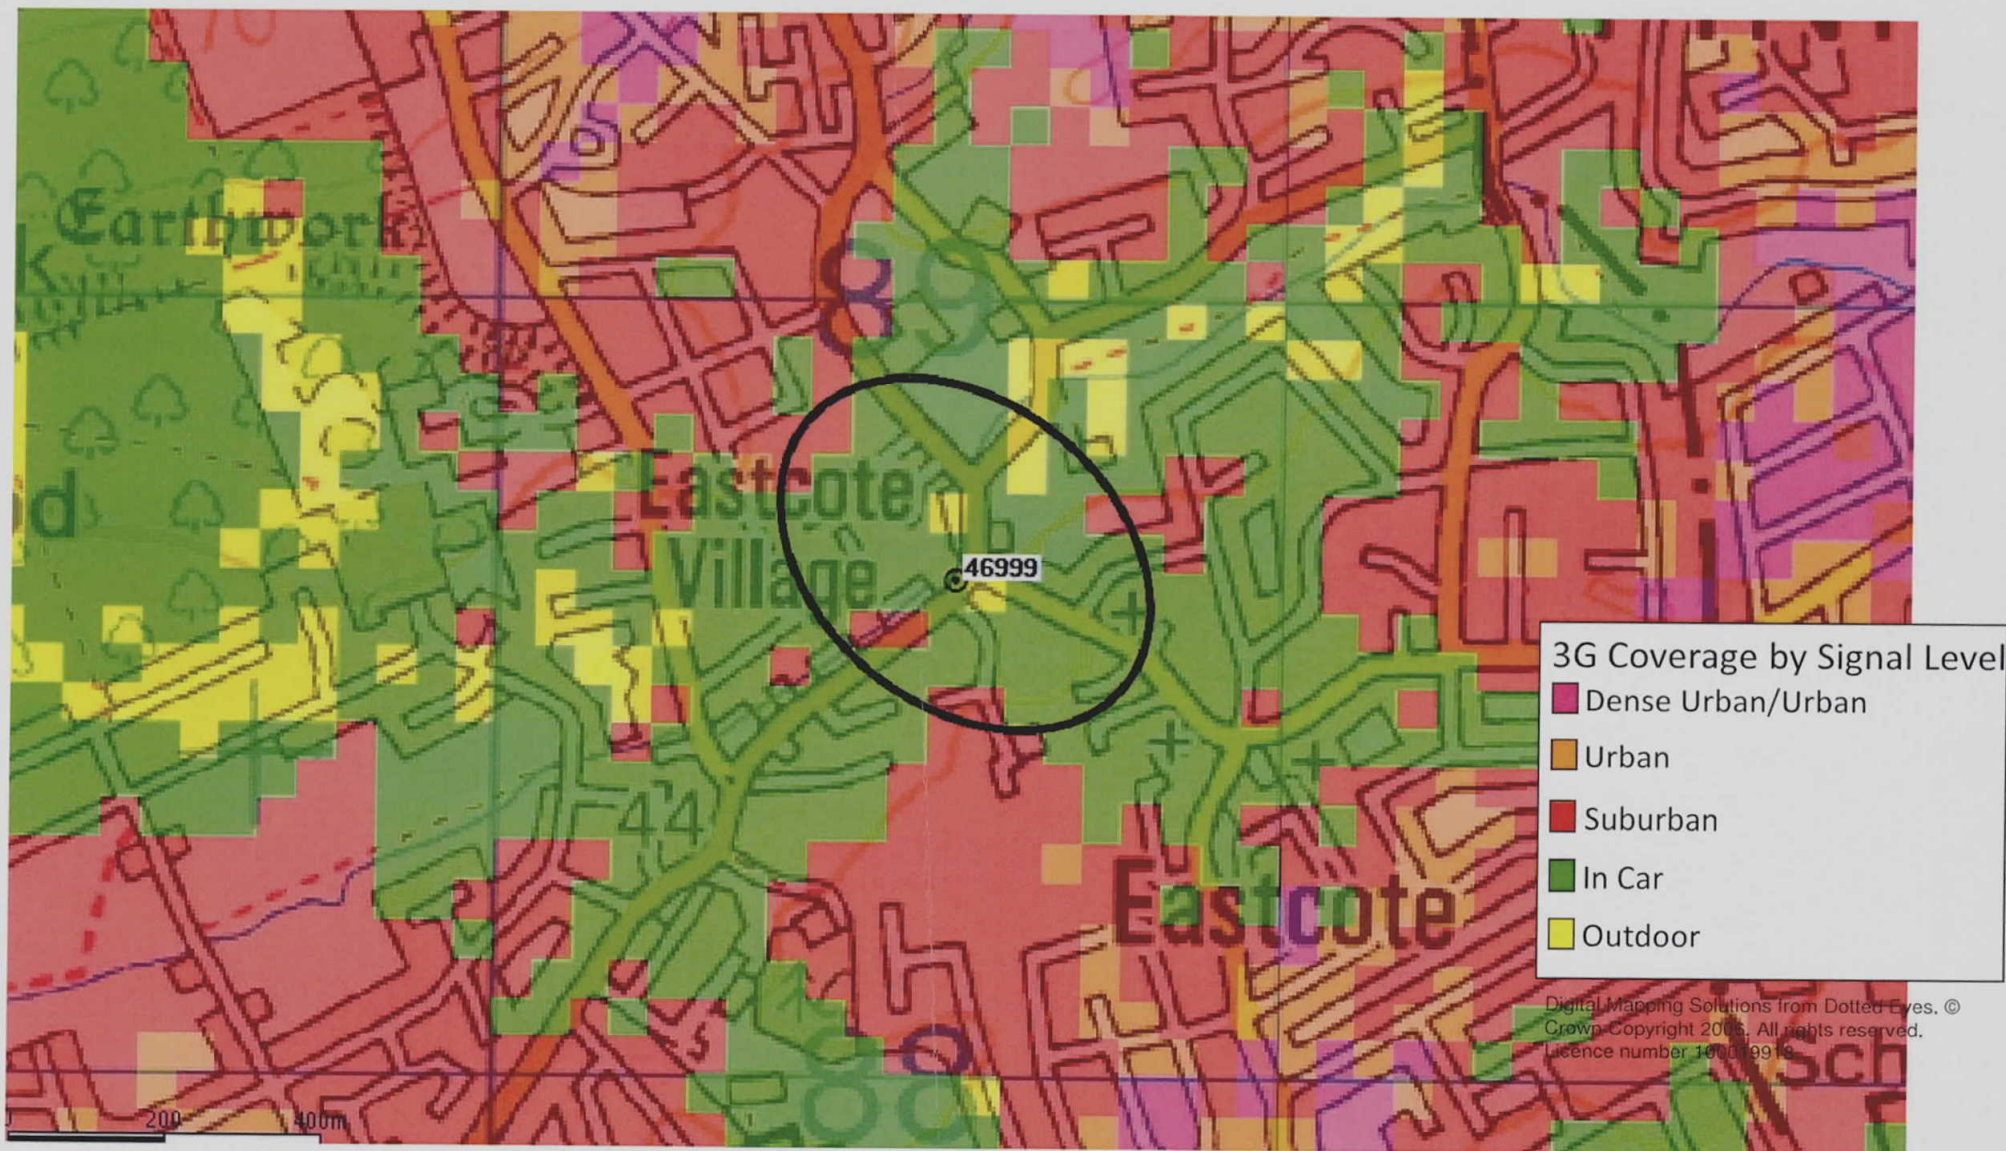


This coverage plan must be read in conjunction with the key and site specific supplementary information. Each colour block represents 50 metres square.





Vodafone – VF_46999

FUTURE COVERAGE WITH VF 46999

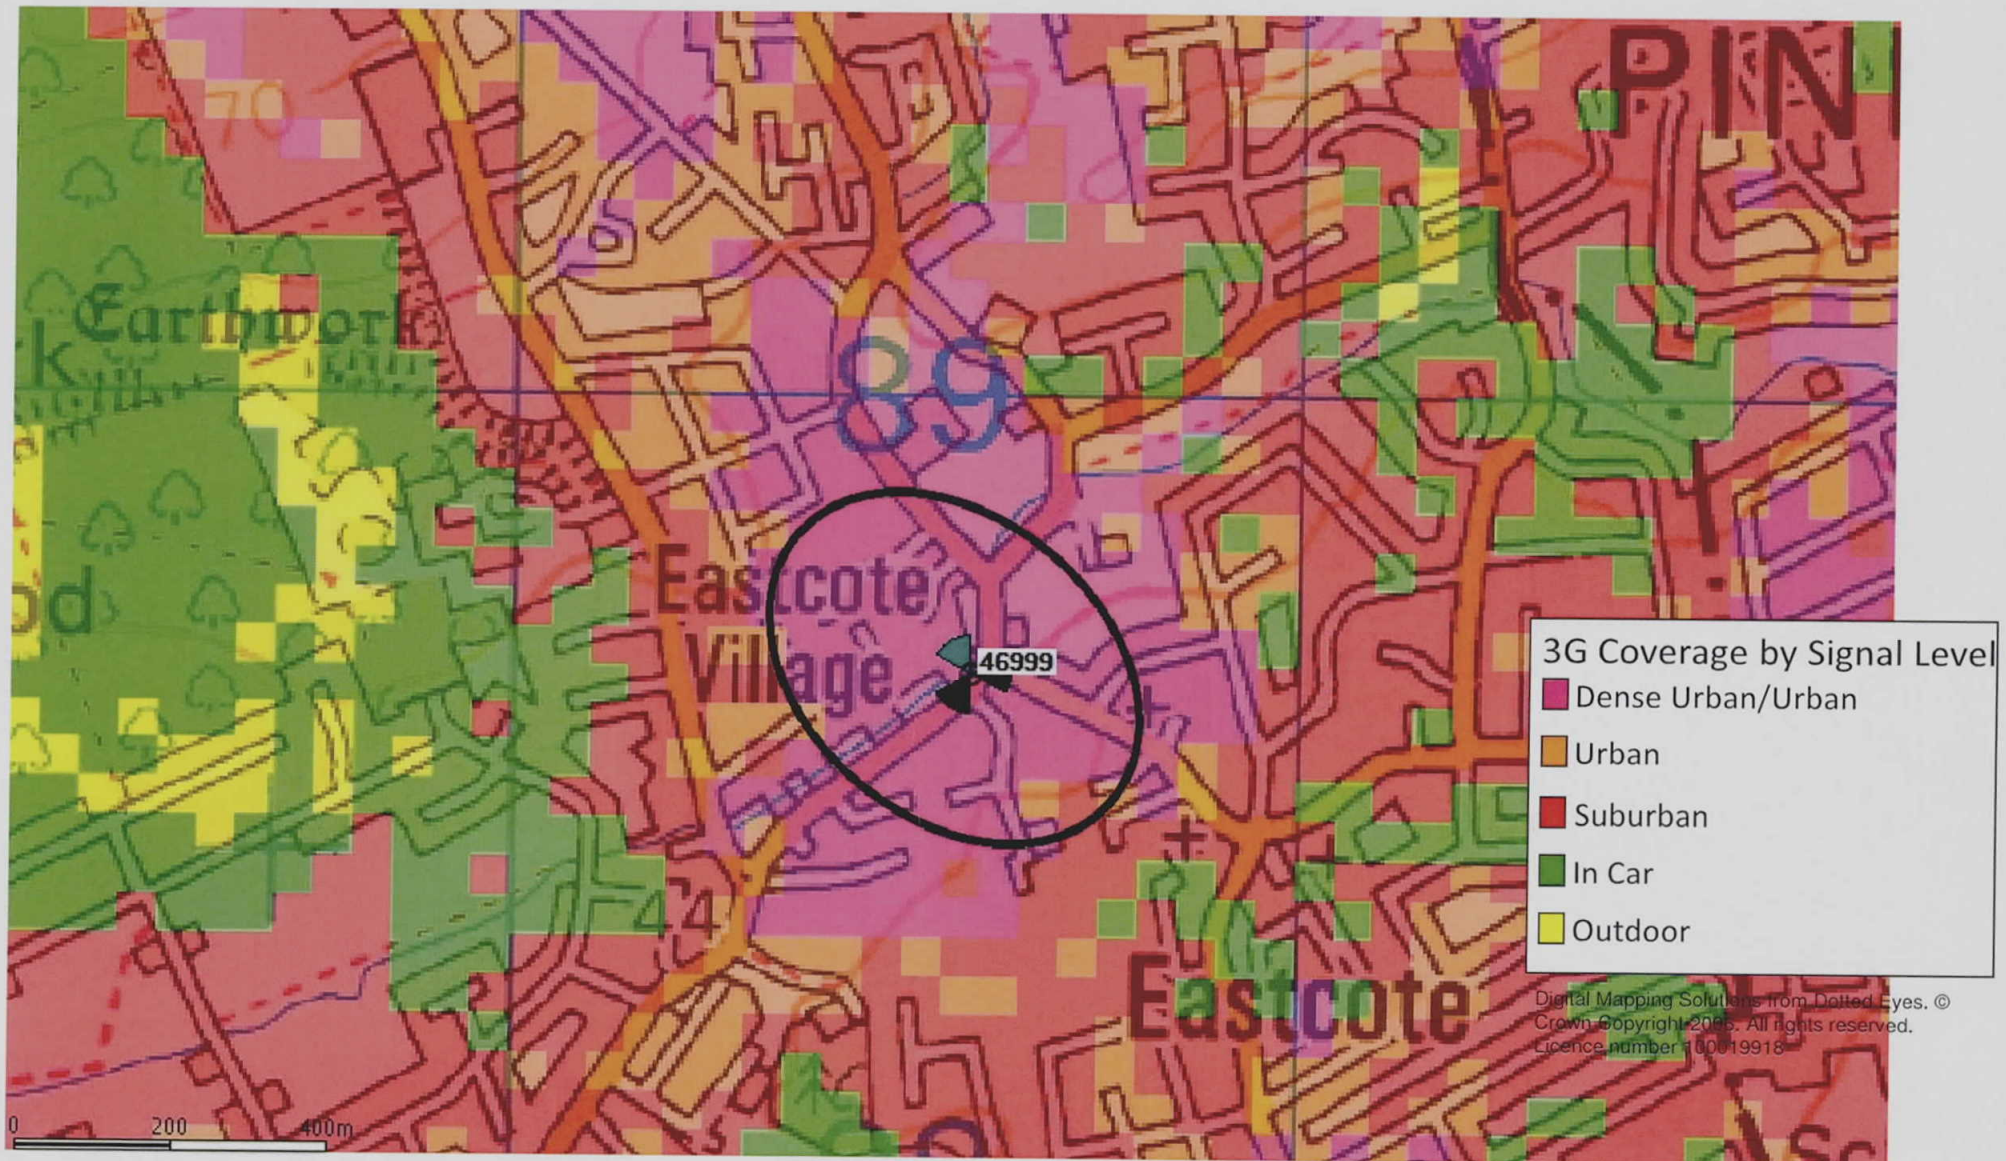

This coverage plan must be read in conjunction with the key and site specific supplementary information. Each colour block represents 50 metres square.

