



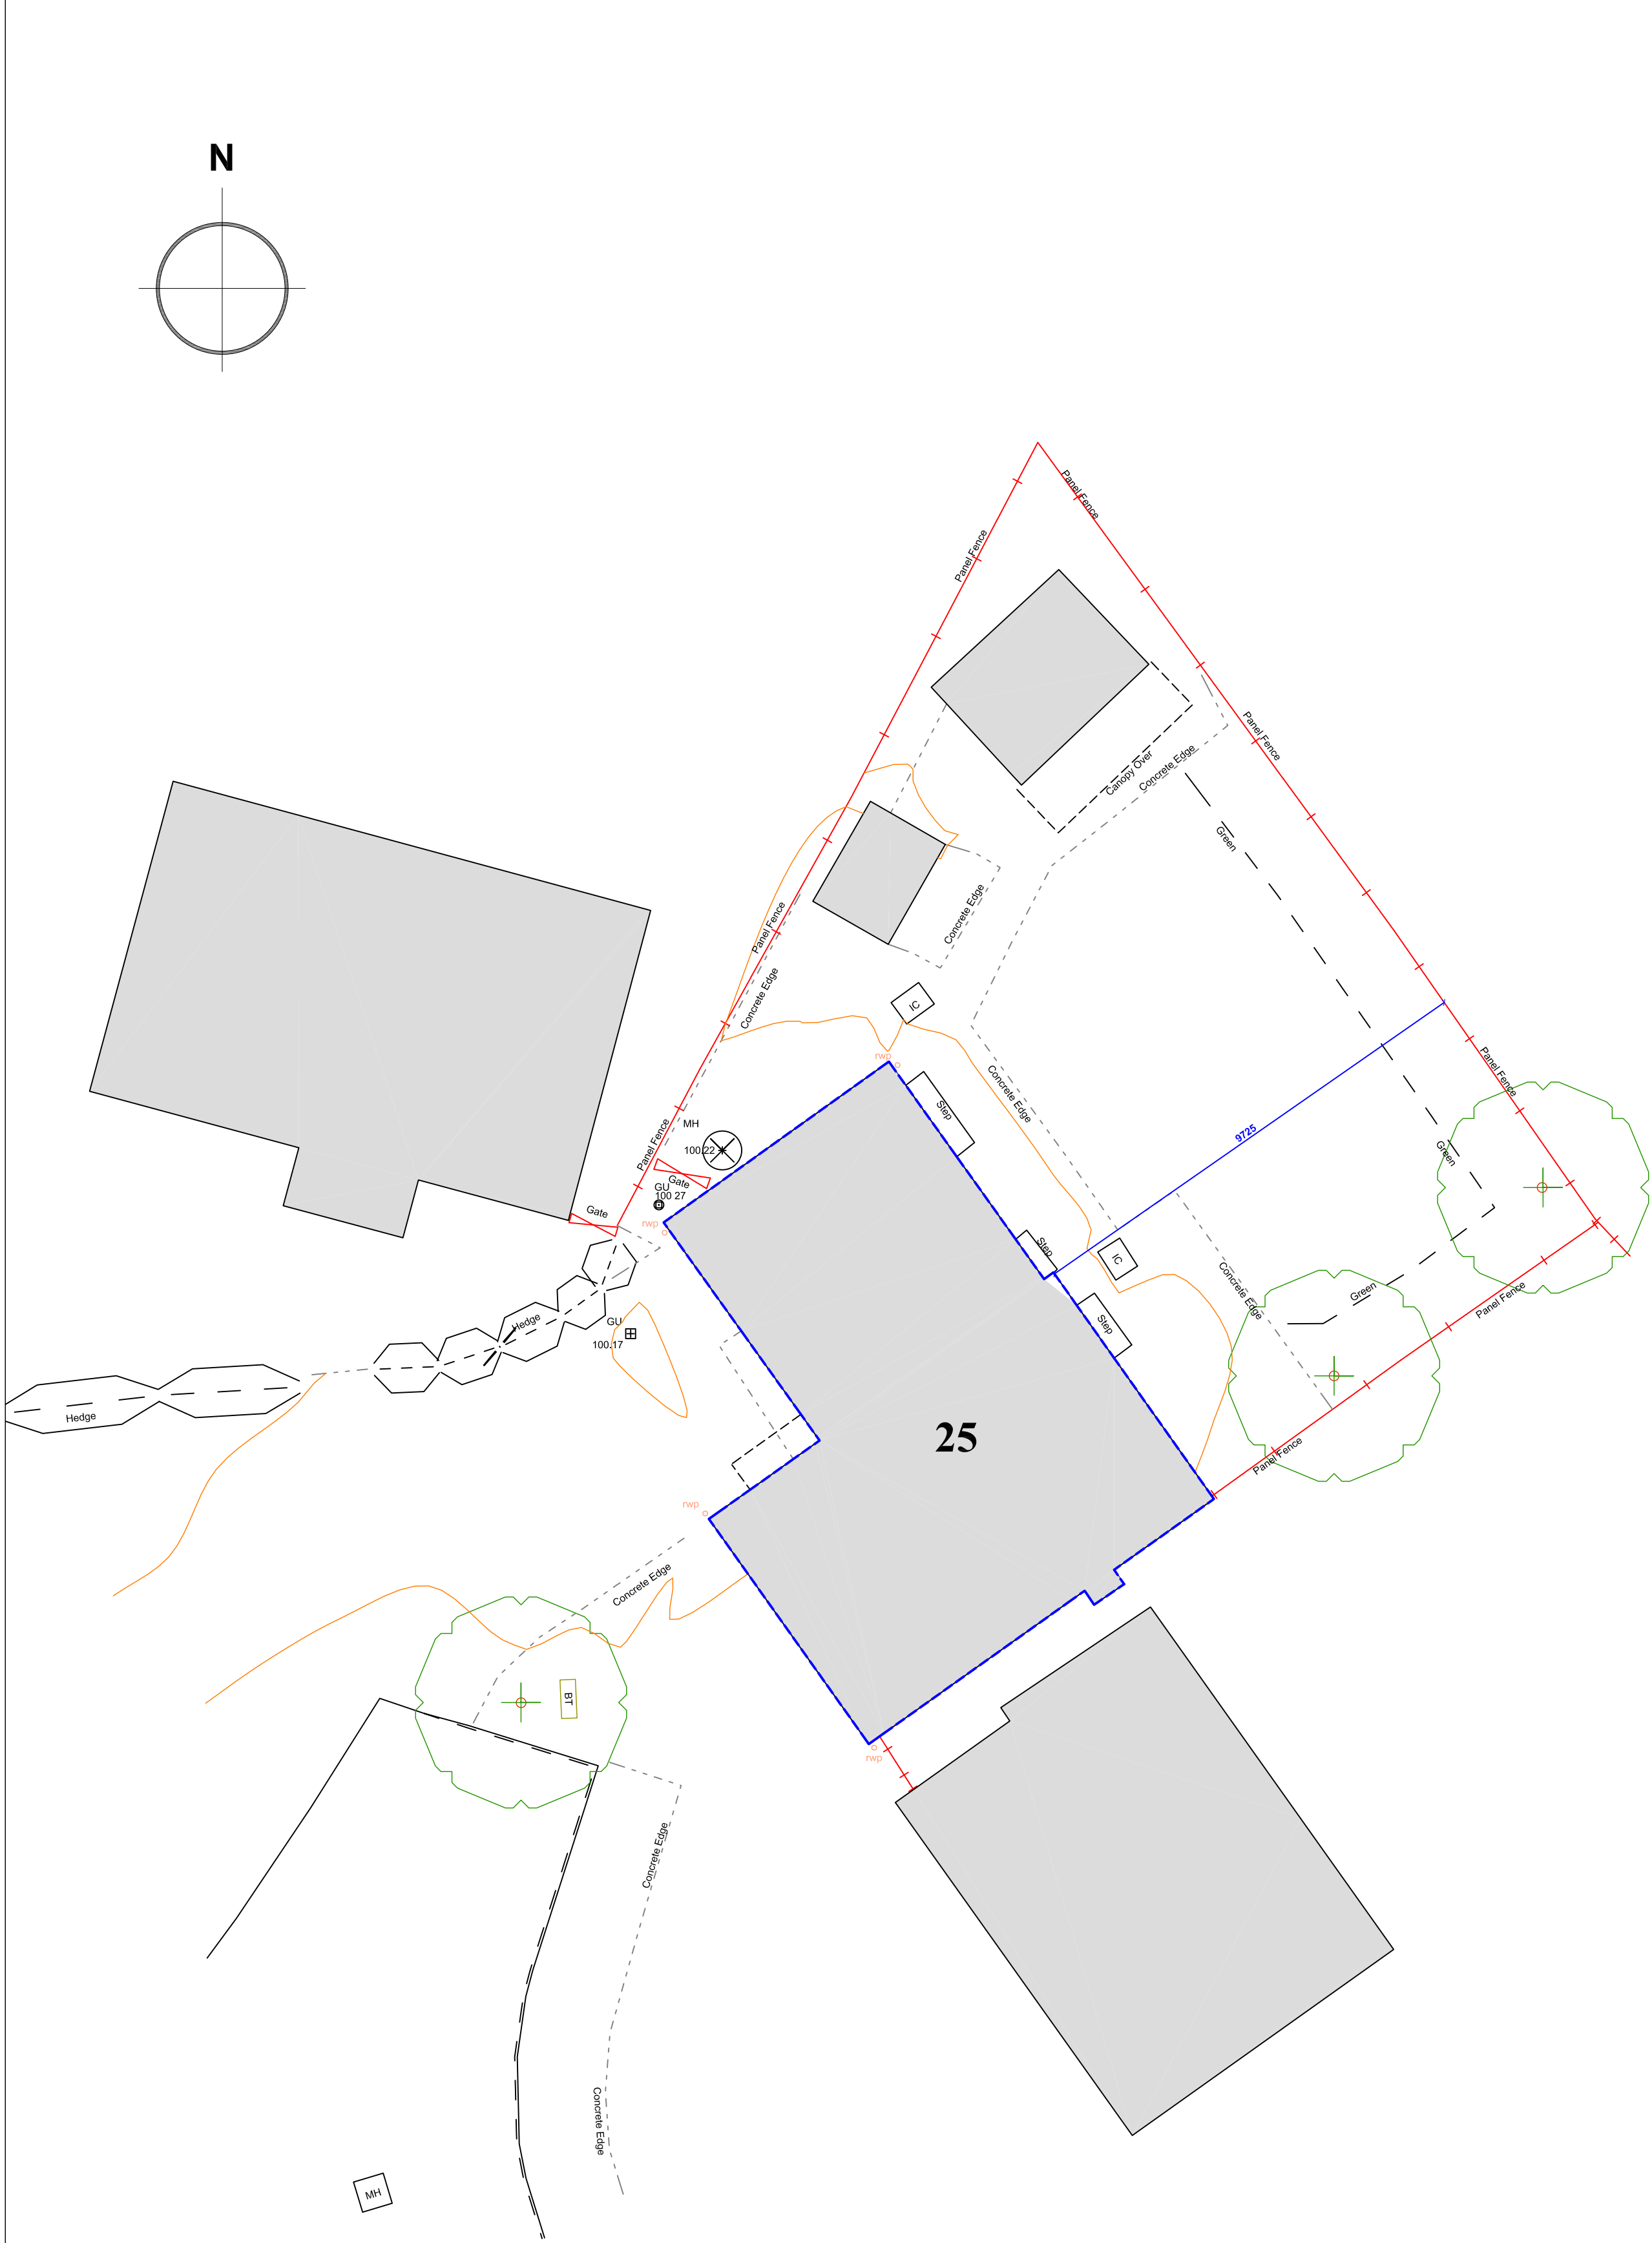

EXISTING SITE PLAN

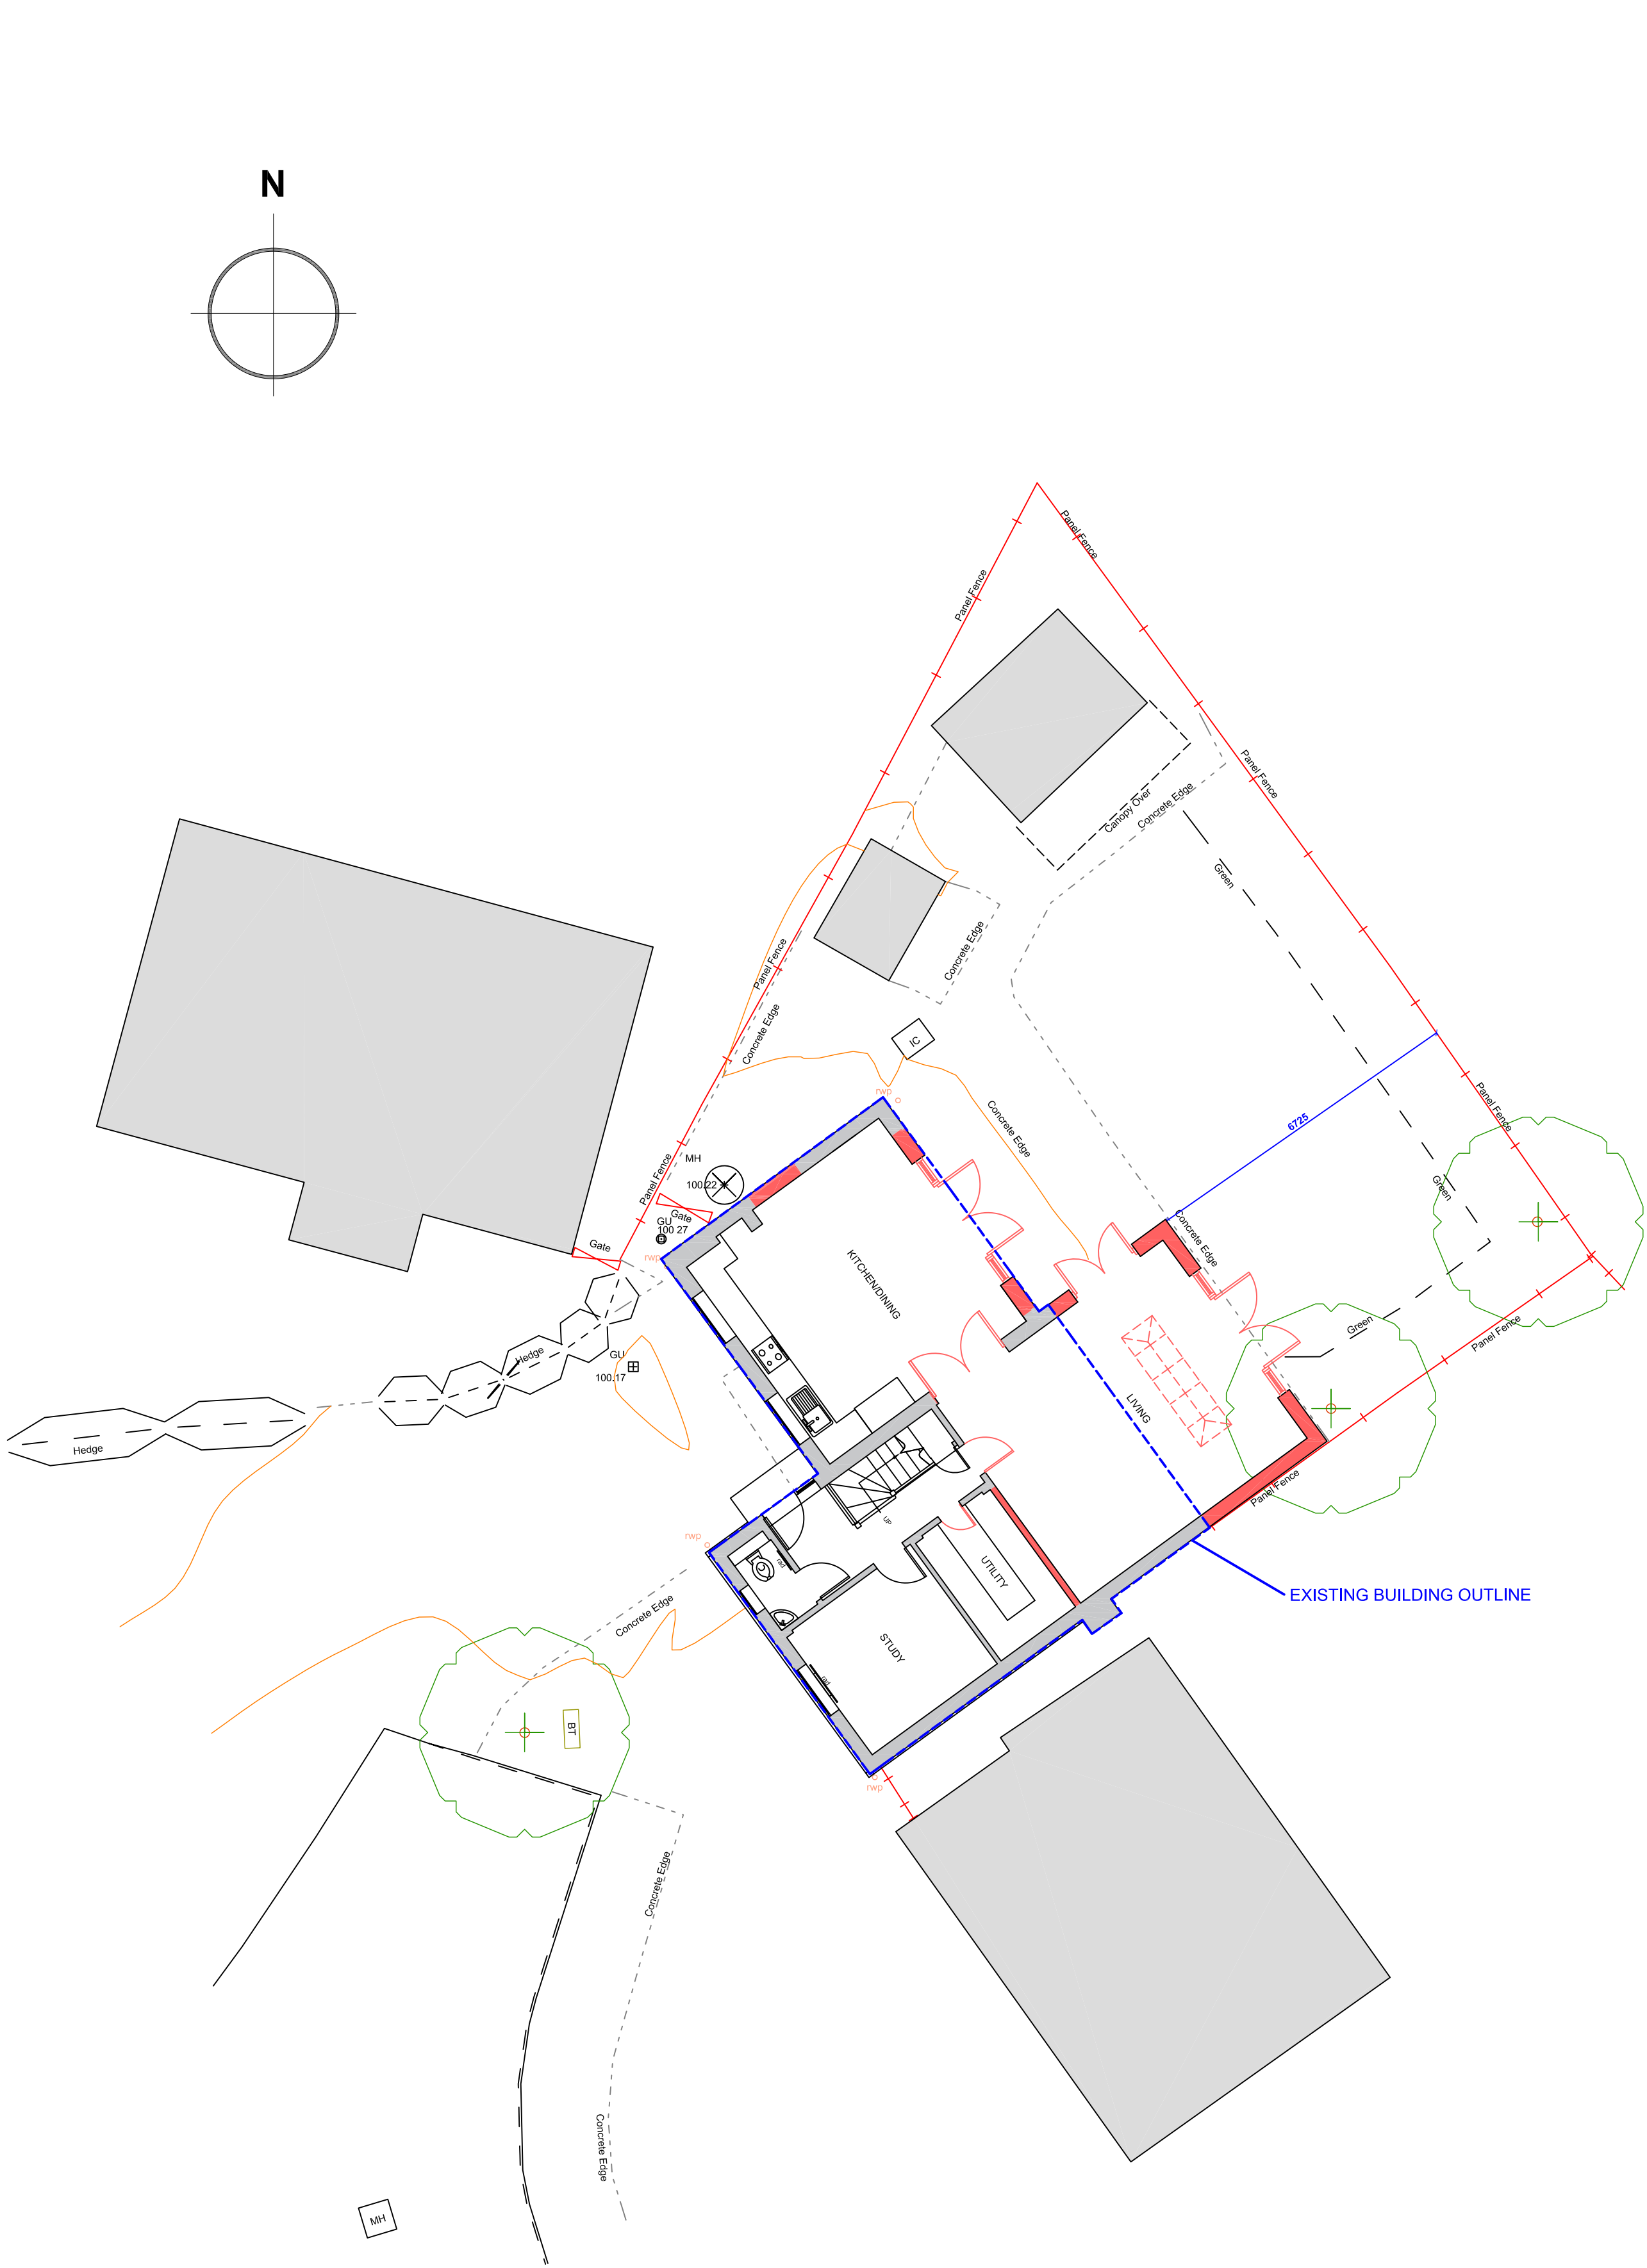

PROPOSED SITE PLAN

Amendments/Notes			
Rev.	Detail	By	Date
NOTES:			
Red Hatch Indicates as Proposed.			
Grey Hatch Indicates as Existing.			