



Note: This Drawing is for planning purpose and should not be used for construction.
All dimensions should be confirmed on site and any deviation should be reported back to designer.

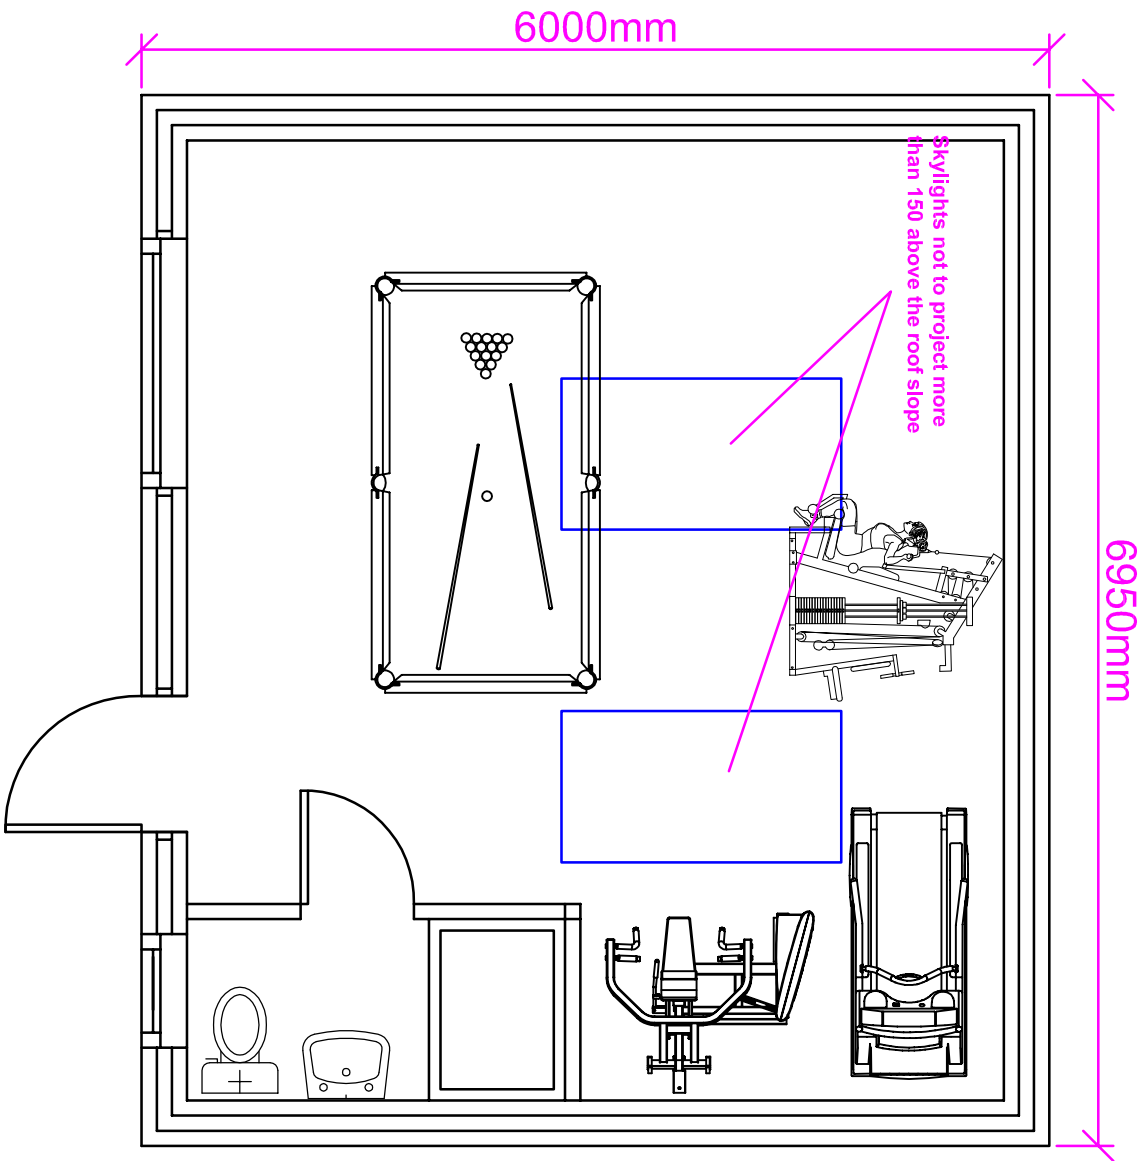

Proposed Layout of Outbuilding
@1:50

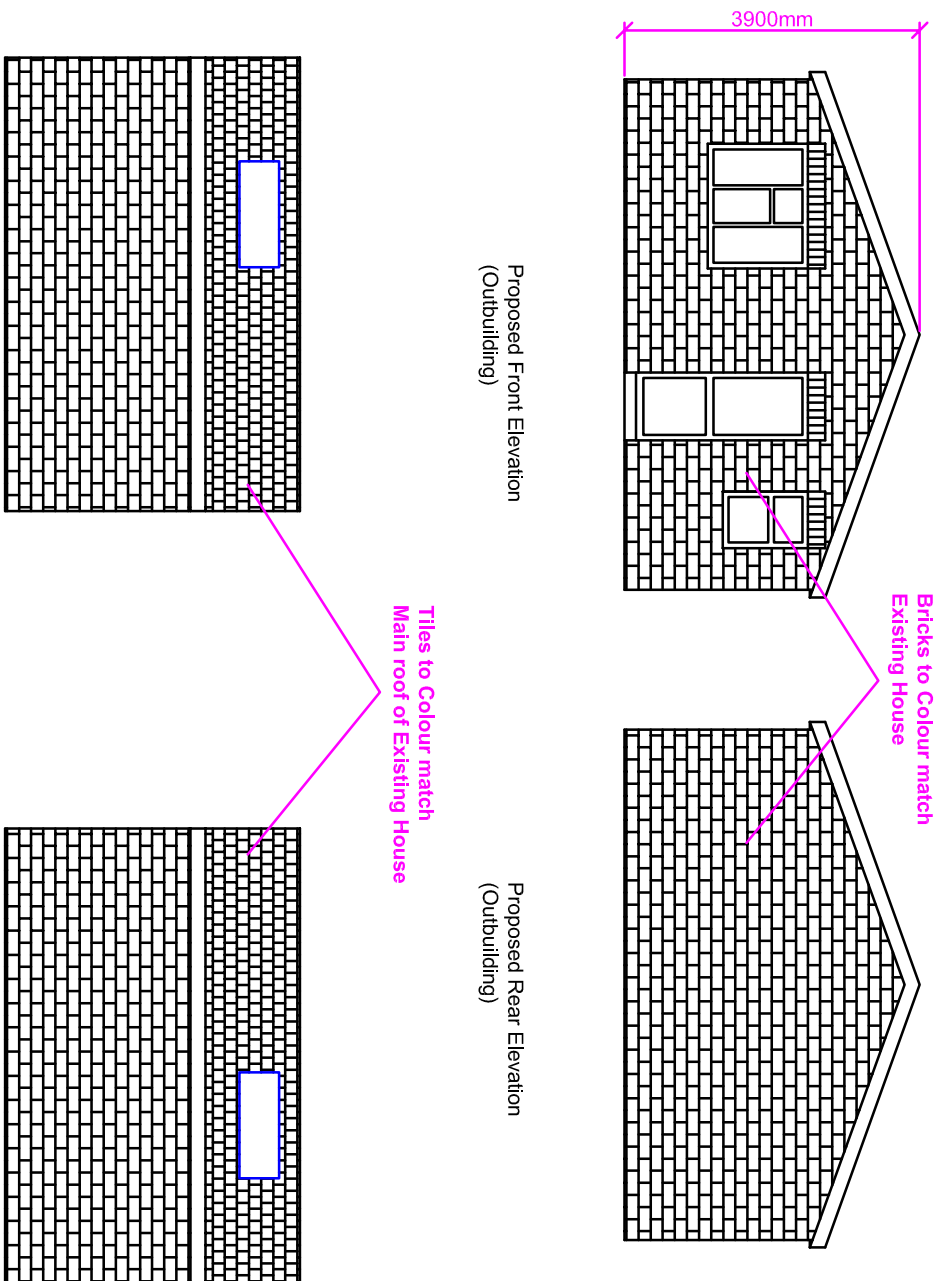

Proposed Side Elevation LHS
(Outbuilding)

Proposed Side Elevation RHS
(Outbuilding)

Elevations@ 1:100

Revisions:		
Rev	Date	Description
A	07/07/2019	

Proposed Development:
First floor rear extension and
Detached Outbuilding

Site Address:
36 Hayes End Drive
Hayes
UB4 8HD

Drawing Description:
Proposed Outbuilding Lay/out and Elevations

Drawing No:
ART/2019/OB36HE/PLPE

Scale:	
Paper Size:	1:100, 1:50
Sheet No:	A3
	4 of 5
	5M
	1:100
	1:50
	2.5M

ART CONSULTANTS (UK) LTD
113 LONG LANE
STANWELL
TW19 7AL
M:07960071377
E: ARTCONSULTANTSUK@GMAIL.COM