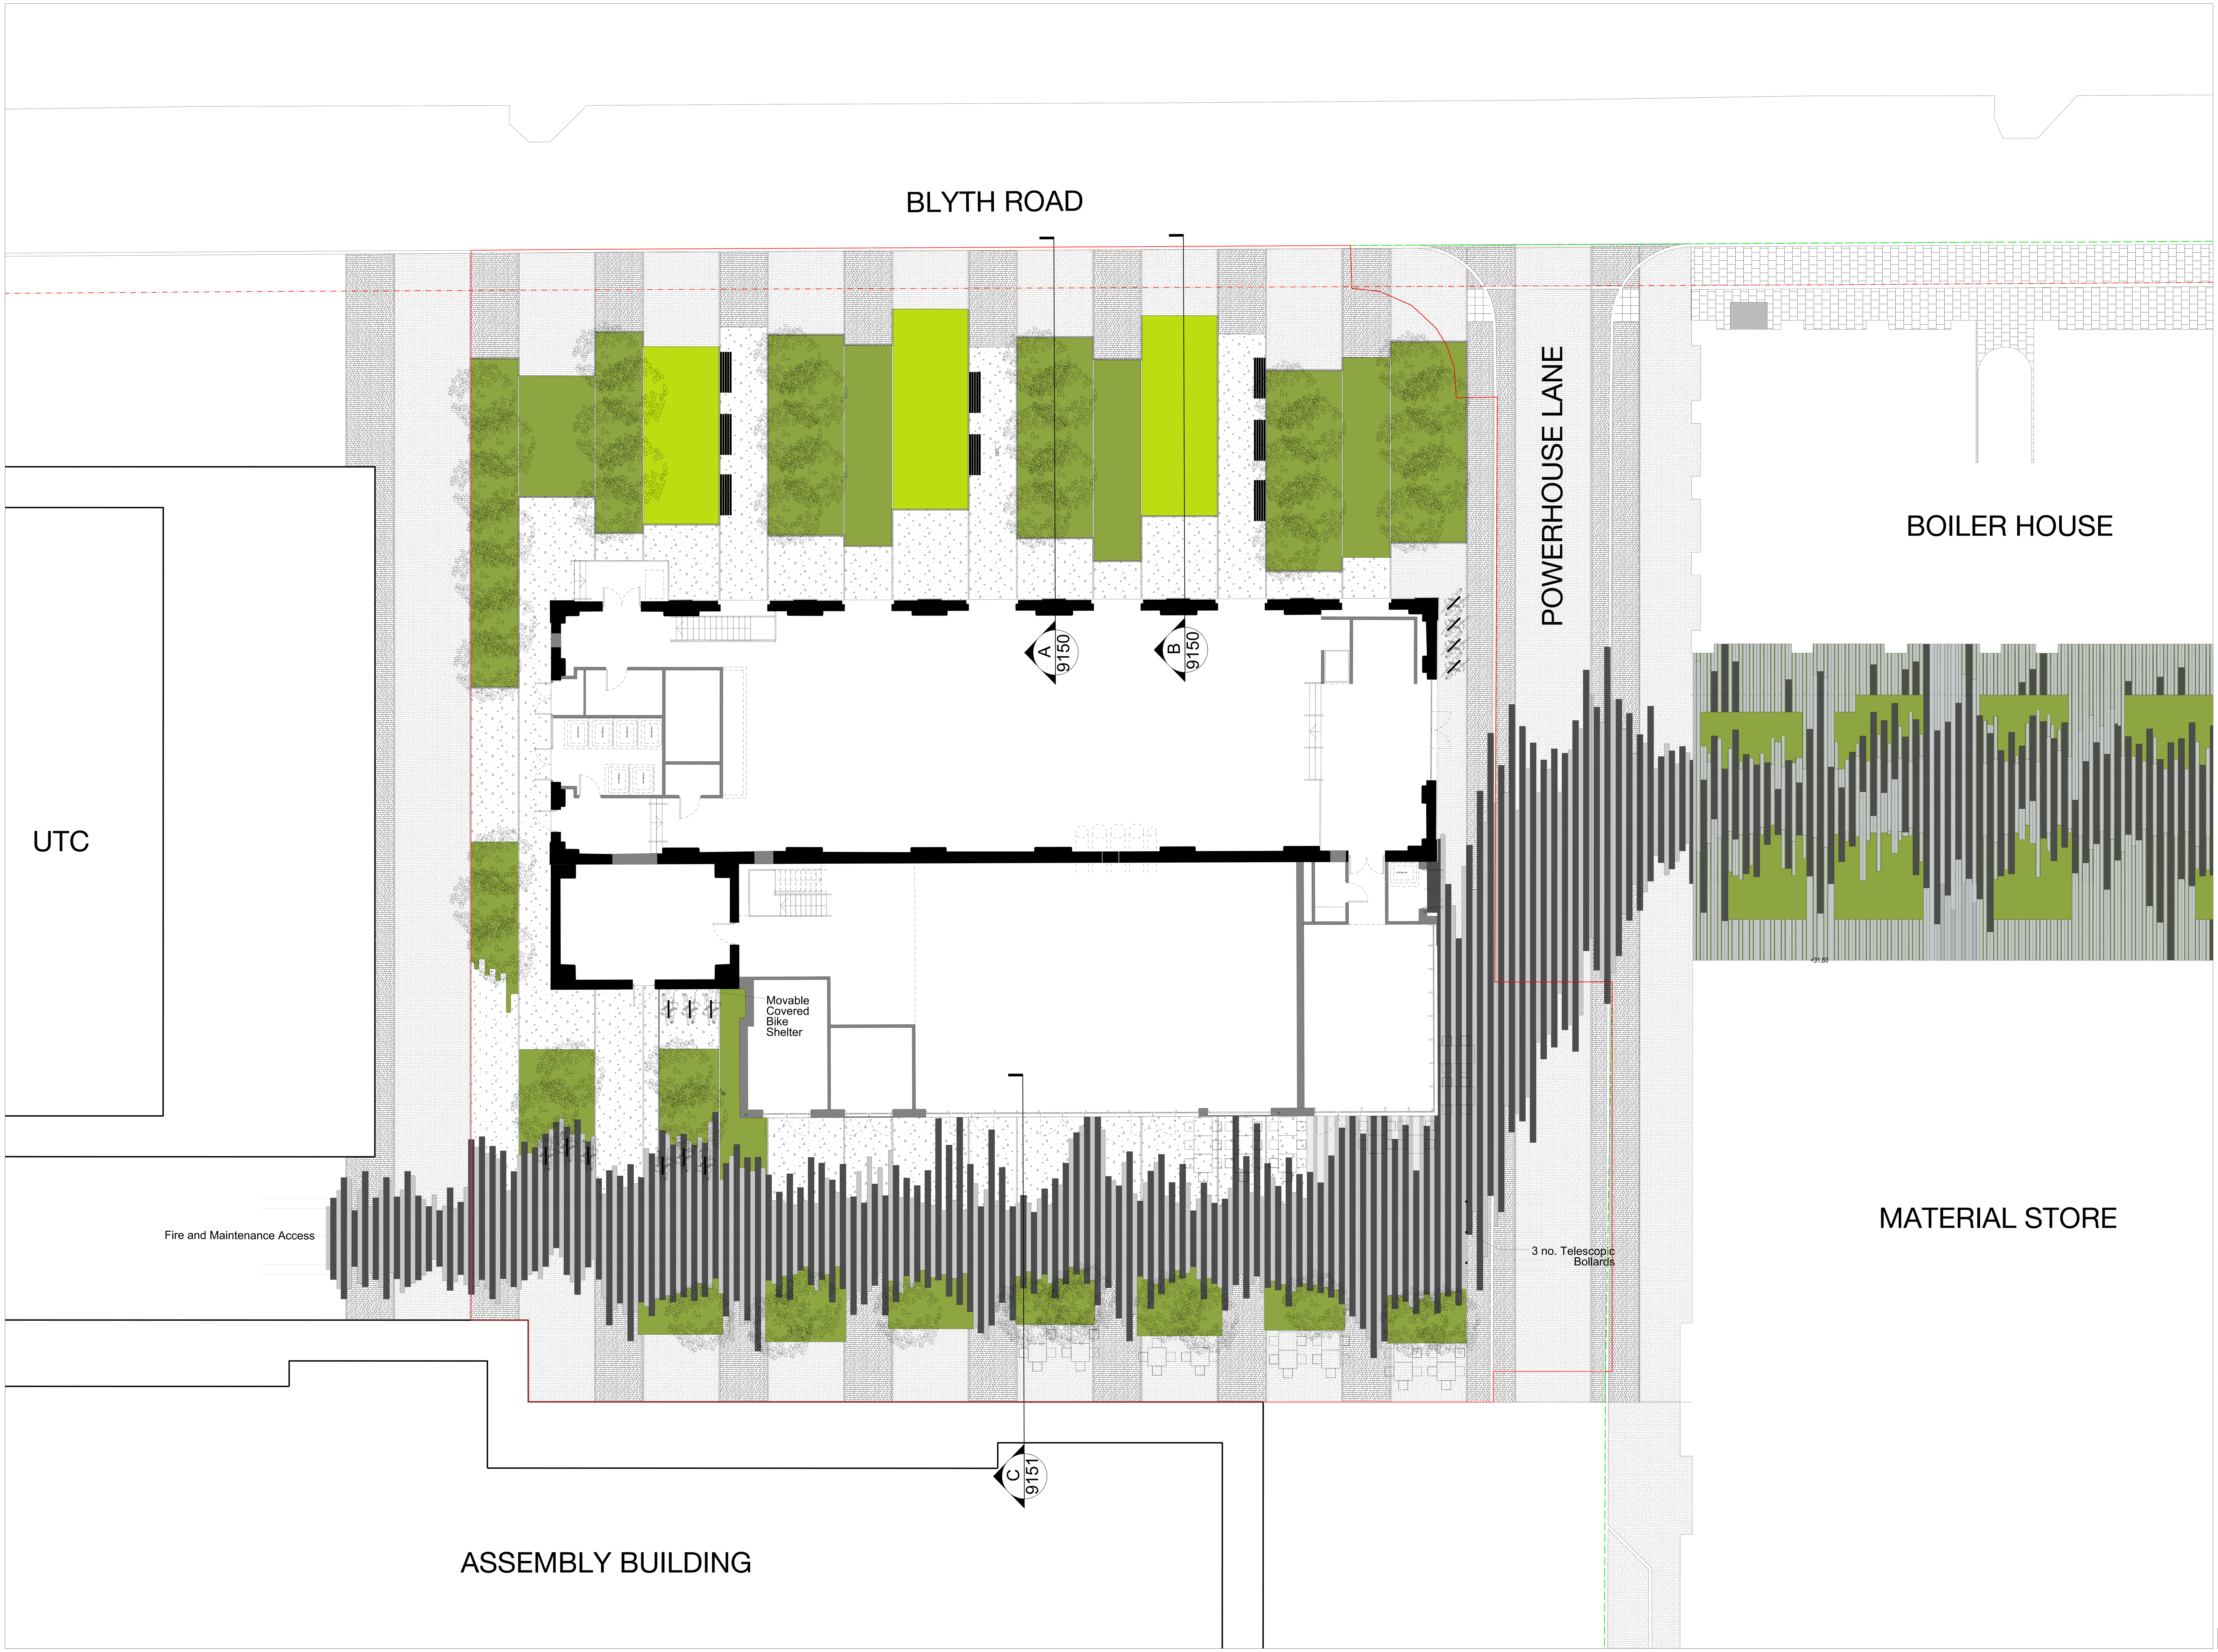

General Notes

No implied licence exists. This drawing should not be used to calculate areas for the purposes of valuation. Do not scale this drawing. All dimensions to be checked on site by the contractor and such dimensions to be their responsibility. All work must comply with relevant British Standards and Building Regulations requirements. Drawing errors and omissions to be reported to the architect.

Notes

Legend

COMBINED MATERIAL STORE AND BOILER HOUSE RESERVE MATTERS PLANNING APPLICATION BOUDARY

HIGHWAYS BOUNDARY

SITE BOUDARY

Paving Materials

HARDSCAPE "KILSARAN LISMORE"
'CHARCOAL' COLOUR
RANDOM PAVER SIZES WITHIN ROWS:
120x160mm
160x160mm
160x240mm
75mm THICKNESS
BUILD UP TO ENGINEER'S SPECIFICATIONS

HARDSCAPE "KILSARAN LISMORE"
'NEUTRAL' COLOUR
RANDOM PAVER SIZES WITHIN ROWS:
120x160mm
160x160mm
160x240mm
75mm THICKNESS
BUILD UP TO ENGINEER'S SPECIFICATIONS

SELF BOUND GRAVEL
PRODUCT: CEDEC Gold Footpath Gravel
SUPPLIER: CED (email:sales@ced.ltd.uk)
AGGREGATE SIZE: 6-0mm (Stone to dust)
SUBBASE TO ENGINEER'S SPECIFICATIONS

'THE GROVE' MATERIALS
PLEASE REFER TO DRAWING 0225_PH_8600

Soft Landscape

PROPOSED SEMI MATURE TREES
Rootballed & Guyed, all trees to have active drainage
900mm minimum Topsoil Depth
Refer to planting plans & schedule for species

HERBACEOUS PERENNIALS, SHRUBS & ORNAMENTAL GRASS PLANTING
450mm minimum Topsoil Depth
Refer to planting plans & schedule for species

LAWN
150mm minimum Topsoil Depth

Street Furniture

CYCLE STAND
Stainless steel sheffield stand

CAFE FURNITURE
Movable Tables/Chairs
Spec TBC

BENCH
Woodhouse Escofet 'Tramet'
or similar approved

Rev	Date	Reason for Issue	Chk
05	18.02.15	Planning	SEW
04	06.02.15	Swept Paths	SEW
03	29.01.15	Team Coordination	SEW
02	12.01.15	Updated	SEW
01	10.12.14	For information	BM

Keyplan

Scale Bar

sew
No.1 Compton Court
40 Compton St
London EC1V 0AP
0207 549 1730
hello@egretwest.com
egretwest.com

© 2007 SEW ltd

Client
Purplexed LLP

Project
POWERHOUSE

Drawing Title
Proposed Landscape

Project Number	Status
0225	PLANNING
Scale at A0	**Date**
1:100	12.11.14
Drawn by	**Checked by**
TS	SEW
Drawing Number	**Revision**
0225_SEW_PH_7001	05