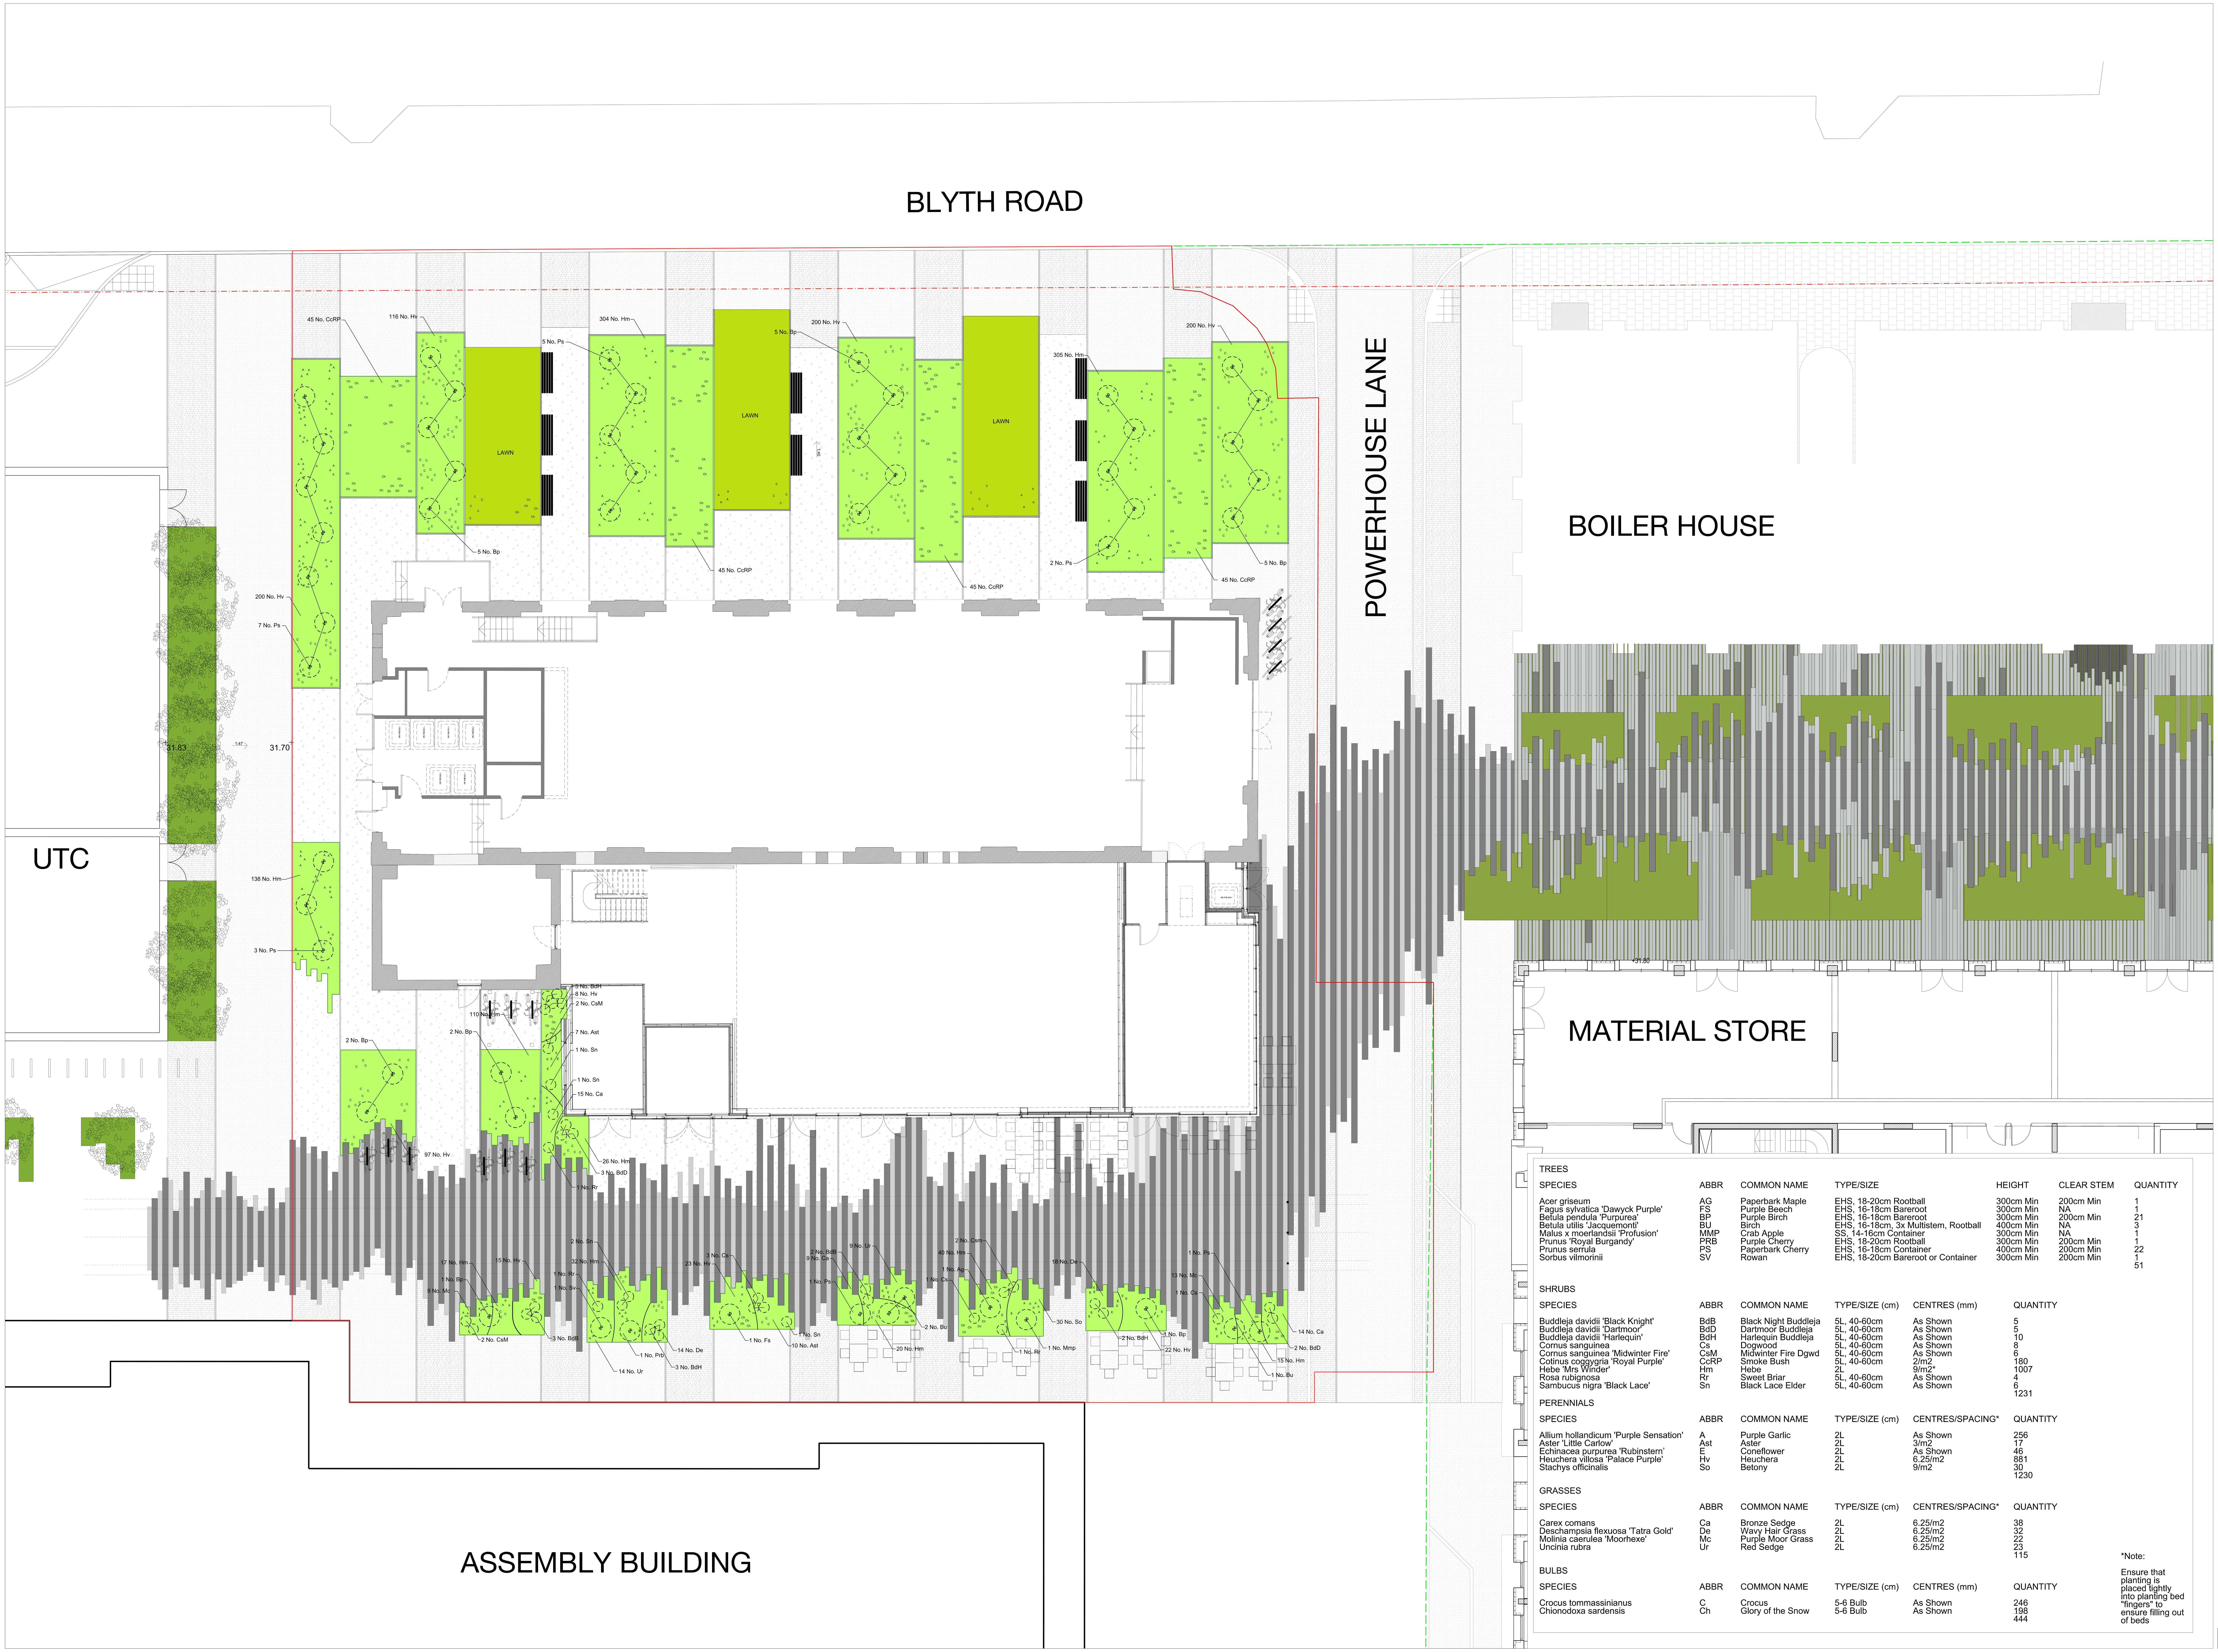

TREES

SPECIES	ABBR	COMMON NAME	TYPE/SIZE	HEIGHT	CLEAR STEM	QUANTITY
Acer griseum	AG	Paperbark Maple	EHS, 18-20cm Rootball	300cm Min	200cm Min	1
Fagus sylvatica 'Dawyck Purple'	FS	Purple Beech	EHS, 16-18cm Bareroot	300cm Min	NA	1
Betula pendula 'Purpurea'	BP	Purple Birch	EHS, 16-18cm Bareroot	300cm Min	200cm Min	21
Betula utilis 'Jacquemonti'	BU	Birch	EHS, 16-18cm, 3x Multistem, Rootball	400cm Min	NA	3
Malus x moerlandsii 'Profusion'	MMP	Crab Apple	SS, 14-16cm Container	300cm Min	NA	1
Prunus 'Royal Burgandy'	PRB	Purple Cherry	EHS, 18-20cm Rootball	300cm Min	200cm Min	1
Prunus serrula	PS	Paperbark Cherry	EHS, 16-18cm Container	400cm Min	200cm Min	22
Sorbus vilmorinii	SV	Rowan	EHS, 18-20cm Bareroot or Container	300cm Min	200cm Min	1
						51

SHRUBS

SPECIES	ABBR	COMMON NAME	TYPE/SIZE (cm)	CENTRES (mm)	QUANTITY
Buddleja davidii 'Black Knight'	BdB	Black Night Buddleja	5L, 40-60cm	As Shown	5
Buddleja davidii 'Dartmoor'	BdD	Dartmoor Buddleja	5L, 40-60cm	As Shown	5
Buddleja davidii 'Harlequin'	BdH	Harlequin Buddleja	5L, 40-60cm	As Shown	10
Cornus sanguinea	Cs	Dogwood	5L, 40-60cm	As Shown	8
Cornus sanguinea 'Midwinter Fire'	CsM	Midwinter Fire Dgwd	5L, 40-60cm	As Shown	6
Cotinus coggygria 'Royal Purple'	CcRP	Smoke Bush	5L, 40-60cm	2/m2	180
Hebe 'Mrs Winder'	Hm	Hebe	2L	9/m2*	1007
Rosa rubignosa	Rr	Sweet Briar	5L, 40-60cm	As Shown	4
Sambucus nigra 'Black Lace'	Sn	Black Lace Elder	5L, 40-60cm	As Shown	6
					1231

PERENNIALS

SPECIES	ABBR	COMMON NAME	TYPE/SIZE (cm)	CENTRES/SPACING*	QUANTITY
Allium hollandicum 'Purple Sensation'	A	Purple Garlic	2L	As Shown	256
Aster 'Little Carlow'	Ast	Aster	2L	3/m2	17
Echinacea purpurea 'Rubinstern'	E	Coneflower	2L	As Shown	46
Heuchera villosa 'Palace Purple'	Hv	Heuchera	2L	6.25/m2	881
Stachys officinalis	So	Betony	2L	9/m2	30
					1230

GRASSES

SPECIES	ABBR	COMMON NAME	TYPE/SIZE (cm)	CENTRES/SPACING*	QUANTITY
Carex comans	Ca	Bronze Sedge	2L	6.25/m2	38
Deschampsia flexuosa 'Tatra Gold'	De	Wavy Hair Grass	2L	6.25/m2	32
Molinia caerulea 'Moorhexe'	Mc	Purple Moor Grass	2L	6.25/m2	22
Uncinia rubra	Ur	Red Sedge	2L	6.25/m2	23
					115

BULBS

SPECIES	ABBR	COMMON NAME	TYPE/SIZE (cm)	CENTRES (mm)	QUANTITY
Crocus tommassinianus	C	Crocus	5-6 Bulb	As Shown	246
Chionodoxa sardensis	Ch	Glory of the Snow	5-6 Bulb	As Shown	198
					444

*Note:
Ensure that planting is placed tightly into planting bed "fingers" to ensure filling out of beds

Rev	Date	Reason for Issue	Chk
02	20.04.15	Landscape Officer Comments	SEW
01	18.02.15	For information	SEW

Keyplan

Scale Bar

sew
No.1 Compton Court
40 Compton St
London EC1V 0AP
0207 549 1730
hello@egretwest.com
egretwest.com
© 2007 SEW ltd

Client
Purplexed LLP

Project
POWERHOUSE

Drawing Title
Planting Plan

Project Number	Status
0225	PLANNING
Scale at A0	Date
1:100	07.01.15
Drawn by	Checked by
TS	SEW
Drawing Number	Revision
0225_SEW_PH_7002	02