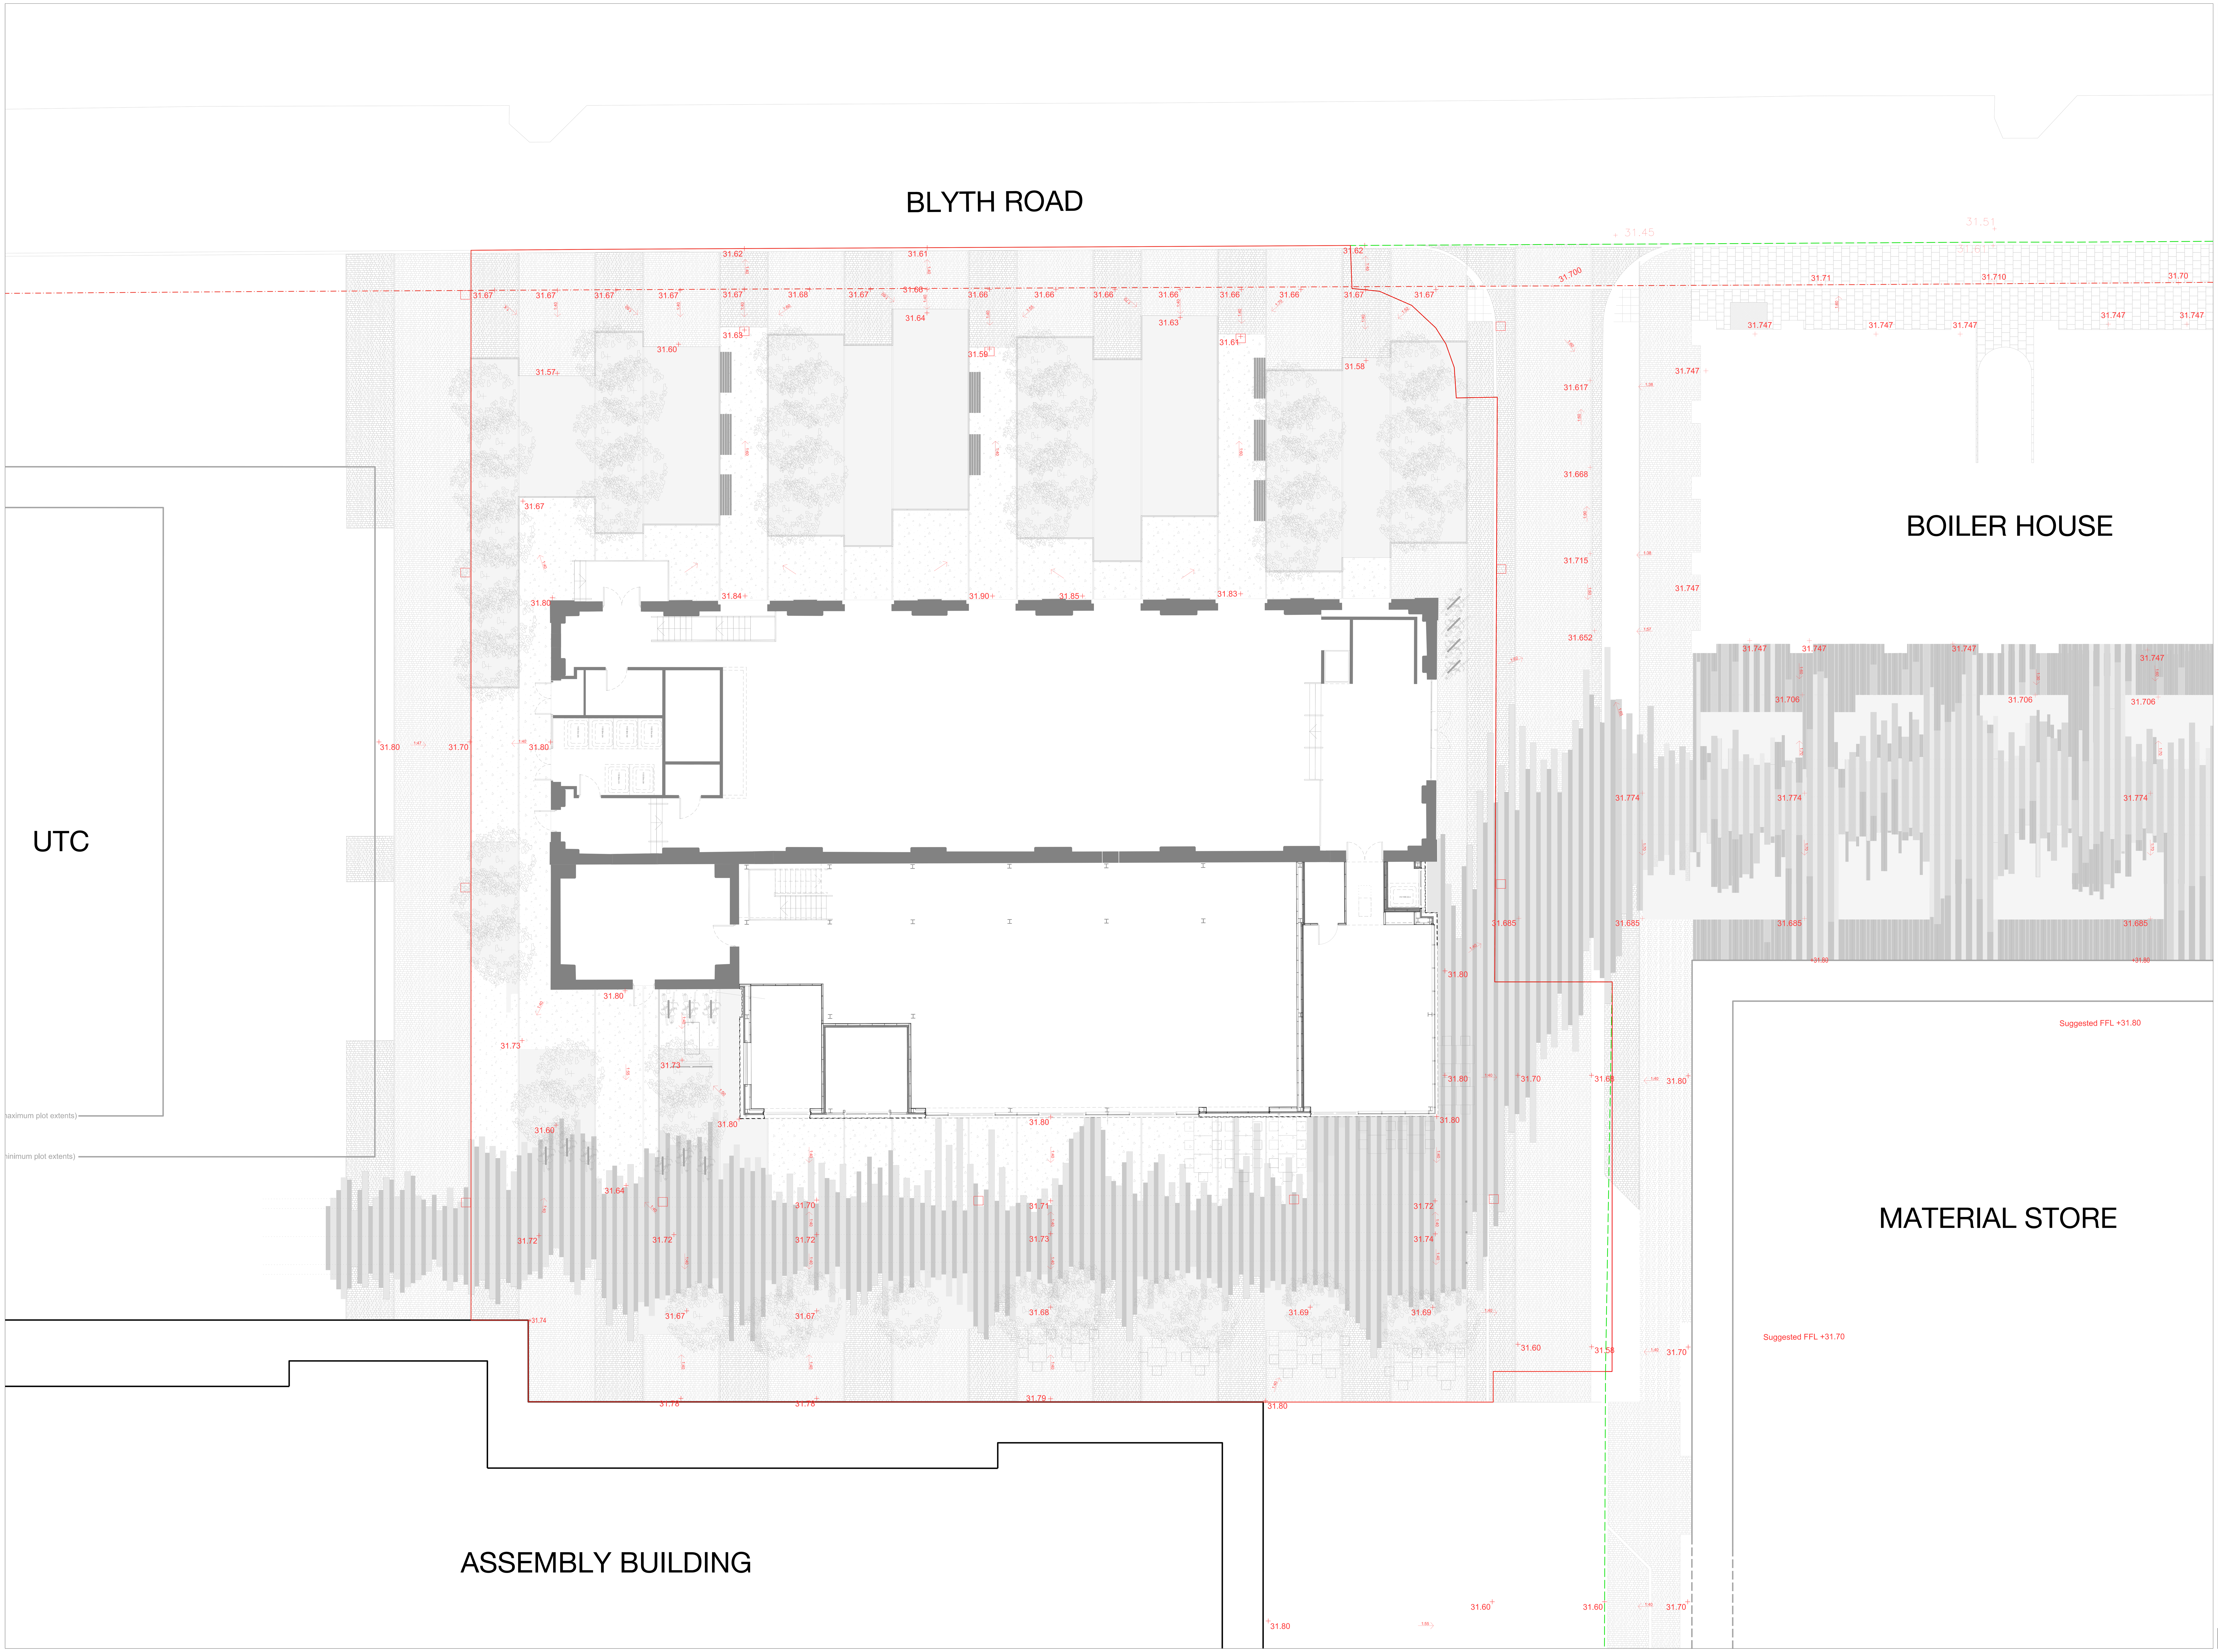


## General Notes

No implied licence exists. This drawing should not be used to calculate areas for the purposes of valuation. Do not scale this drawing. All dimensions to be checked on site by the contractor and such dimensions to be their responsibility. All work must comply with relevant British Standards and Building Regulations requirements. Drawing errors and omissions to be reported to the architect.

## Notes

## Legend

- COMBINED MATERIAL STORE AND BOILER HOUSE RESERVE MATTERS PLANNING APPLICATION BOUDARY
- HIGHWAYS BOUNDARY
- SITE BOUDARY

## Paving Materials

- SPOT HEIGHT
- SLOPE GRADIENT

| Rev | Date | Reason for Issue | Chk |
|---|---|---|---|
| 01 | 01.04.15 | Updated gulley locations | SEW |

Keyplan

Scale Bar


sew
No.1 Compton Court
40 Compton St
London EC1V 0AP
0207 549 1730
hello@egretwest.com
egretwest.com

© 2007 SEW ltd

Client
Purplexed LLP

Project
POWERHOUSE

Drawing Title
Outline Levels

| Project Number | Status |
|---|---|
| 0225 | PLANNING |
| Scale at A0 | Date |
| 1:100 | 18.02.15 |
| Drawn by | Checked by |
| TS | SEW |
| Drawing Number | Revision |
| 0225_SEW_PH_7003 | 01 |