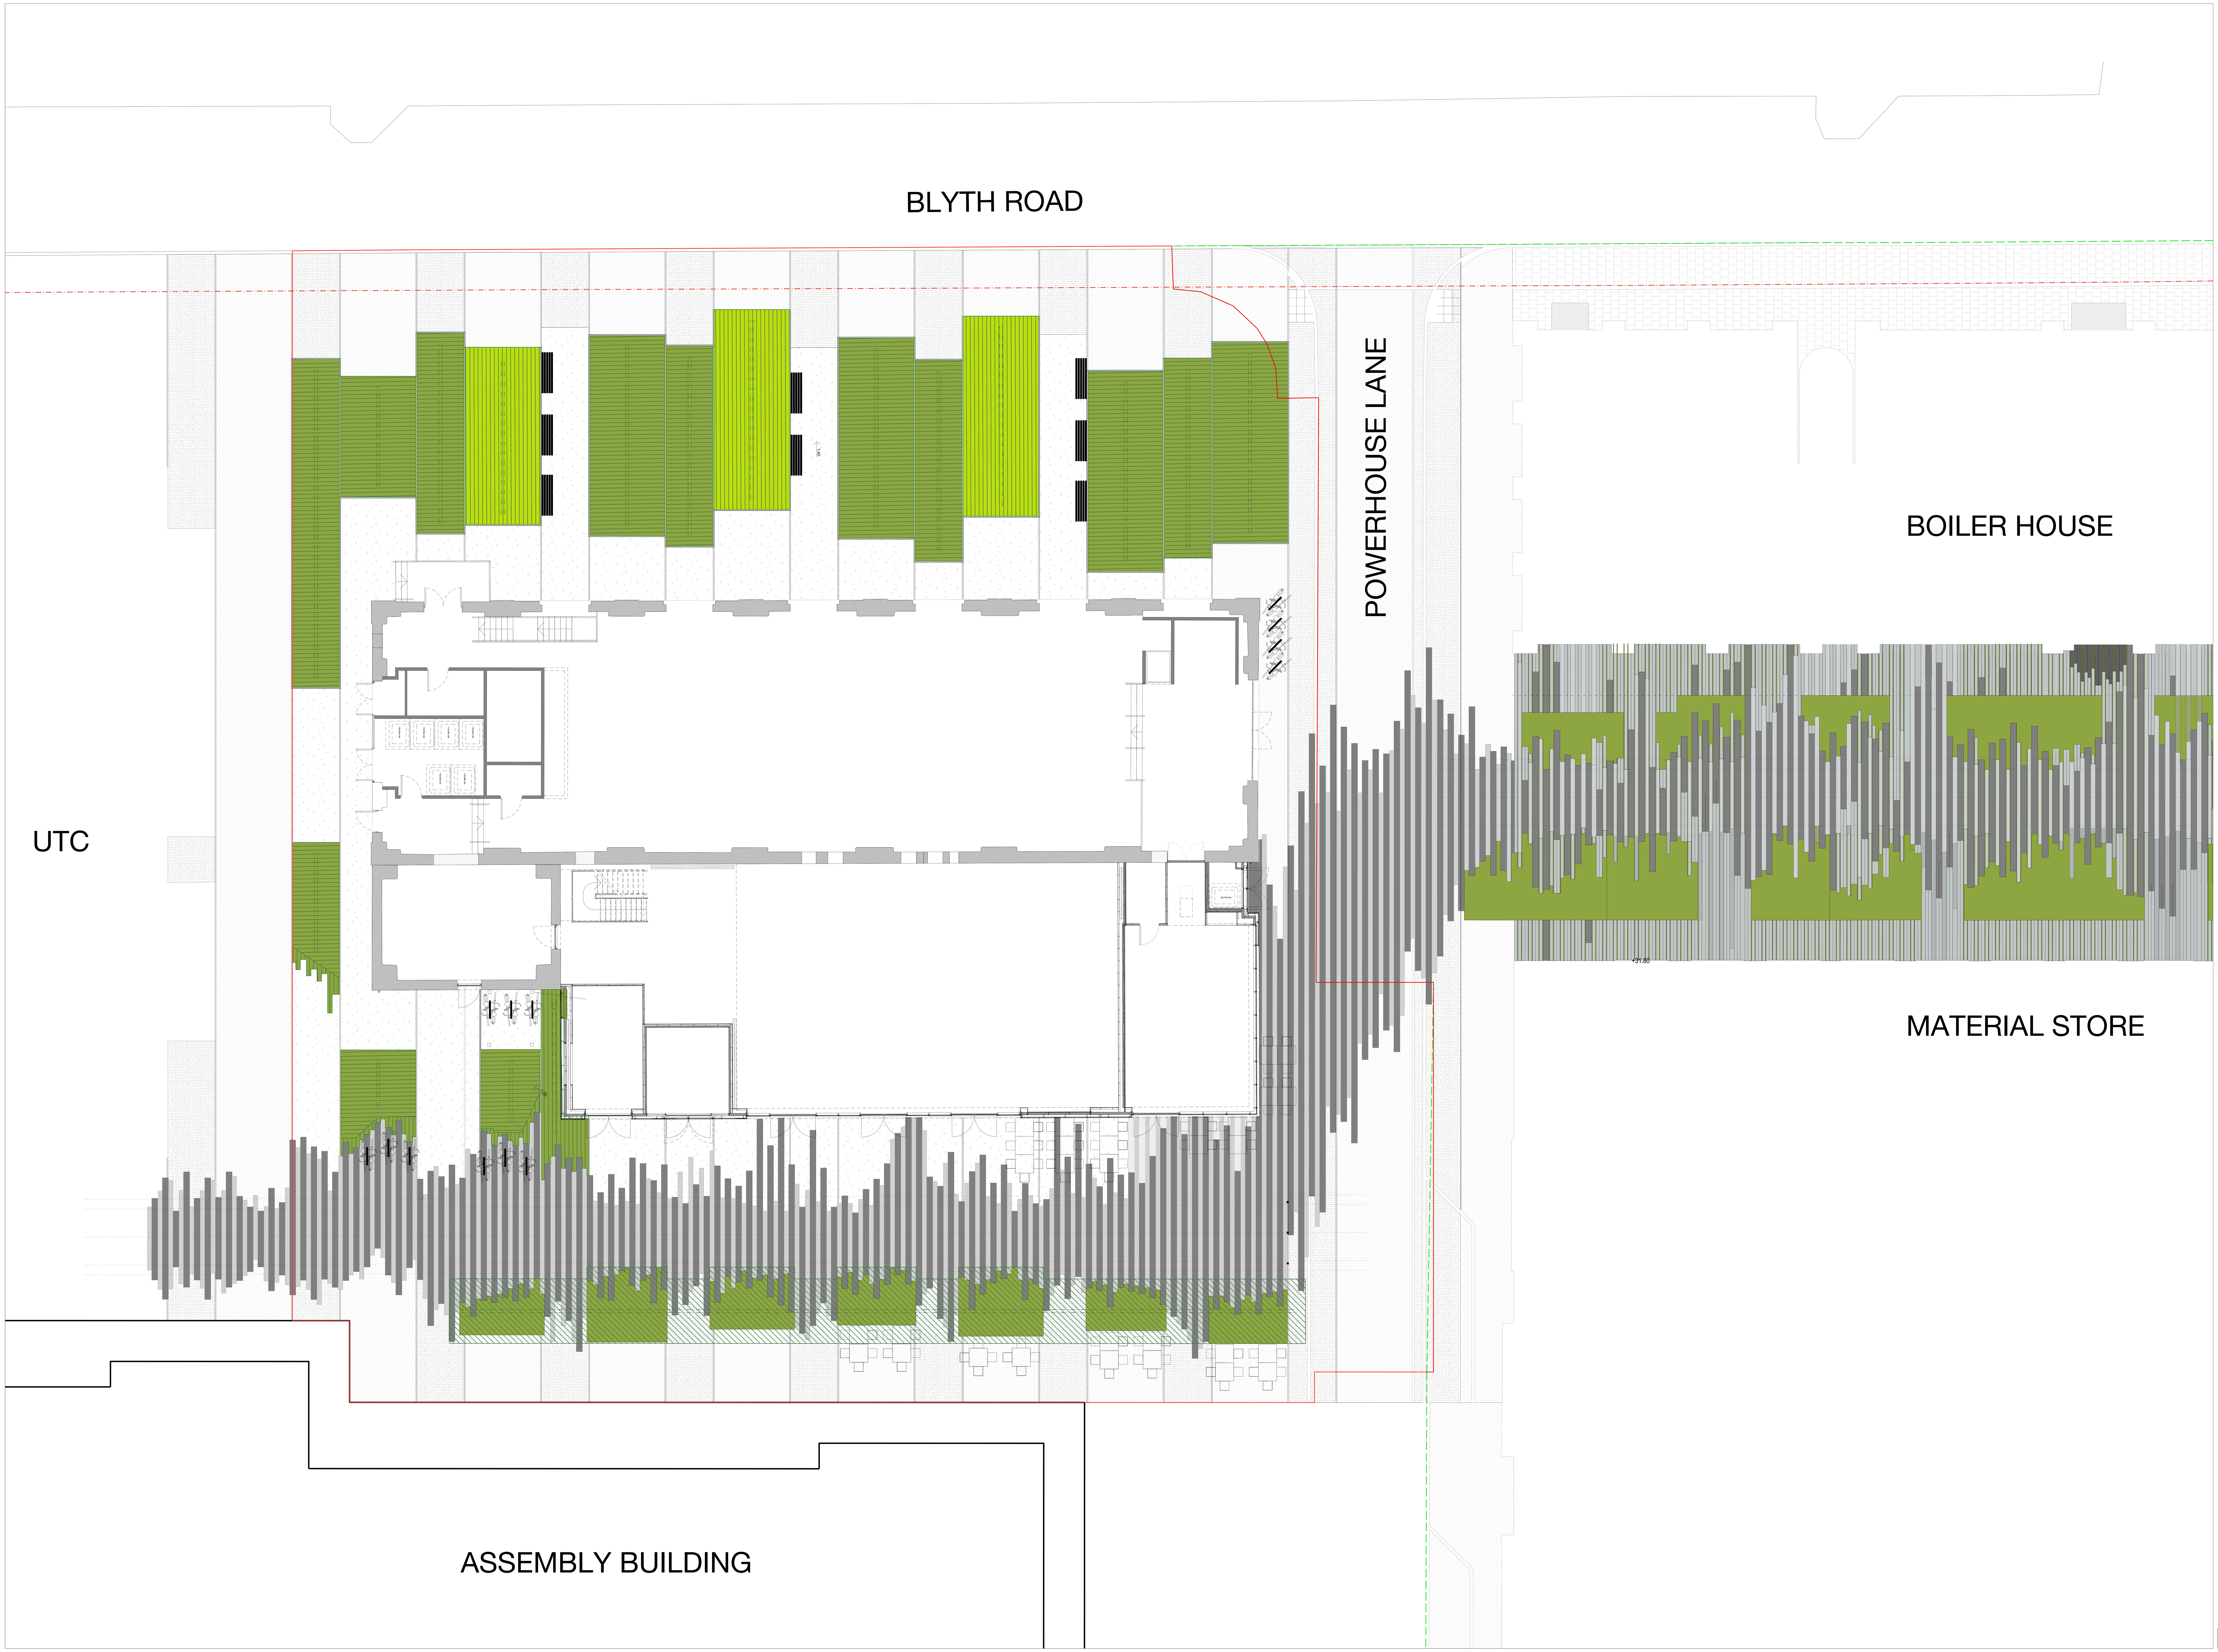

General Notes

No implied licence exists. This drawing should not be used to calculate areas for the purposes of valuation. Do not scale this drawing. All dimensions to be checked on site by the contractor and such dimensions to be their responsibility. All work must comply with relevant British Standards and Building Regulations requirements. Drawing errors and omissions to be reported to the architect.

Notes

Legend

- COMBINED MATERIAL STORE AND BOILER HOUSE RESERVE MATTERS PLANNING APPLICATION BOUDARY
- HIGHWAYS BOUNDARY
- SITE BOUDARY
- 500MM MIN DEPTH TOPSOIL
- 900MM MIN DEPTH WITH STRATACELL AND TOPSOIL (OVER ATTENUATION TANKS)
- 1200-1300MM MIN DEPTH WITH STRATACELL AND TOPSOIL
- APPROX LOCATION/RUN OF 150MM DIA PERFORATED PIPE (FRENCH DRAIN) TBC

Rev	Date	Reason for Issue	Chk

Keyplan

Scale Bar

sew
No.1 Compton Court
40 Compton St
London EC1V 0AP
0207 549 1730
hello@egretwest.com
egretwest.com

© 2007 SEW ltd

Client
Purplexed LLP

Project
POWERHOUSE

Drawing Title
Tree and Shrub Planting Excavation Plan

Project Number	Status
0225	PLANNING
Scale at A0	Date
1:100	20.04.15
Drawn by	Checked by
TS	SEW
Drawing Number	Revision
0225_SEW_PH_7004	00