

NOTES

1. This drawing is for engineering services only and is to be read in conjunction with all relevant architectural, structural, MTT drawings and the Contract specification.
2. THIS IS NOT AN INSTALLATION DRAWING.
3. All services routes and equipment locations are indicative, actual location and configuration to be determined by contractor following completion of contractor design and coordination.

KEY


- LX Existing Column Light
- L2 Wire suspended IP65 Downlight
- L3 IP65 Column Light
- L4 In Ground IP65 Uplighter
- L5 Facade Mounted IP65 Security Light
- L6 Facade Mounted IP65 Up/Down lighter
- L7 Power Supply to Powerhouse Signage



Copyright by MTT.
No copies of this drawing, however produced and/or transmitted may be made or undertaken, without the express permission of MTT.

This drawing should not be scaled. All dimensions to be checked on site any discrepancies to be notified to MTT.

B	06.02.2015	Issued for INFORMATION
A	04.02.2015	Issued for INFORMATION
Rev.	Date.	Description

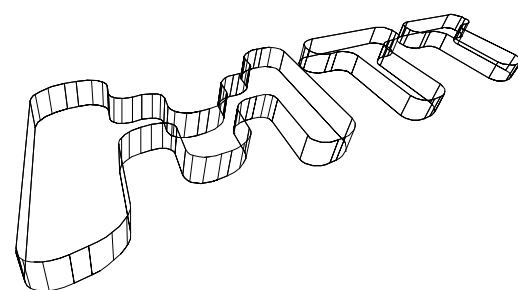

MTT/DRAWING

A 9 KINGSWAY
LONDON WC2B 6XF
T +44 (0)20 7836 1133
F +44 (0)20 7836 1153
E info@mtt-limited.com
W www.mtt-limited.com

Checked DK	TOVF POWERHOUSE
Date FEB 2015	Electrical Services External Lighting Layout
Drawn Esheat	
Scale NTS@A1	
Drg No. 6204-ESK200	Revision B Status INFORMATION

