


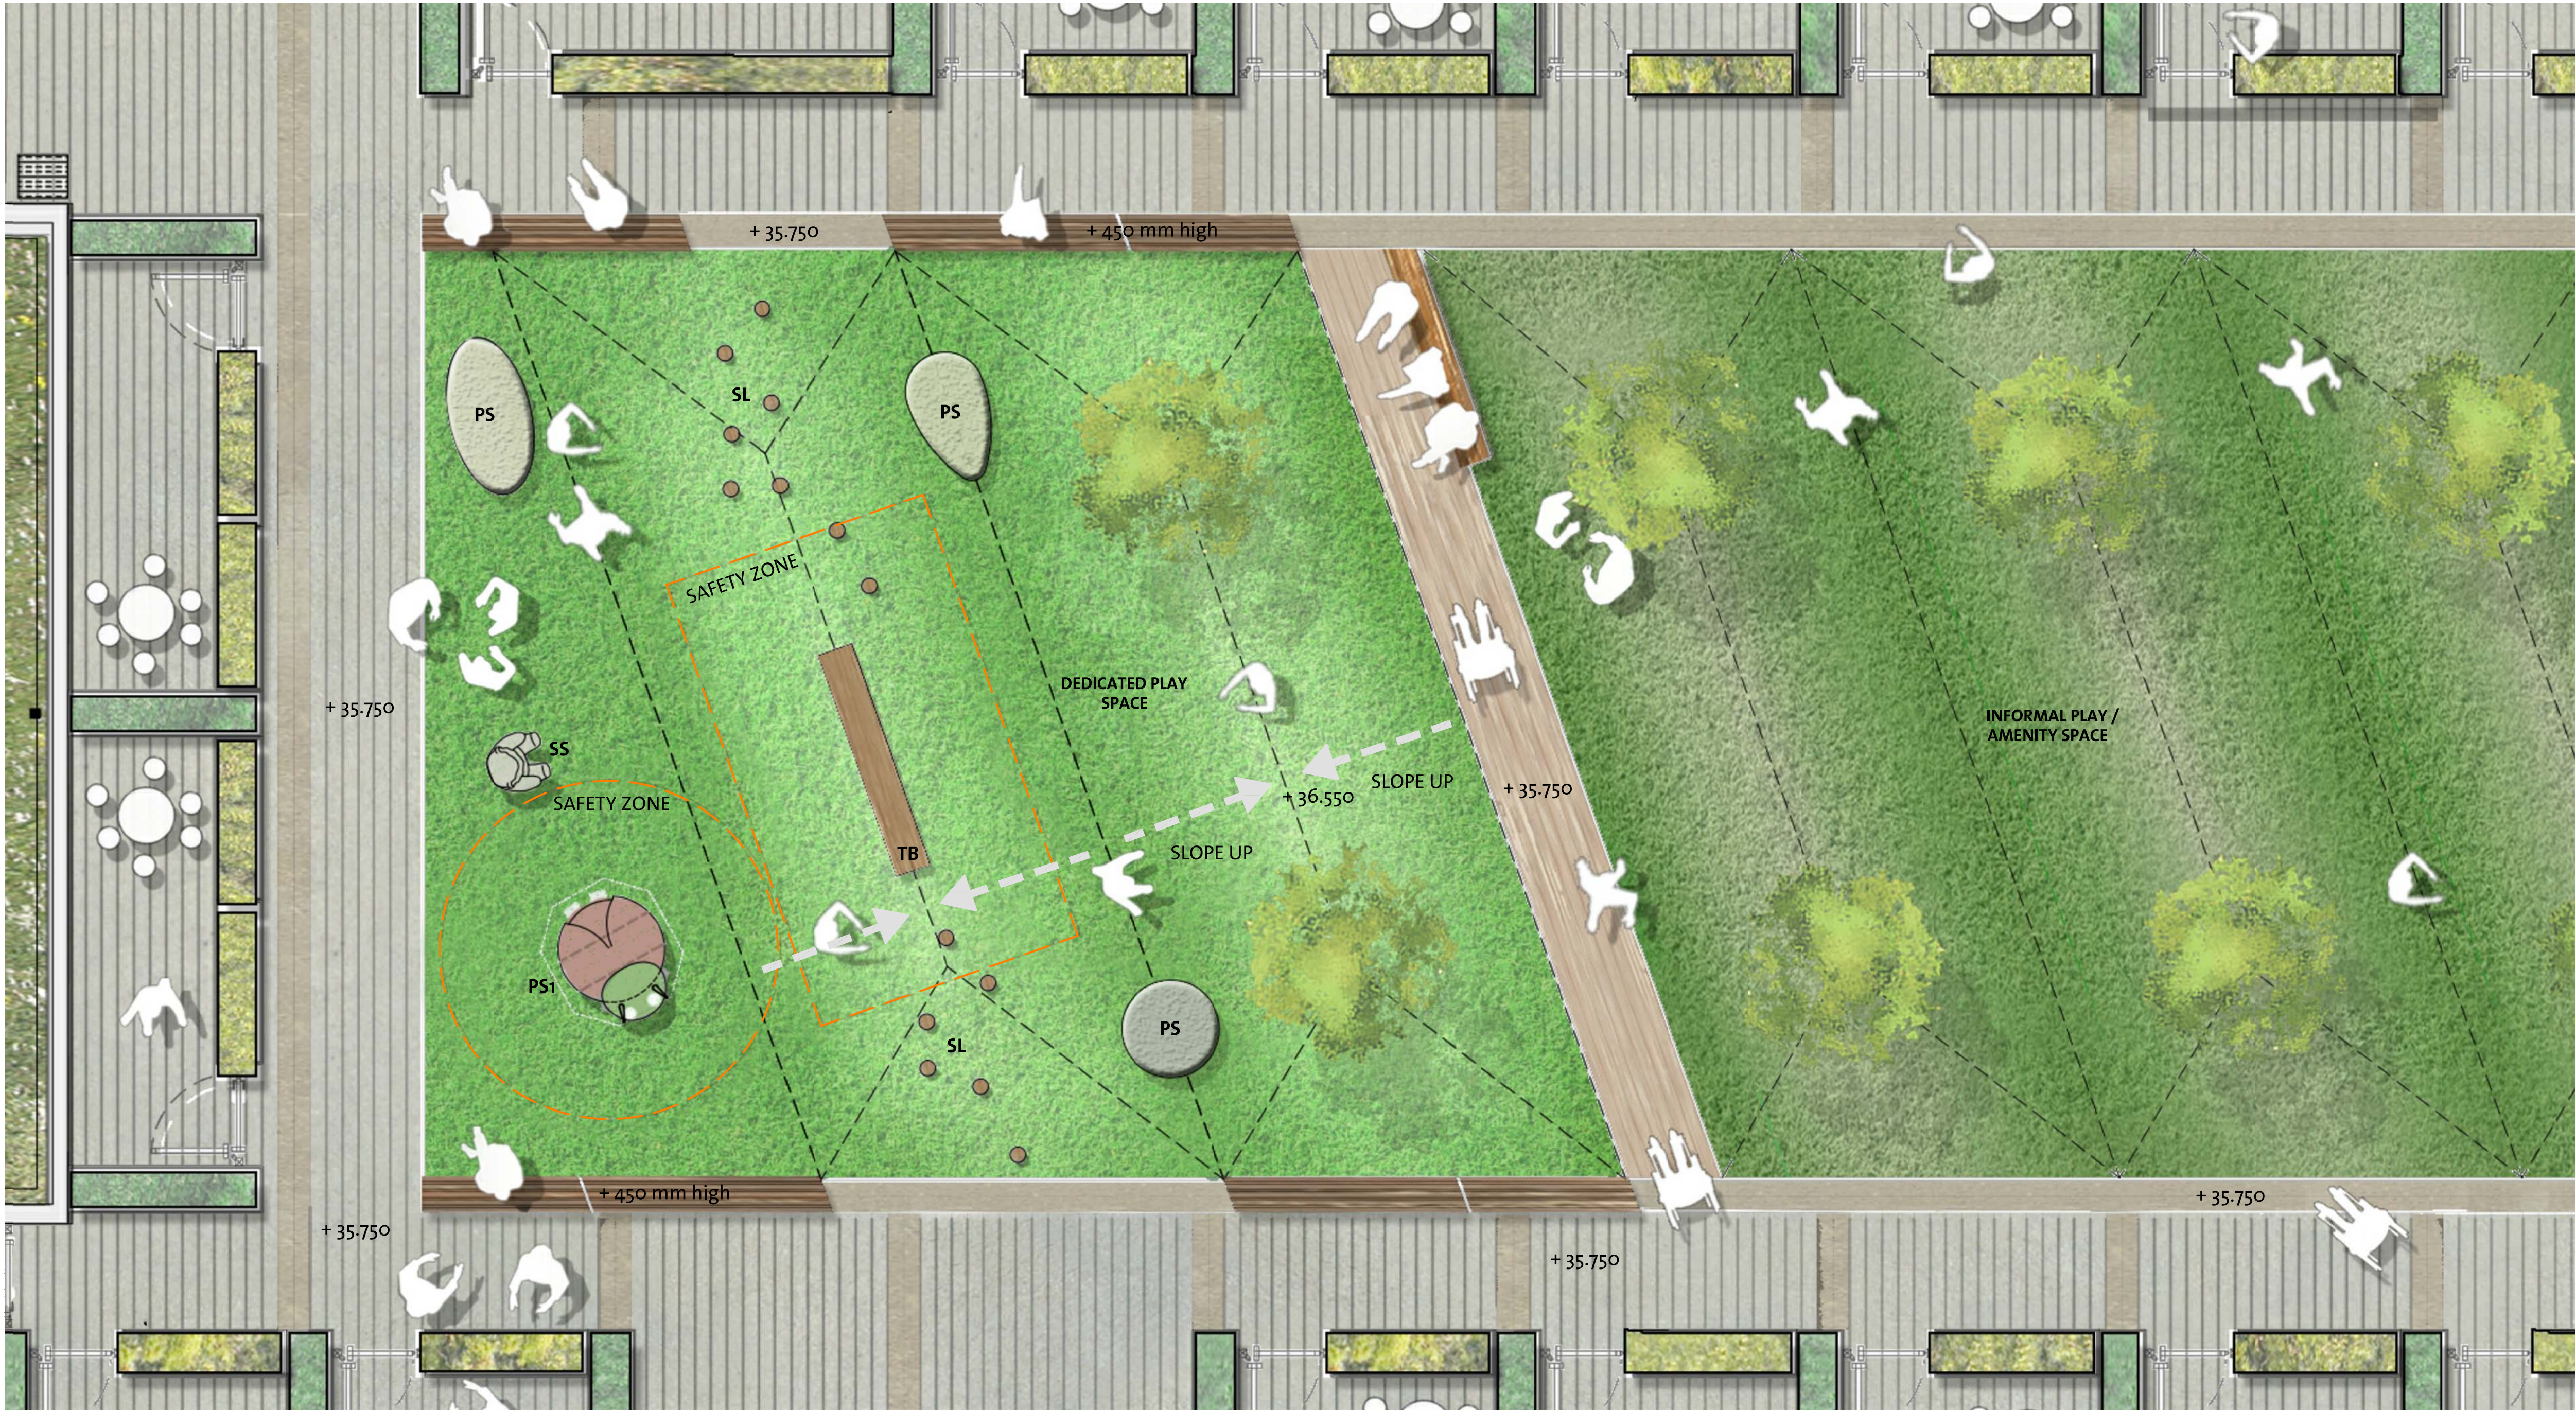

- GENERAL NOTES:
1. ALL DIMENSIONS AND LEVELS SHALL BE CHECKED ON SITE PRIOR TO CONSTRUCTION WORK COMMENCING.
 2. ALL LANDSCAPE DRAWINGS TO BE READ IN CONJUNCTION WITH ALL RELEVANT ENGINEERS AND ARCHITECT'S DRAWINGS AND SPECIFICATIONS.
 3. ALL DRAWINGS TO BE READ IN CONJUNCTION WITH THE LANDSCAPE SPECIFICATION.
 4. ANY DISCREPANCY CONCERNING THE DRAWINGS SHOULD BE REFERRED TO THE CA IMMEDIATELY.
 5. ALL DIMENSIONS IN MILLIMETRES UNLESS NOTED OTHERWISE
 6. ALL LEVELS IN METRES
 7. DO NOT SCALE OFF THIS DRAWING.
 8. EXISTING SERVICE ALIGNMENTS SHALL BE CHECKED ON SITE BY THE CONTRACTOR PRIOR TO CONSTRUCTION WORK COMMENCING.

- SAFETY SURFACING**
- AT: Artificial Turf**
Type: 36mm 'Wonderlawn' artificial grass with Lazy Foam 12mm underlay. Supplier: Evergreen UK (or equal and approved); Q26 350
- PLAY EQUIPMENT**
- SL: Stepping Log Walk**
200mm diameter x 75-300mm height a.g.l laminated timber poles with flat top and foot grip. Supplier: Duncan + Grove (or equal and approved); T: 020 7112 7551; Q52
- SS: Stroking Stones**
Supplier: Timberplay (or equal and approved); T: 0114 282 3474.
SS1: 1 No. Bear (Charcoal colour) Q52 360A
- TB: Totter Beam**
450mm width x 3000mm length x 400mm height timber Totter Beam with 15m free-space offset from equipment. Supplier: Timberplay Ltd (or equal and approved); T: 0114 282 3474; Q52
- PS: Pebble Seats**
3 x Large Concrete Pebble Seats. Supplier: Ben Barrell (or equal and approved);
1no. Round: 1.25m diameter x .42m high
1no. Oval: 2.05m long x 1.05m wide x .43m high
1no. Asymmetric: 1.75m long x 1.04m wide x .43m high; Q52 571
- PS1: 3D animal**
Playtop Snail (or equal and approved)
Critical fall height 900mm
Safety zone 1.5m around equipment. Supplier: Playtop 01332 287 418. Q52 370

02	10/06/2016	Amendments to Play Area	EG	RB
01	24/10/2015	Planning Issue	DW	RB
00	02/04/2015	Planning Issue	DW	RB
Rev	Date	Description	Drawn	Ch'd

B **BD Landscape Architects**

—
INFO@BDLANDARCH.COM
BDLANDARCH.COM
+44 (0)1 1684 298 582
—

D **B/D LANDSCAPE ARCHITECTS LTD**
SUN STREET, TEWKESBURY
GLOUCESTERSHIRE, GL20 8NX
REGISTERED IN ENGLAND, NO.6739137

CLIENT

HUB Residential

PROJECT

Old Vinyl Factory - The Material Store

TITLE

Play Strategy Detail Plan

Status: Planning	Drawn: DW	Checked: RB
Scale: 1:50 @ A1	Date: 01.04.2015	Approved: RB

Drawing & Revision Number:

BD 0121 SD 802 Ro2