




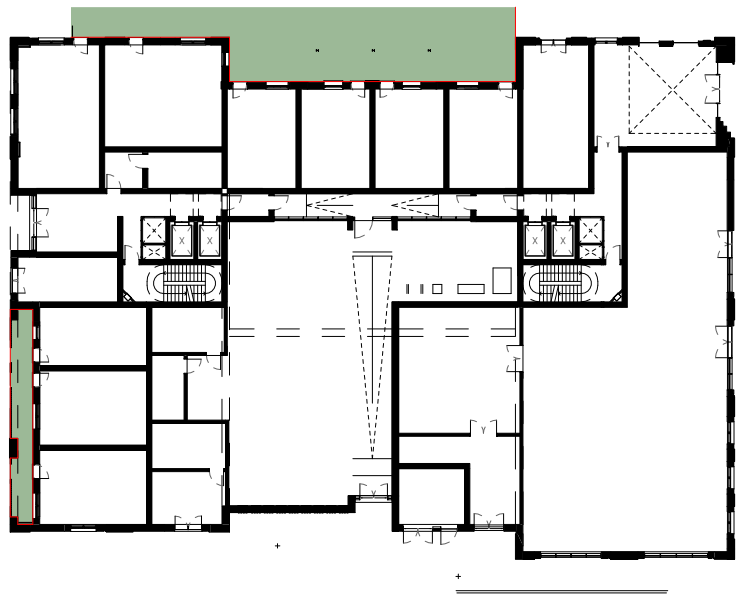


Level 00

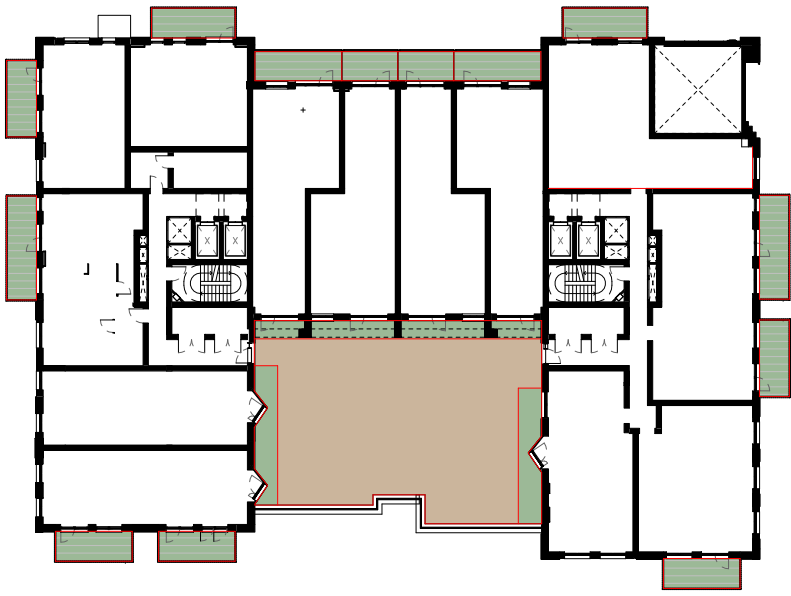


Level 01

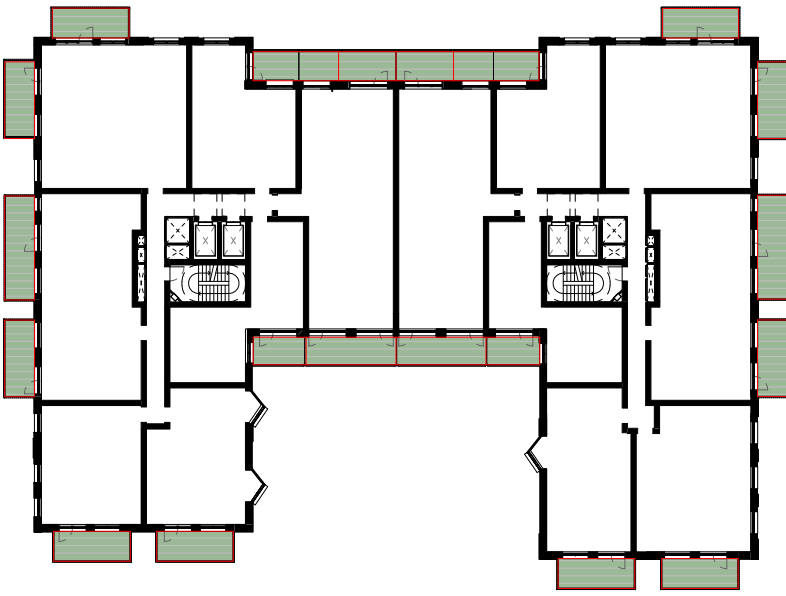


Level 02

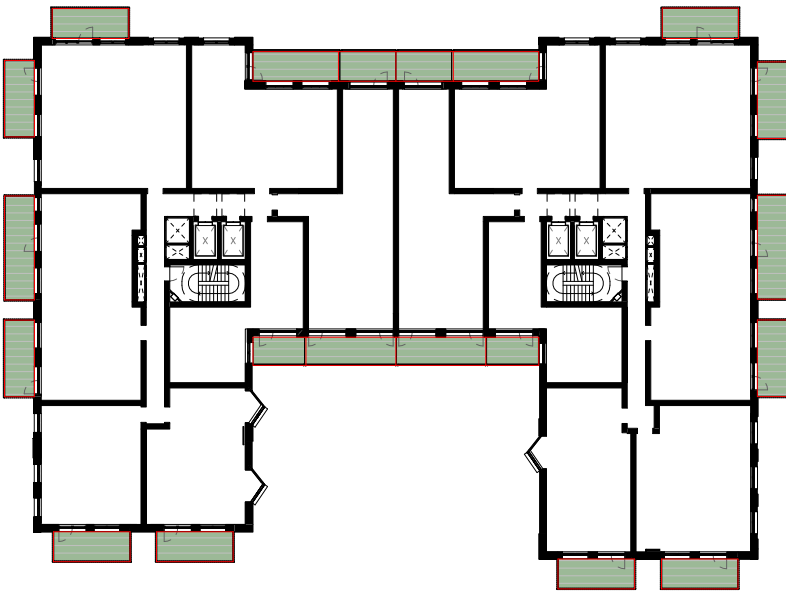


Level 03

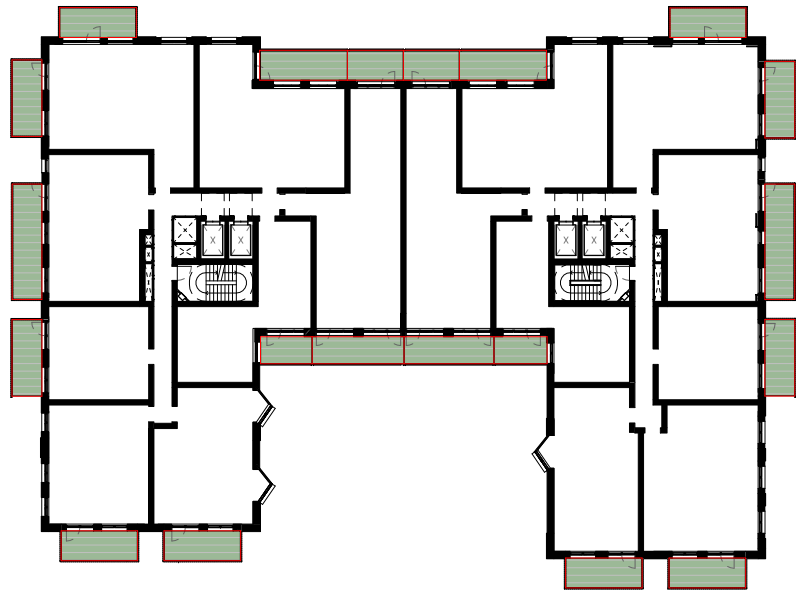


Level 04

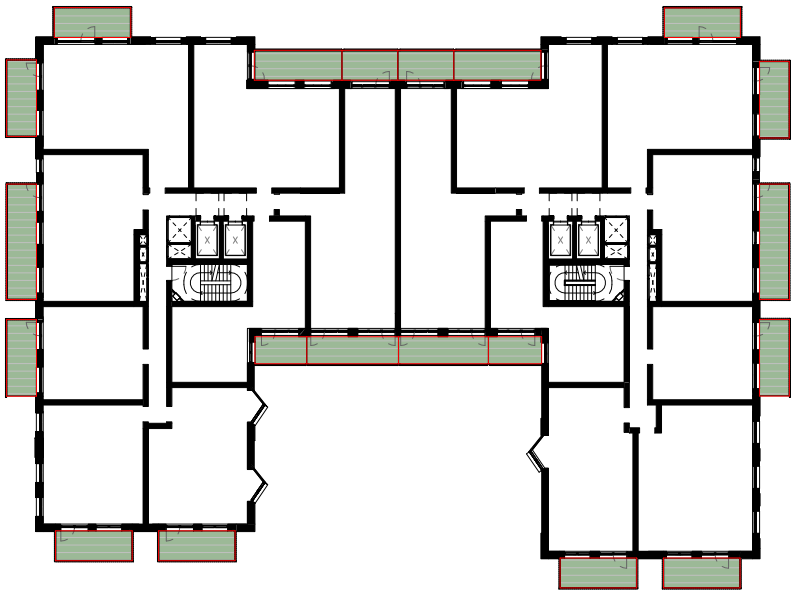


Level 05

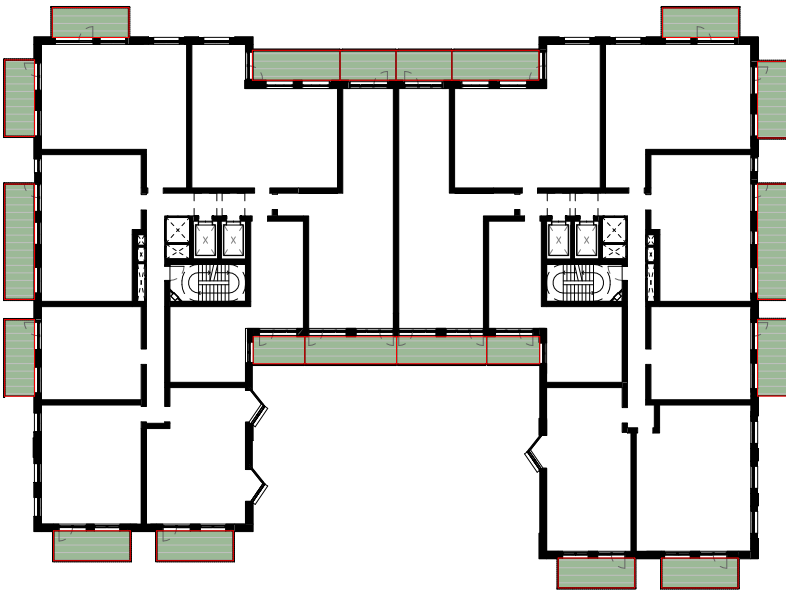


Level 06

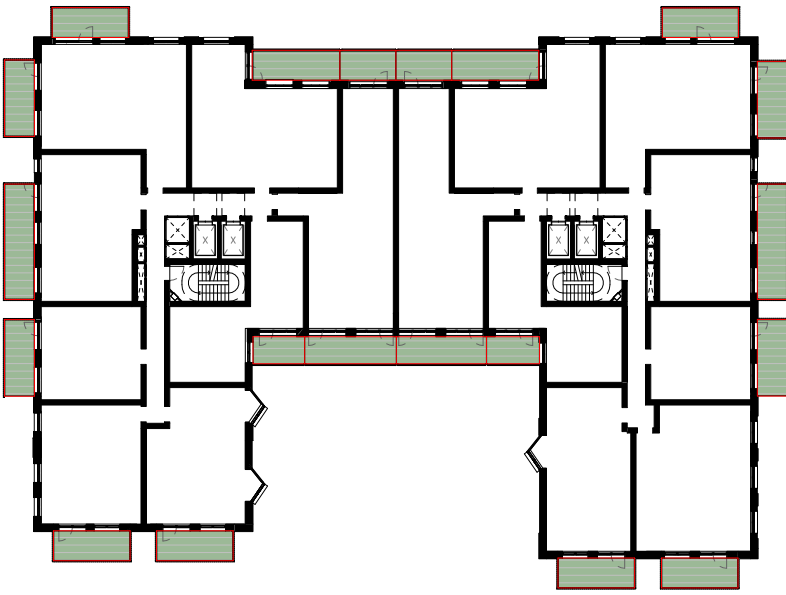


Level 07

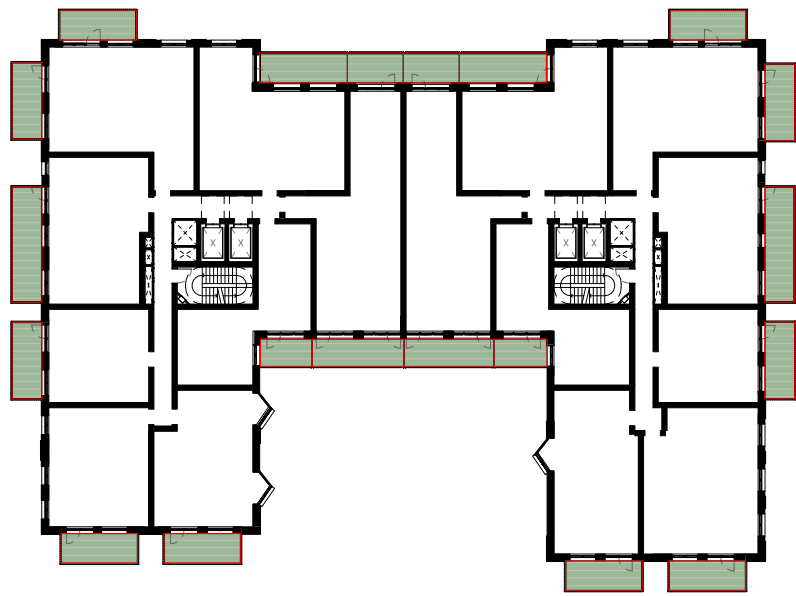


Level 08

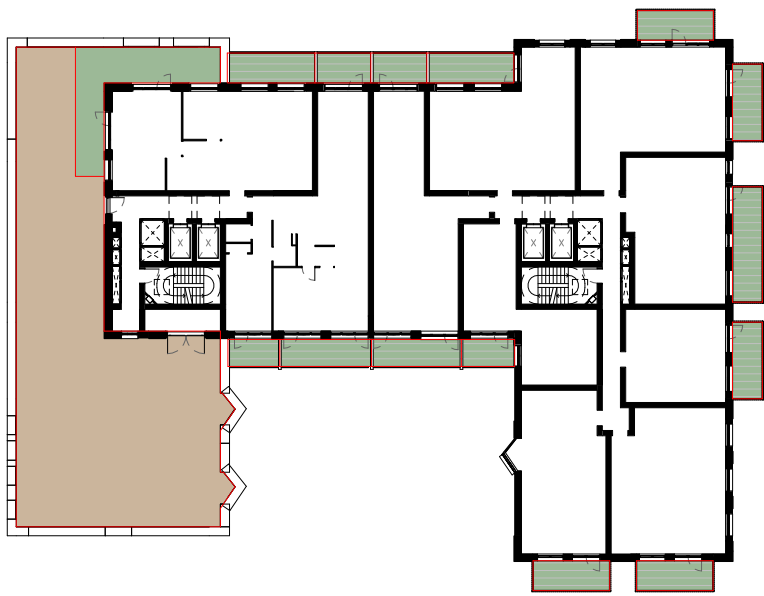

Level 09

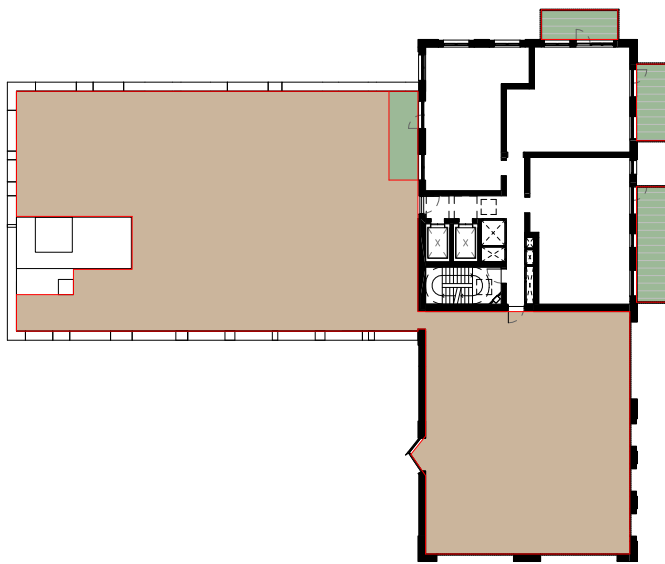

Level 10

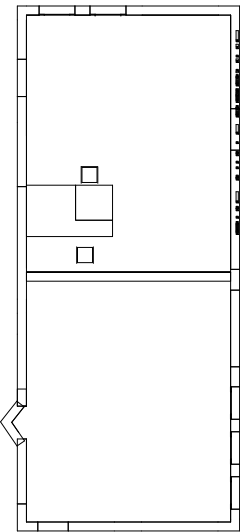

Level 11

Notes

Drawings to be scaled for planning purposes only. All contractors must visit the site and be responsible for taking and checking dimensions. All construction information should be taken from figured dimensions only. Any discrepancies between drawings, specifications and site conditions must be brought to the attention of the supervising officer. This drawing & the works depicted are the copyright of JTP.

This drawing is prepared for the specific project stage in the Drawing Status section below and it is not intended to be used for any other purpose. Whilst all reasonable efforts are used to ensure drawings are accurate, JTP accept no liability for any reliance placed on, or use made of, this plan by anyone for purposes other than those stated in the Drawing Status below.

- Balconies / Private Garden
- Communal Roof Terraces / Gardens

Amenity Schedule	
Amenity Type	Area
External	
Communal Amenity	1053.4 m ²
Private Amenity	1942.3 m ²
	2995.7 m ²
Grand total	2995.7 m ²

Rev	Date	Description	Drawn	Chkd
E	31.01.20	Issued for planning clarification	DCS	
D	17.11.19	Updated following missing changes	DCS	
C	12.11.19	Revised for updated missing and Heathrow OLS	DCS	
B	22.10.19	Removed balcony on first floor	BM	DCS
A	17.10.19	Draft Planning Submission	BM	DCS
-	27.09.19	First Issue	BM	DCS

Drawing Status
For Planning

Client

Joseph
Homes.

itp

JTP Studios, Unit 5
The Rum Warehouse
Pennington Street
London, E1W 2AP
+44 (0) 20 7017 1780
www.jtp.co.uk

Project
1 Vinyl Square, Old Vinyl
Factory

Drawing Title
Strategy Plans
Amenity Provision Strategy

Scale @A2	1 : 500	Job Ref.	01659
Drawing No	SK_042	Revision	E
Scale Bar	0 5 10 15 m		

