


Notes

Drawings to be scaled for planning purposes only.
Internal furniture layouts are for illustrative purposes only.
All contractors must visit the site and be responsible for taking and checking dimensions.
All construction information should be taken from figured dimensions only.
Any discrepancies between drawings, specifications and site conditions must be brought to the attention of the supervising officer.
This drawing & the works depicted are the copyright of JTP.

This drawing is prepared for the specific project stage in the Drawing Status section below and it is not intended to be used for any other purpose. Whilst all reasonable efforts are used to ensure drawings are accurate, JTP accept no liability for any reliance placed on, or use made of, this plan by anyone for purposes other than those stated in the Drawing Status below.

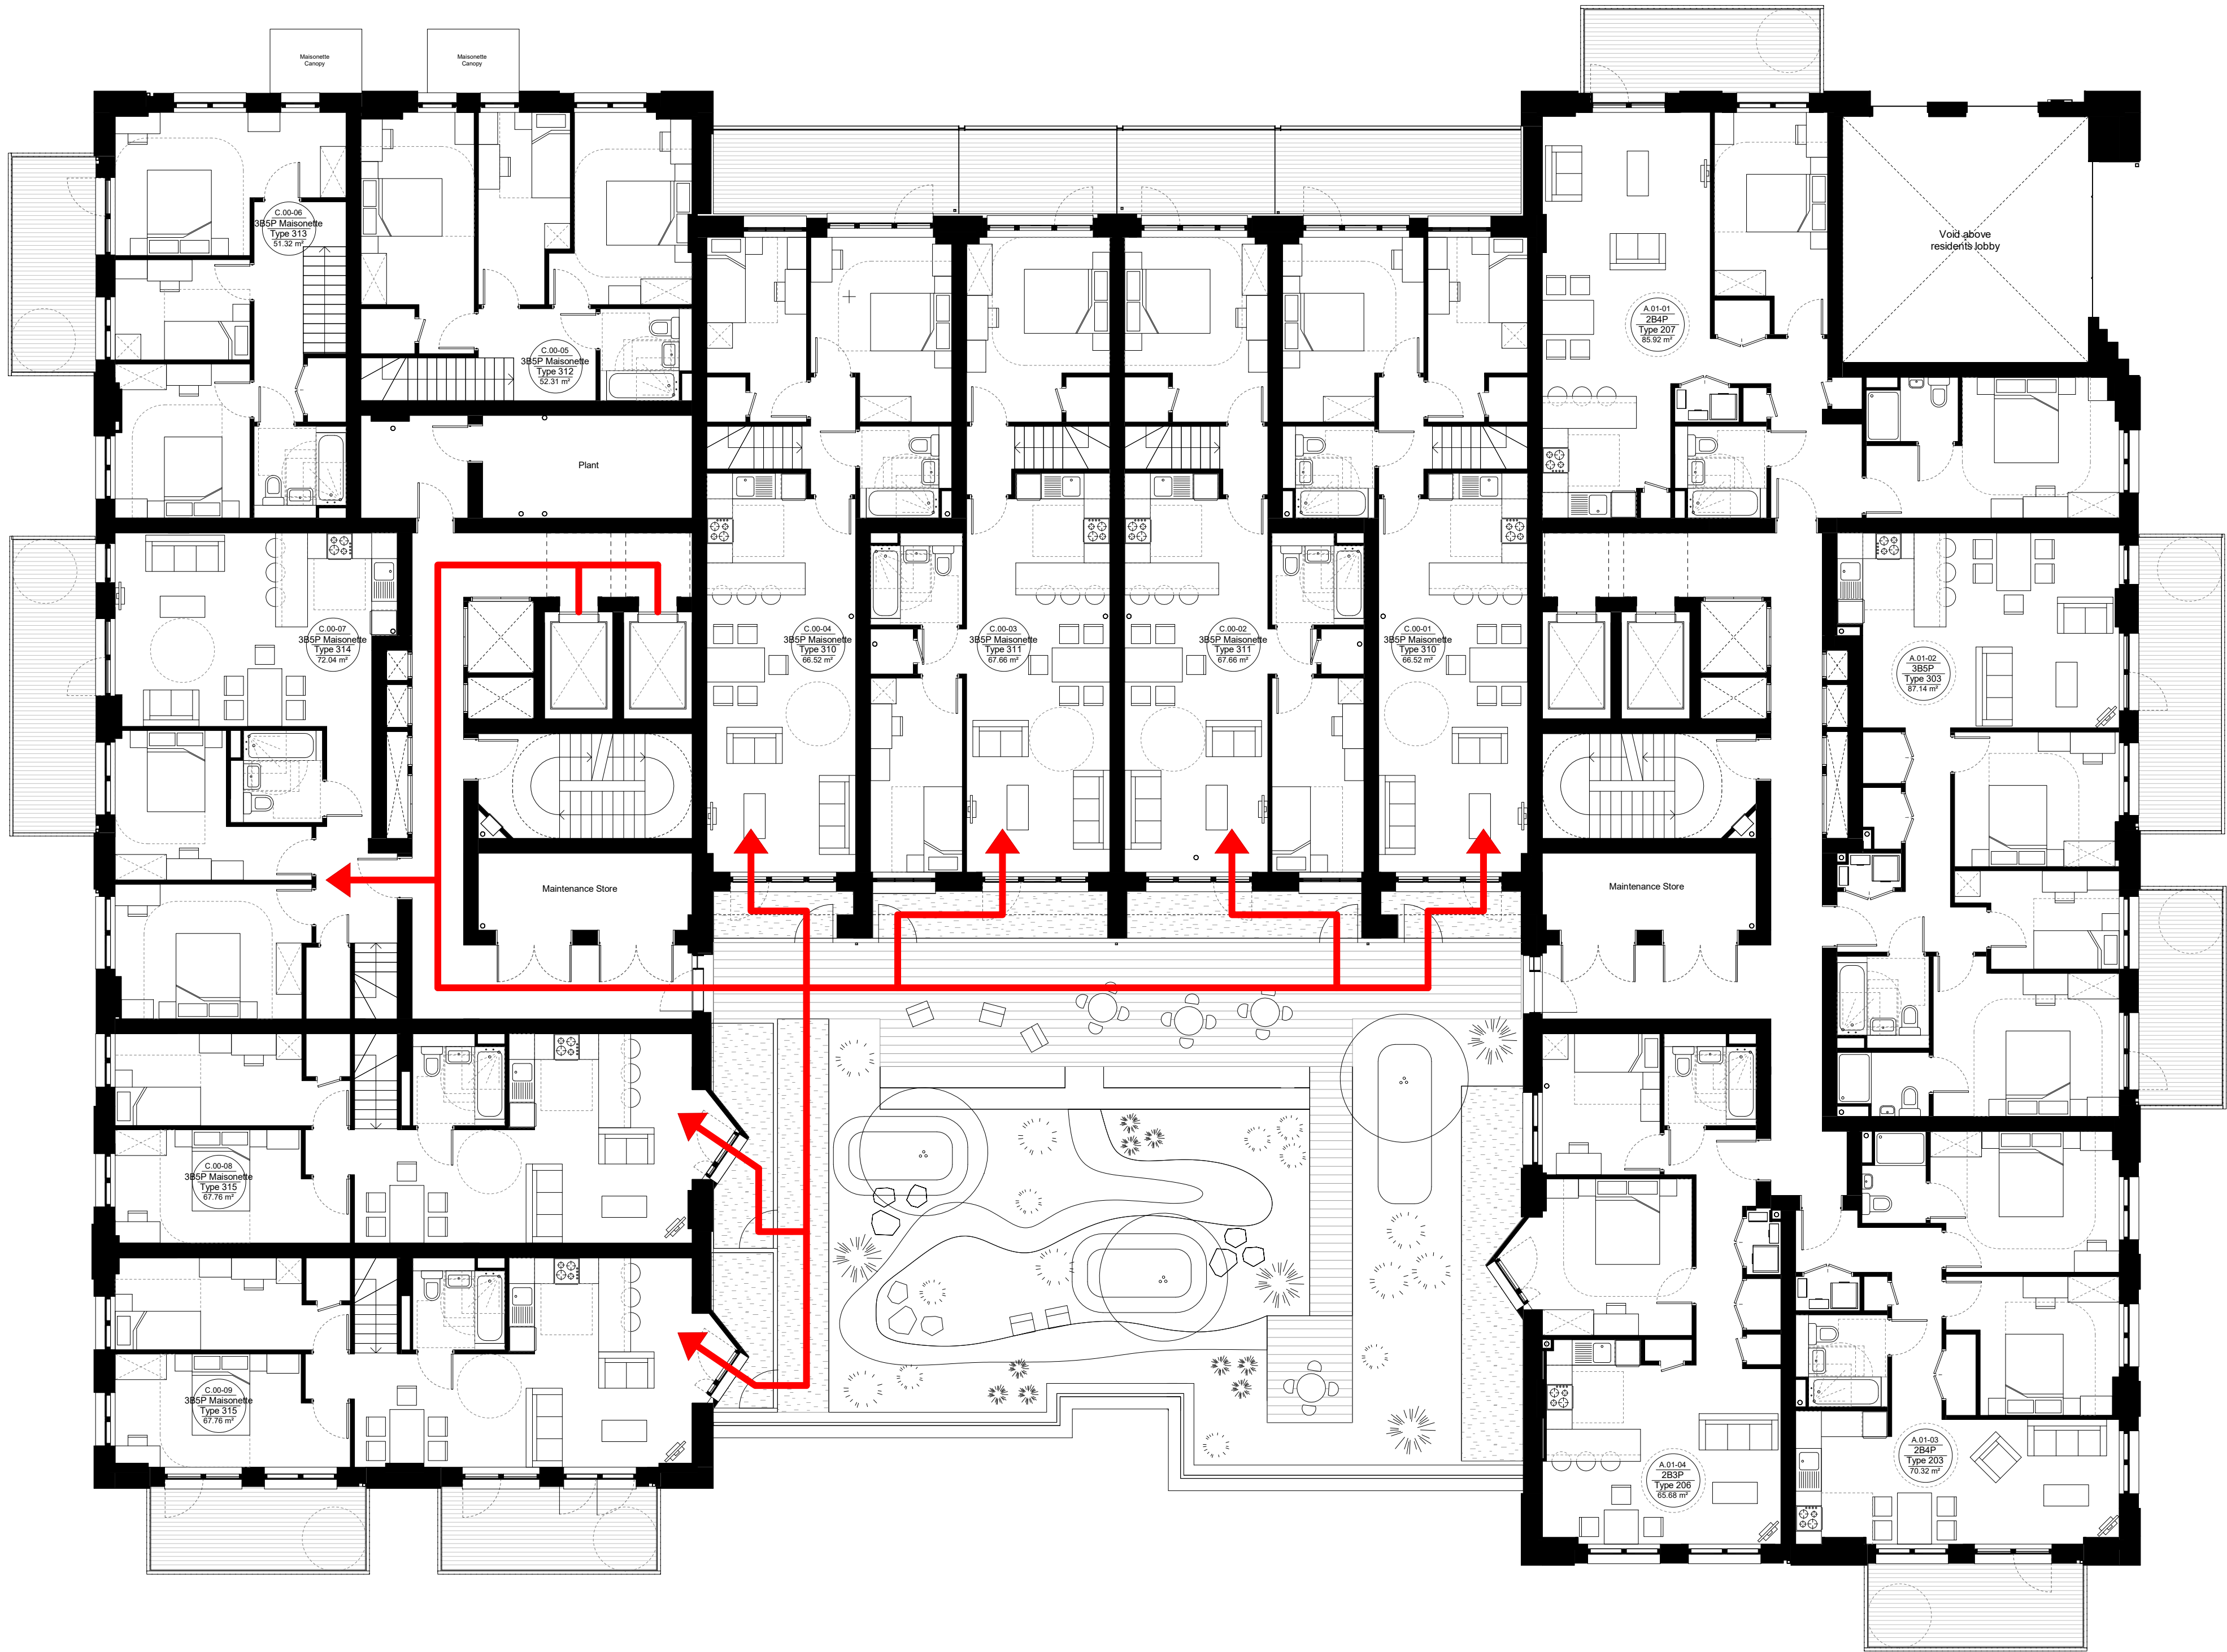

- 22.01.20 First Issue DCS

Rev	Date	Description	Drawn	Chkd
-----	------	-------------	-------	------

Drawing Status

For Planning

Client



JTP Studios, Unit 5
The Rum Warehouse
Pennington Street
London, E1W 2AP
+44 (0) 20 7017 1780
www.jtp.co.uk

Project

1 Vinyl Square, Old Vinyl
Factory

Drawing Title

Level 01 Maisonette Access

Scale @A1 1 : 100 Job Ref. 01659

Drawing No. SK_066 Revision ~

Scale Bar 0 1 2 3 4 5 m

