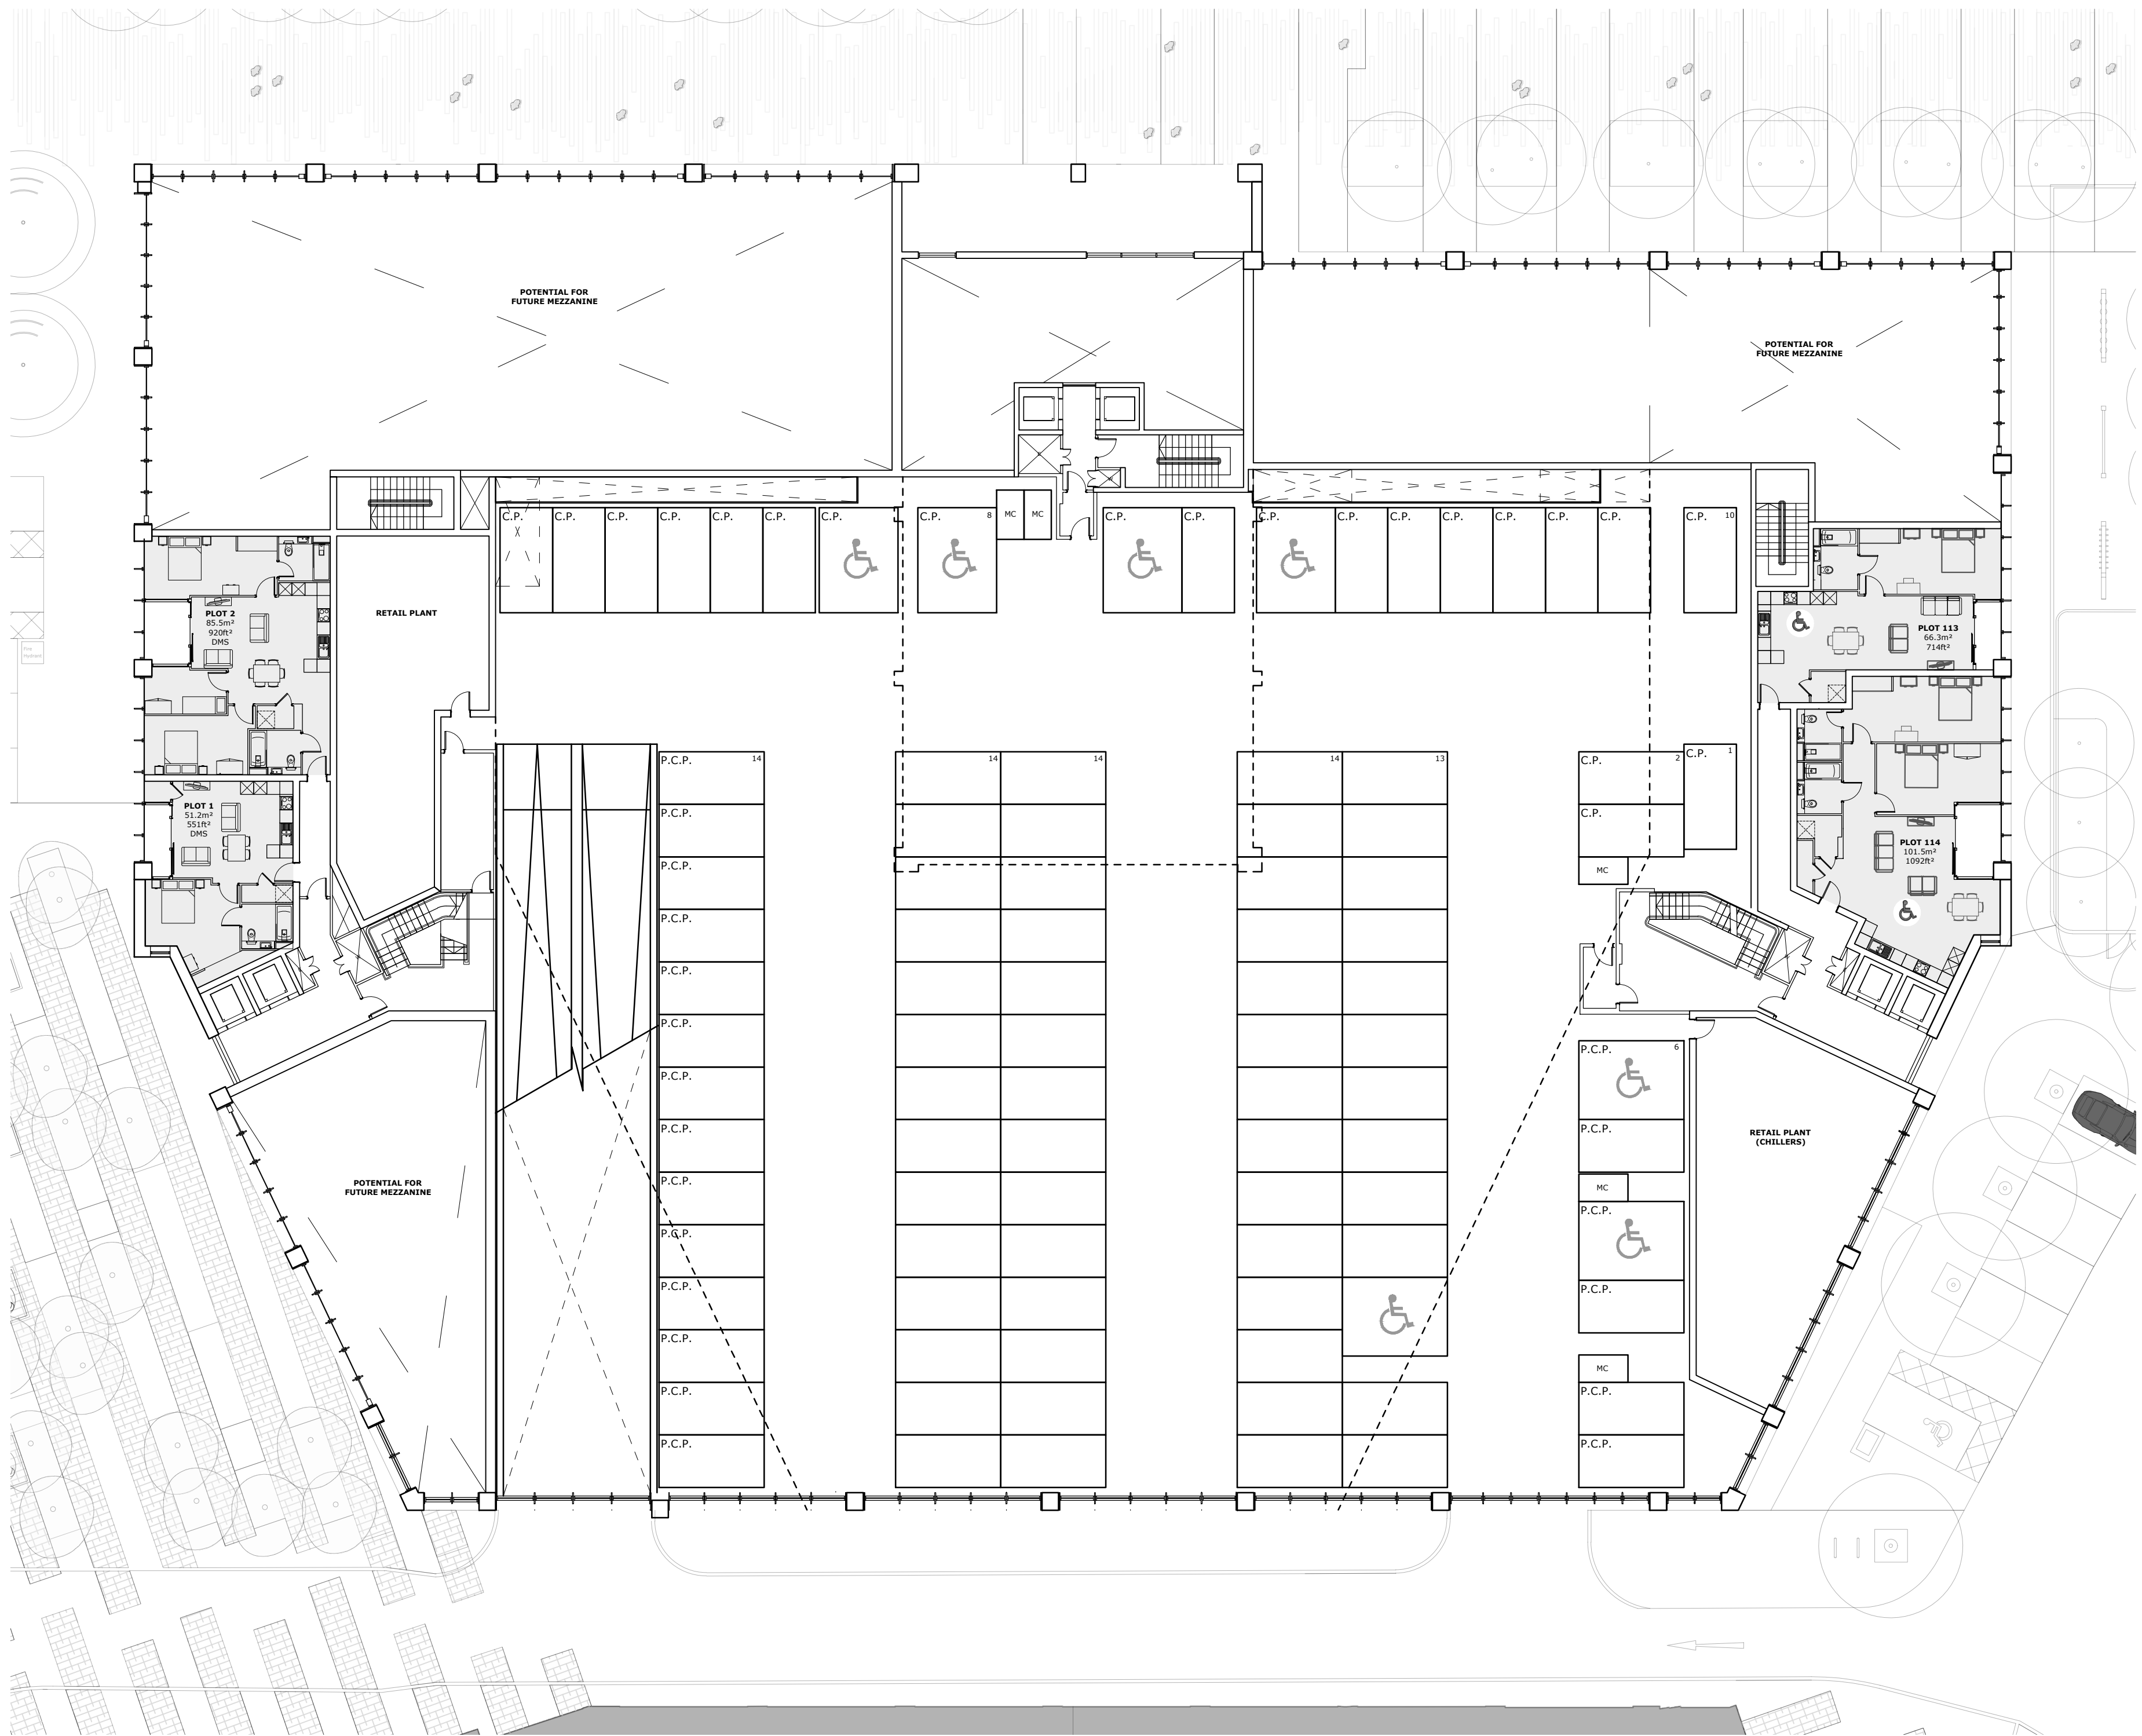
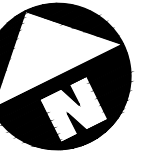


rev	description	by	date
1	Proposed 1st Floor Plan	JM	Jan 2020

Site	Site
The Assembly Buildings, Hayes	

Drg.	Drg.
WH199/20/P/25.02	

Date	Date
Jan 2020	

Drawn	Scale
JM	1:200 @ A2

Weston Homes

The Weston Group Business Centre, Parsonage Road, Takeley, Essex, CM22 6PU.
Tel: 01279 873333 Fax: 01279 873378
info@weston-homes.com