


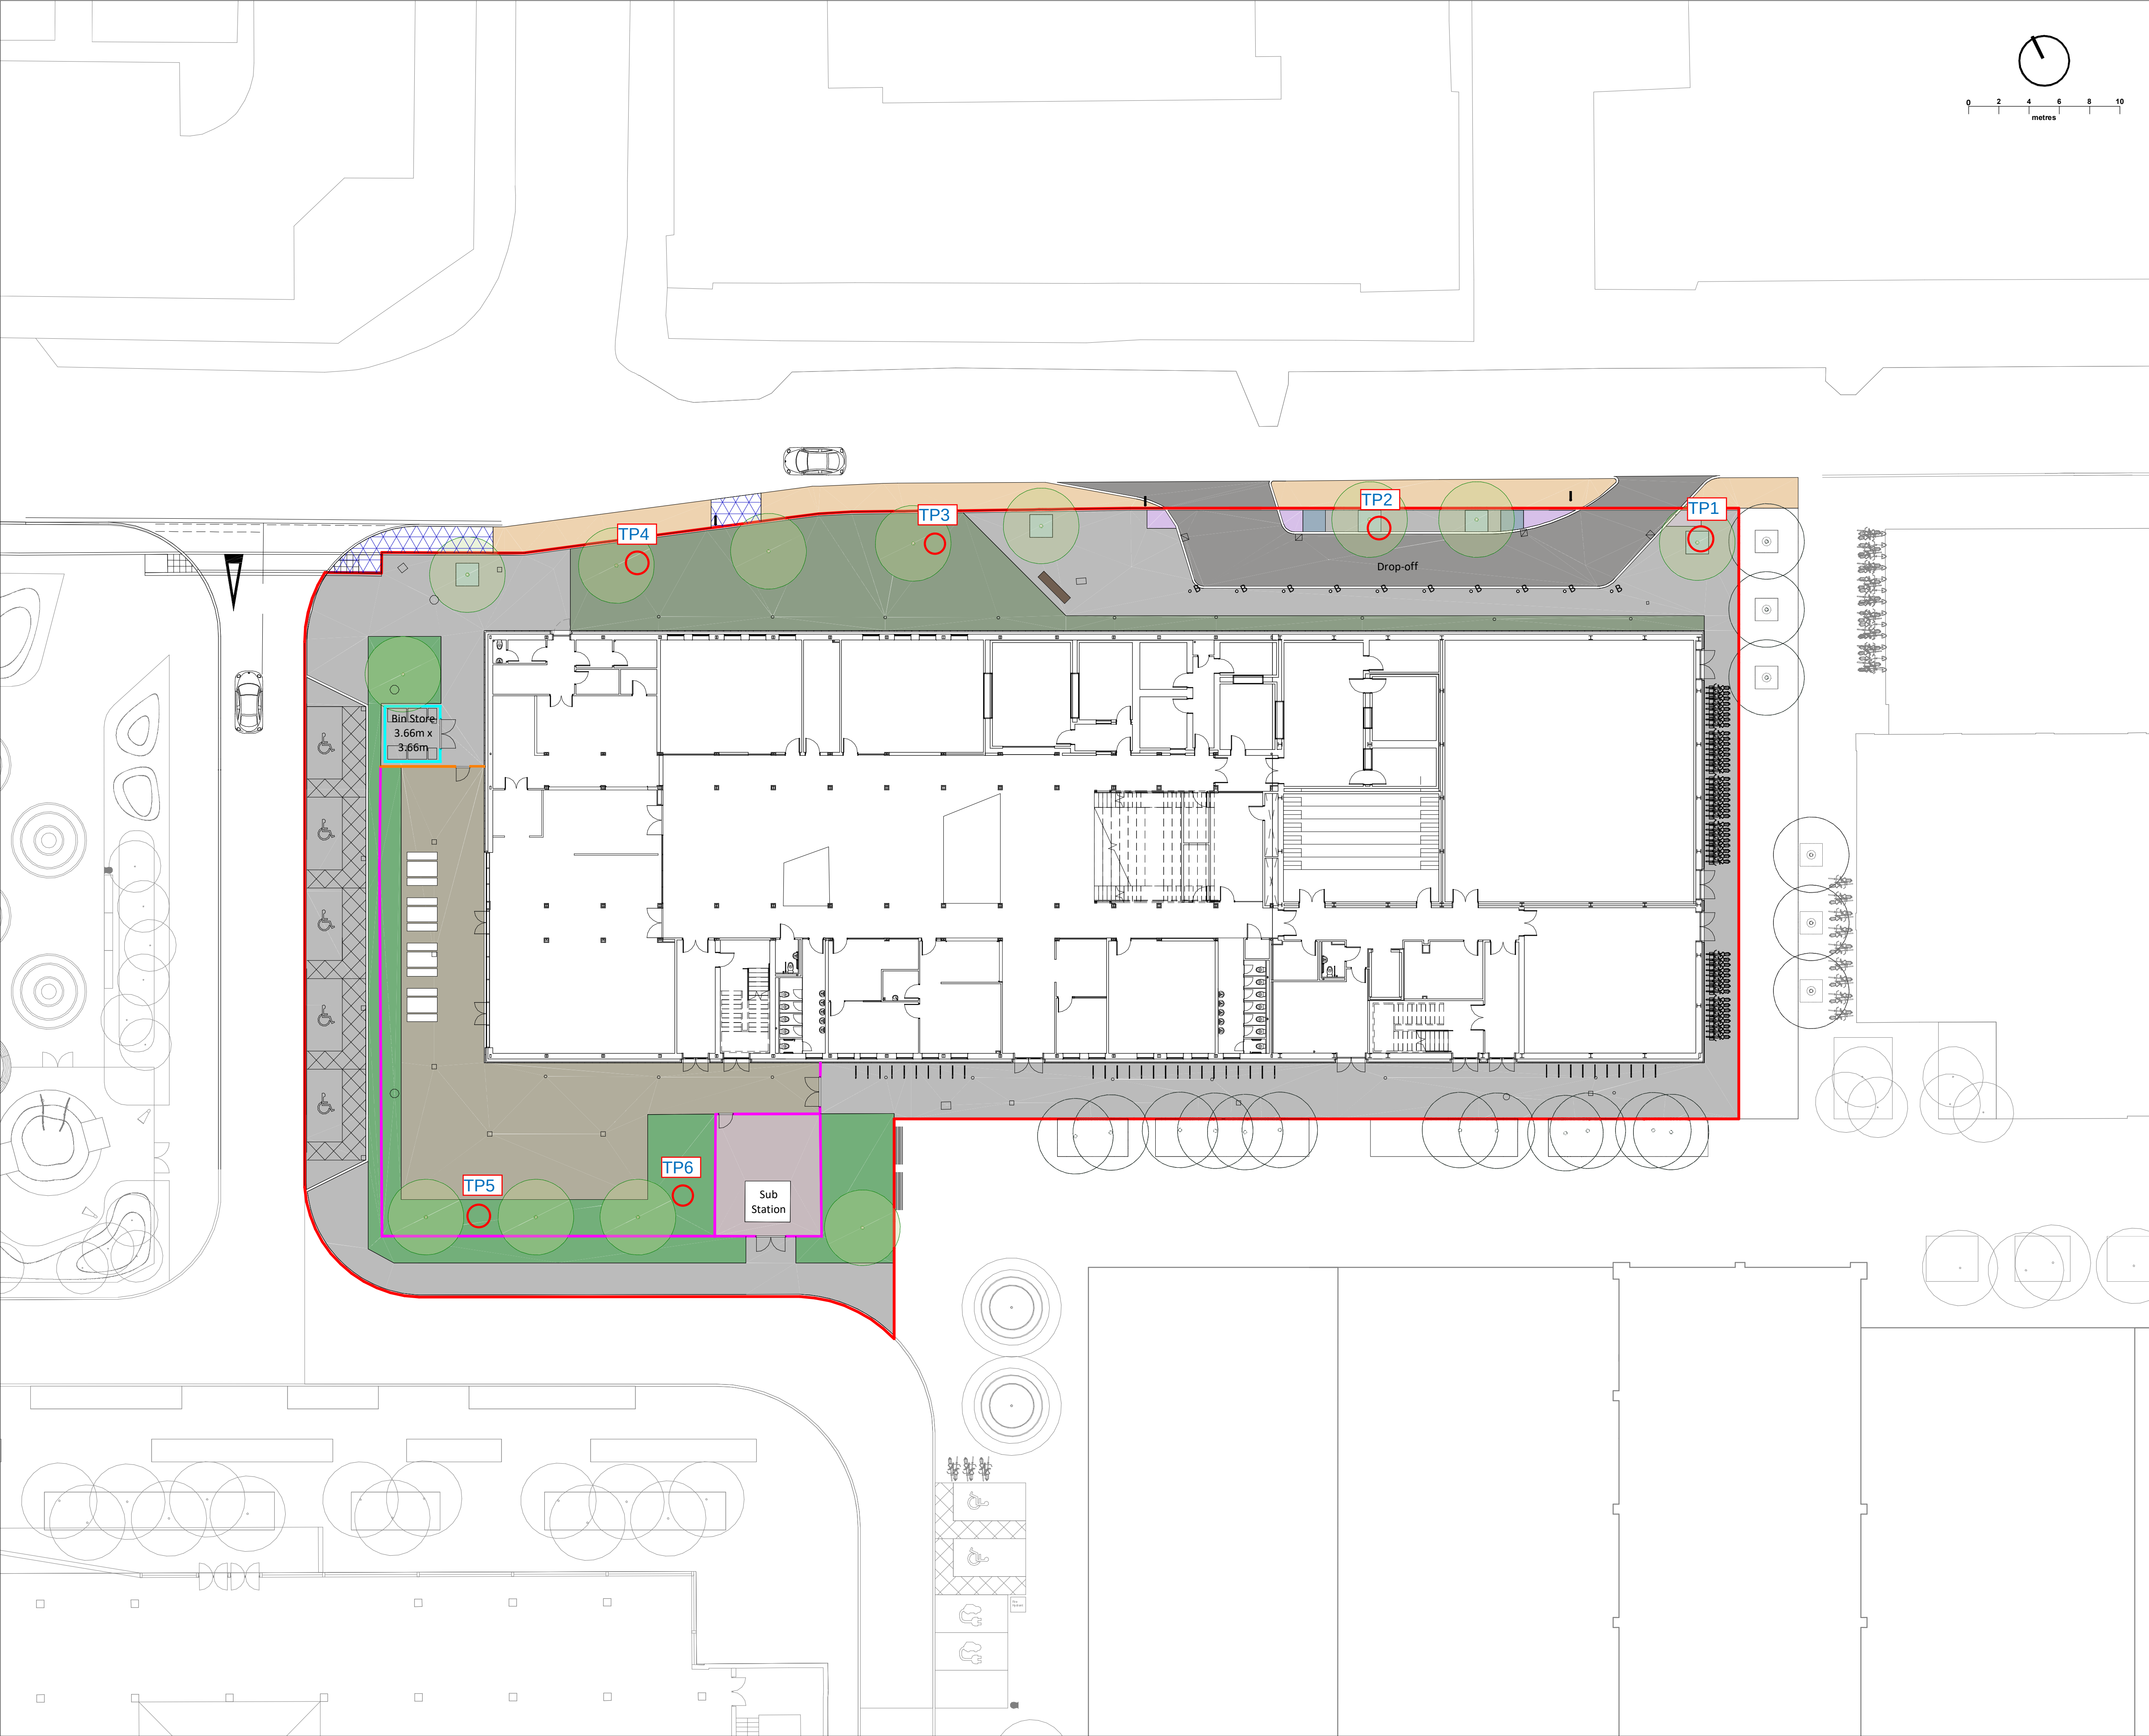

This drawing is not to be scaled. All dimensions to be checked on site. Discrepancies, ambiguities and / or omissions between this drawing and information given elsewhere must be reported immediately to head office for clarification before proceeding.

Legend

- Site Boundary**
- Hardworks**
 - Q24 112 - Paving Type 1**
Product: Tara Paving
Company: Kilsaran,
Finish: Natural
Dimension: 300mm (length) x 200mm (width) x 80mm (depth). Stretcher bond
 - Asphalt finish to be installed under S278 works**
 - Q22 110 - Macadam surface to drop off area**
To drop off area. Buildup suitable for regular vehicle use to Engineer's detail and specification
 - Q22 110A - Macadam surface to back edge of tactile paving**. Buildup suitable for regular vehicle use to Engineer's detail and specification
 - Q22 140 - Macadam surface** (or similar approved). Hot rolled asphalt with 6-10mm limestone chippings at 40% coverage to the surface area. Build-up suitable for pedestrian use to Engineer's detail and specification.
 - Q25 320 - Tactile Blister Hazard Paving**
Manufacturer: Marshalls (or similar approved)
Colour: Buff
Unit sizes: 400mm length x 400mm width x 50mm (depth). Buildup to Engineer's detail and specification
 - Existing Surface Finishes to sub-station**
To be retained
 - Area to be constructed under separate S278 agreement with Murphy's (drawing no. 1000004727-4-010-05)
- Softworks**
 - Proposed UTC planting mix**
Refer to Planting Plan 5221-OOB-ZZ-00-DR-L-0400
 - Proposed Blyth Road planting mix**
Refer to Planting Plan 5221-OOB-ZZ-00-DR-L-0400
 - Proposed Tree**
Refer to Planting Plan 5221-OOB-ZZ-00-DR-L-0400
- Furniture**
 - Existing picnic bench** - to be retained.
 - Q50 220A - Proposed Bench**
Manufacturer: Marshalls
Product: Escofet Tramet Bench
Finish: Flanders pinewood, pressure treated
 - Q50 212D - Proposed Timber bin store**
Finished with fire retardant paint
Refer to landscape details for bin store specification
 - Q50 190 - Proposed Bollard**
Product: Rhino Bollard RS001 by Marshalls or similar approved. Finish: 316L stainless steel
Dimension: 1000mm above ground, 101mm diameter. Fixing: Root fixed. Foundation to engineer's detail and specification
 - Q50 262B - Proposed Tree Grille**
Product: Rondello Tree Grille by Boxap or similar approved
Finish: Black, Dimension: 1480mm square
 - Q50 210A - Sheffield cycle stand**
36no. cycle hoops (providing 72 spaces) to southern facade. Specification: Galvanised Steel Sheffield cycle stand by Marshalls (or similar approved). Height: 750mm, width 750mm
 - Q50 210B - Cycle Rack**
24no. Cycle storage racks (providing 48 spaces) to eastern facade. Galvanised Steel High Density Cycle Rack by Cycle Hoop (or similar approved) Height: 845mm, length 700mm
- Fencing**
 - Existing fence**
To be retained
 - Existing fence**
To be relocated adjacent to bin store
 - Gates**
To be retained/relocated

Note: For Kerb information refer to Kerbs Plan

Issued for Construction					S4	C01	DWR	EGA	11/08/20
Revision	Status	Rev	Author	Apnd	Date				
						newcastle:			
						studio 7 & 8, the kiln, haults yard, walker road, newcastle, ne5 2ht. t: +44 (0)191 281 3775			
						london:			
						the fisheries, 1 mientmore terrace, london, e8 3pn. t: +44 (0)203 479 2649			
						glasgow:			
						177 w george st, glasgow metropolitan area g2 2b. t: +44 (0)141 301 1465			
						w: www.oobe.co.uk e: info@oobe.co.uk			
Client	Scape Construct								
Project	Global Academy								
Title	General Arrangement								
Dwg. No.	5221- OOB- ZZ- 00- DR- L- 0100					Scale	1 : 200 @ A1		
Revision	C01					Date	June 2020		