


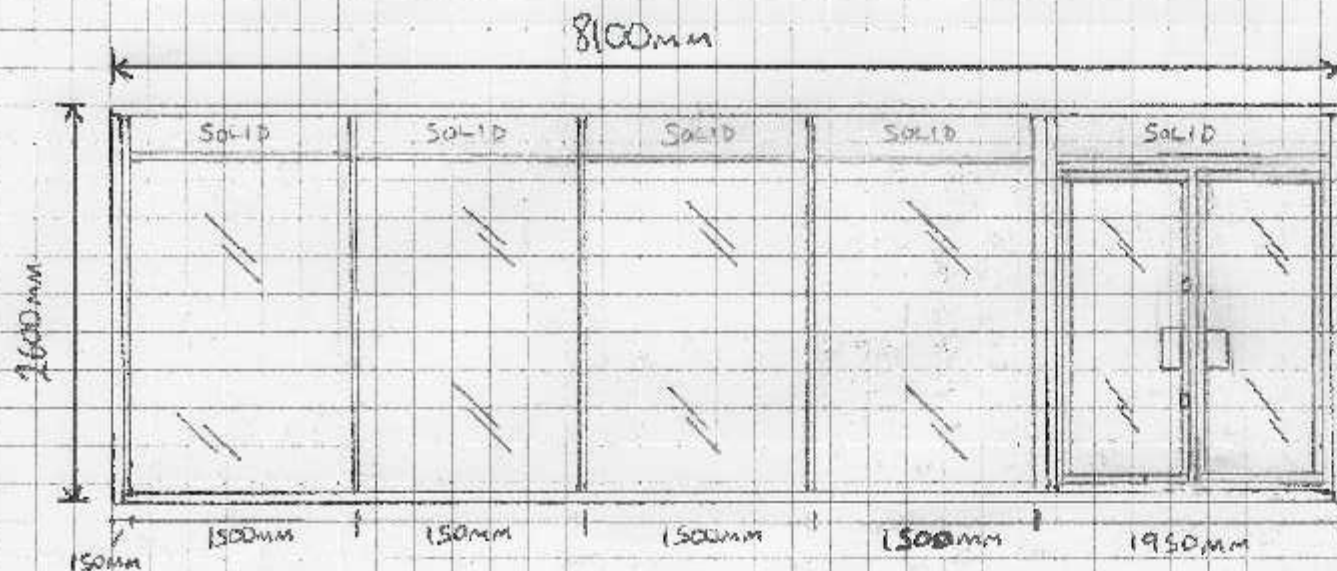

SCALE 1:50.

RC: FURNISH
RUSLIP MANOR

ALL SIZES SUBJECT TO
FINAL SITE SURVEY.

* All Glazing to be done using 8mm
laminated Safety Glass.