


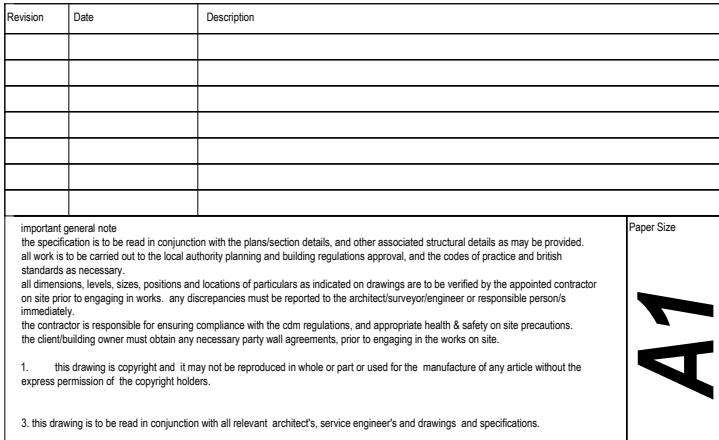
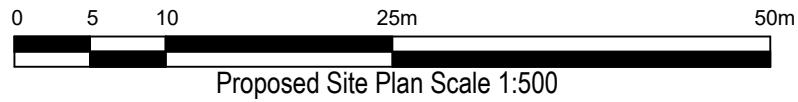
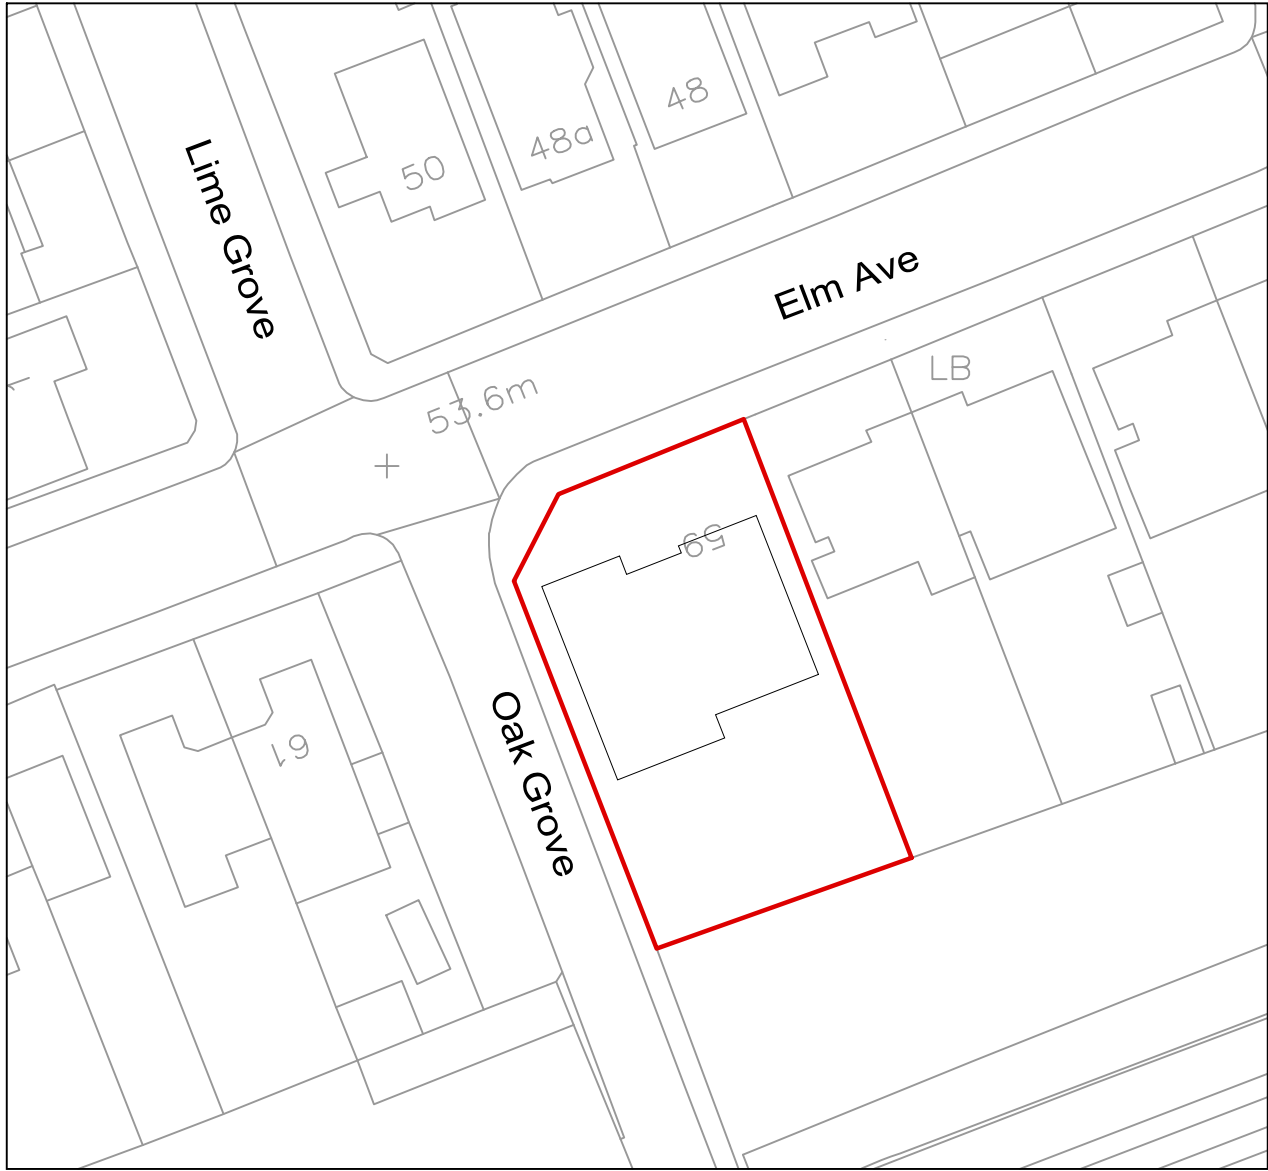
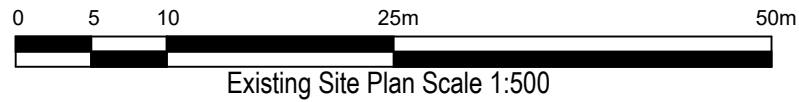
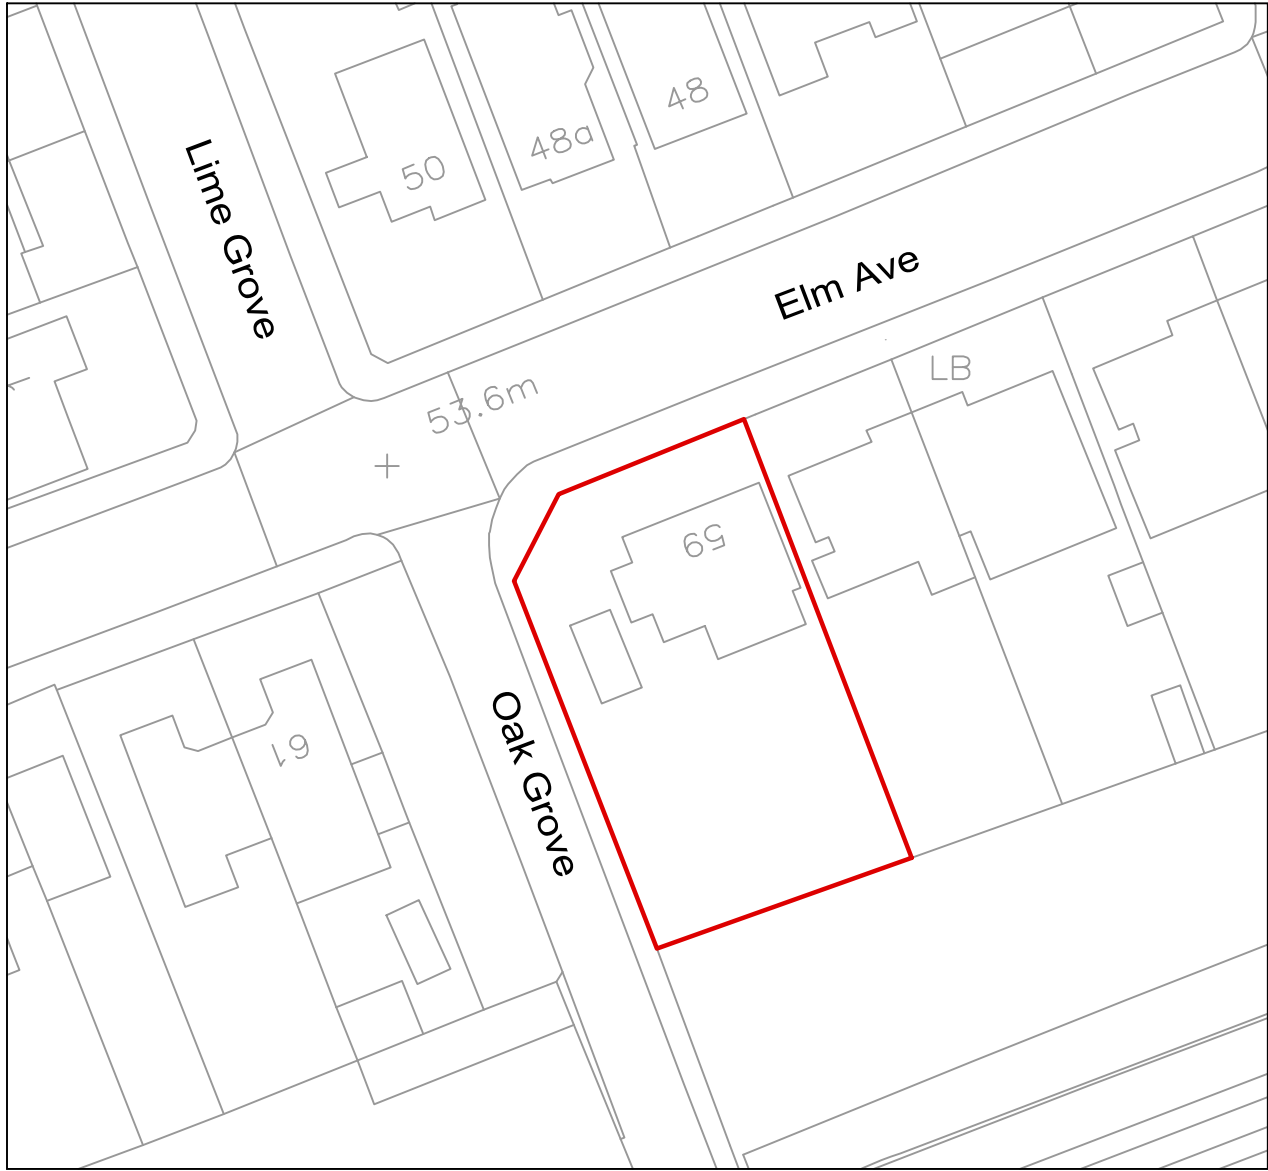


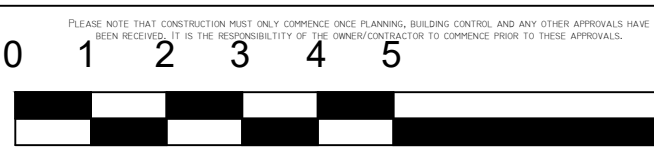



Revision	Date	Description	Paper Size
important general note the specification is to be read in conjunction with the plans/section details, and other associated structural details as may be provided. all work is to be carried out to the local authority planning and building regulations approval, and the codes of practice and british standards as necessary. all dimensions, levels, sizes, positions and locations of particulars as indicated on drawings are to be verified by the appointed contractor on site prior to engaging in works. any discrepancies must be reported to the architect/surveyor/engineer or responsible person/s immediately. the contractor is responsible for ensuring compliance with the cdm regulations, and appropriate health & safety on site precautions. the client/building owner must obtain any necessary party wall agreements, prior to engaging in the works on site.			A3
1. this drawing is copyright and it may not be reproduced in whole or part or used for the manufacture of any article without the express permission of the copyright holders.			
3. this drawing is to be read in conjunction with all relevant architect's, service engineer's and drawings and specifications.			
Scale	B-12 Development Architectural consultancy		
1:500			
Revision	Site Address		
1st			
Jun-21	59 Elm Ave Ruslip HA4 8PE		
Drawn By/Checked By			
----	Existing & Proposed Site Plan		
	Drawing Number EA59-AP2-1002		


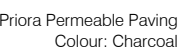


Cycle Storage

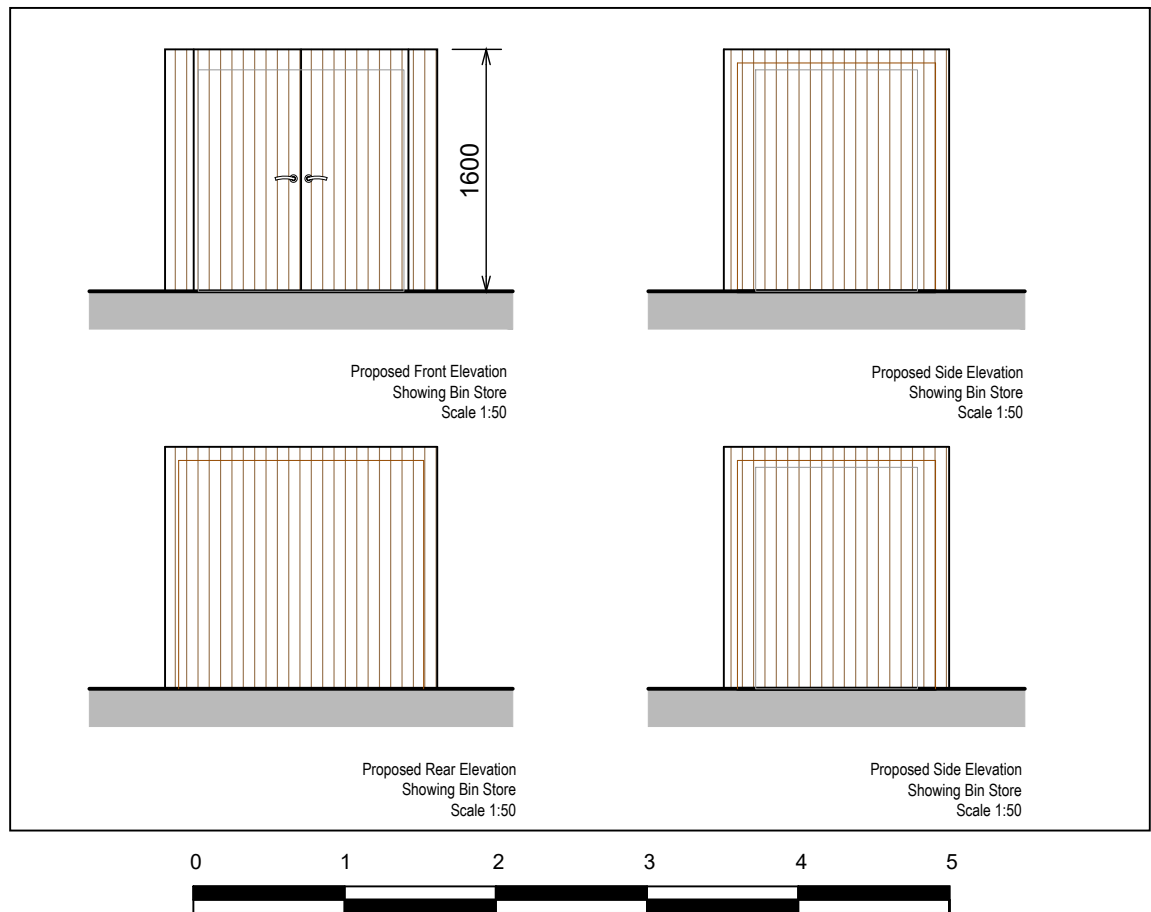

Person	Description	
	The applicant must be in a position to cooperate with the permittee, dealer, and other associated outside entities as may be provided for in the contract that will be used to authorize planning and marketing regulations approval, and the order of purchase and delivery of materials as necessary. At all times, the permittee, dealer, and customer of products as required or otherwise be verified by the responsible contractor or other person. The permittee is responsible for ensuring compliance with the regulations, and the permittee must be able to provide the necessary information to the permittee. The permittee must obtain any necessary permit and other information from the permittee. The permittee is responsible for ensuring compliance with the regulations, and the permittee must be able to provide the necessary information to the permittee. The permittee must obtain any necessary permit and other information from the permittee.	Person Not A1
	This drawing is supplied and may be reproduced in whole or part to use the reproduction of any article without the express permission of the copyright holder.	
1:100 1st Jun-21 Drawn by CMEB *****	B-12 Development Architectural consultancy 59 Elm Ave Ruislip HA4 8PE	Proposed GF Plan & Landscaping Drawing Number EAS9-AP2-103

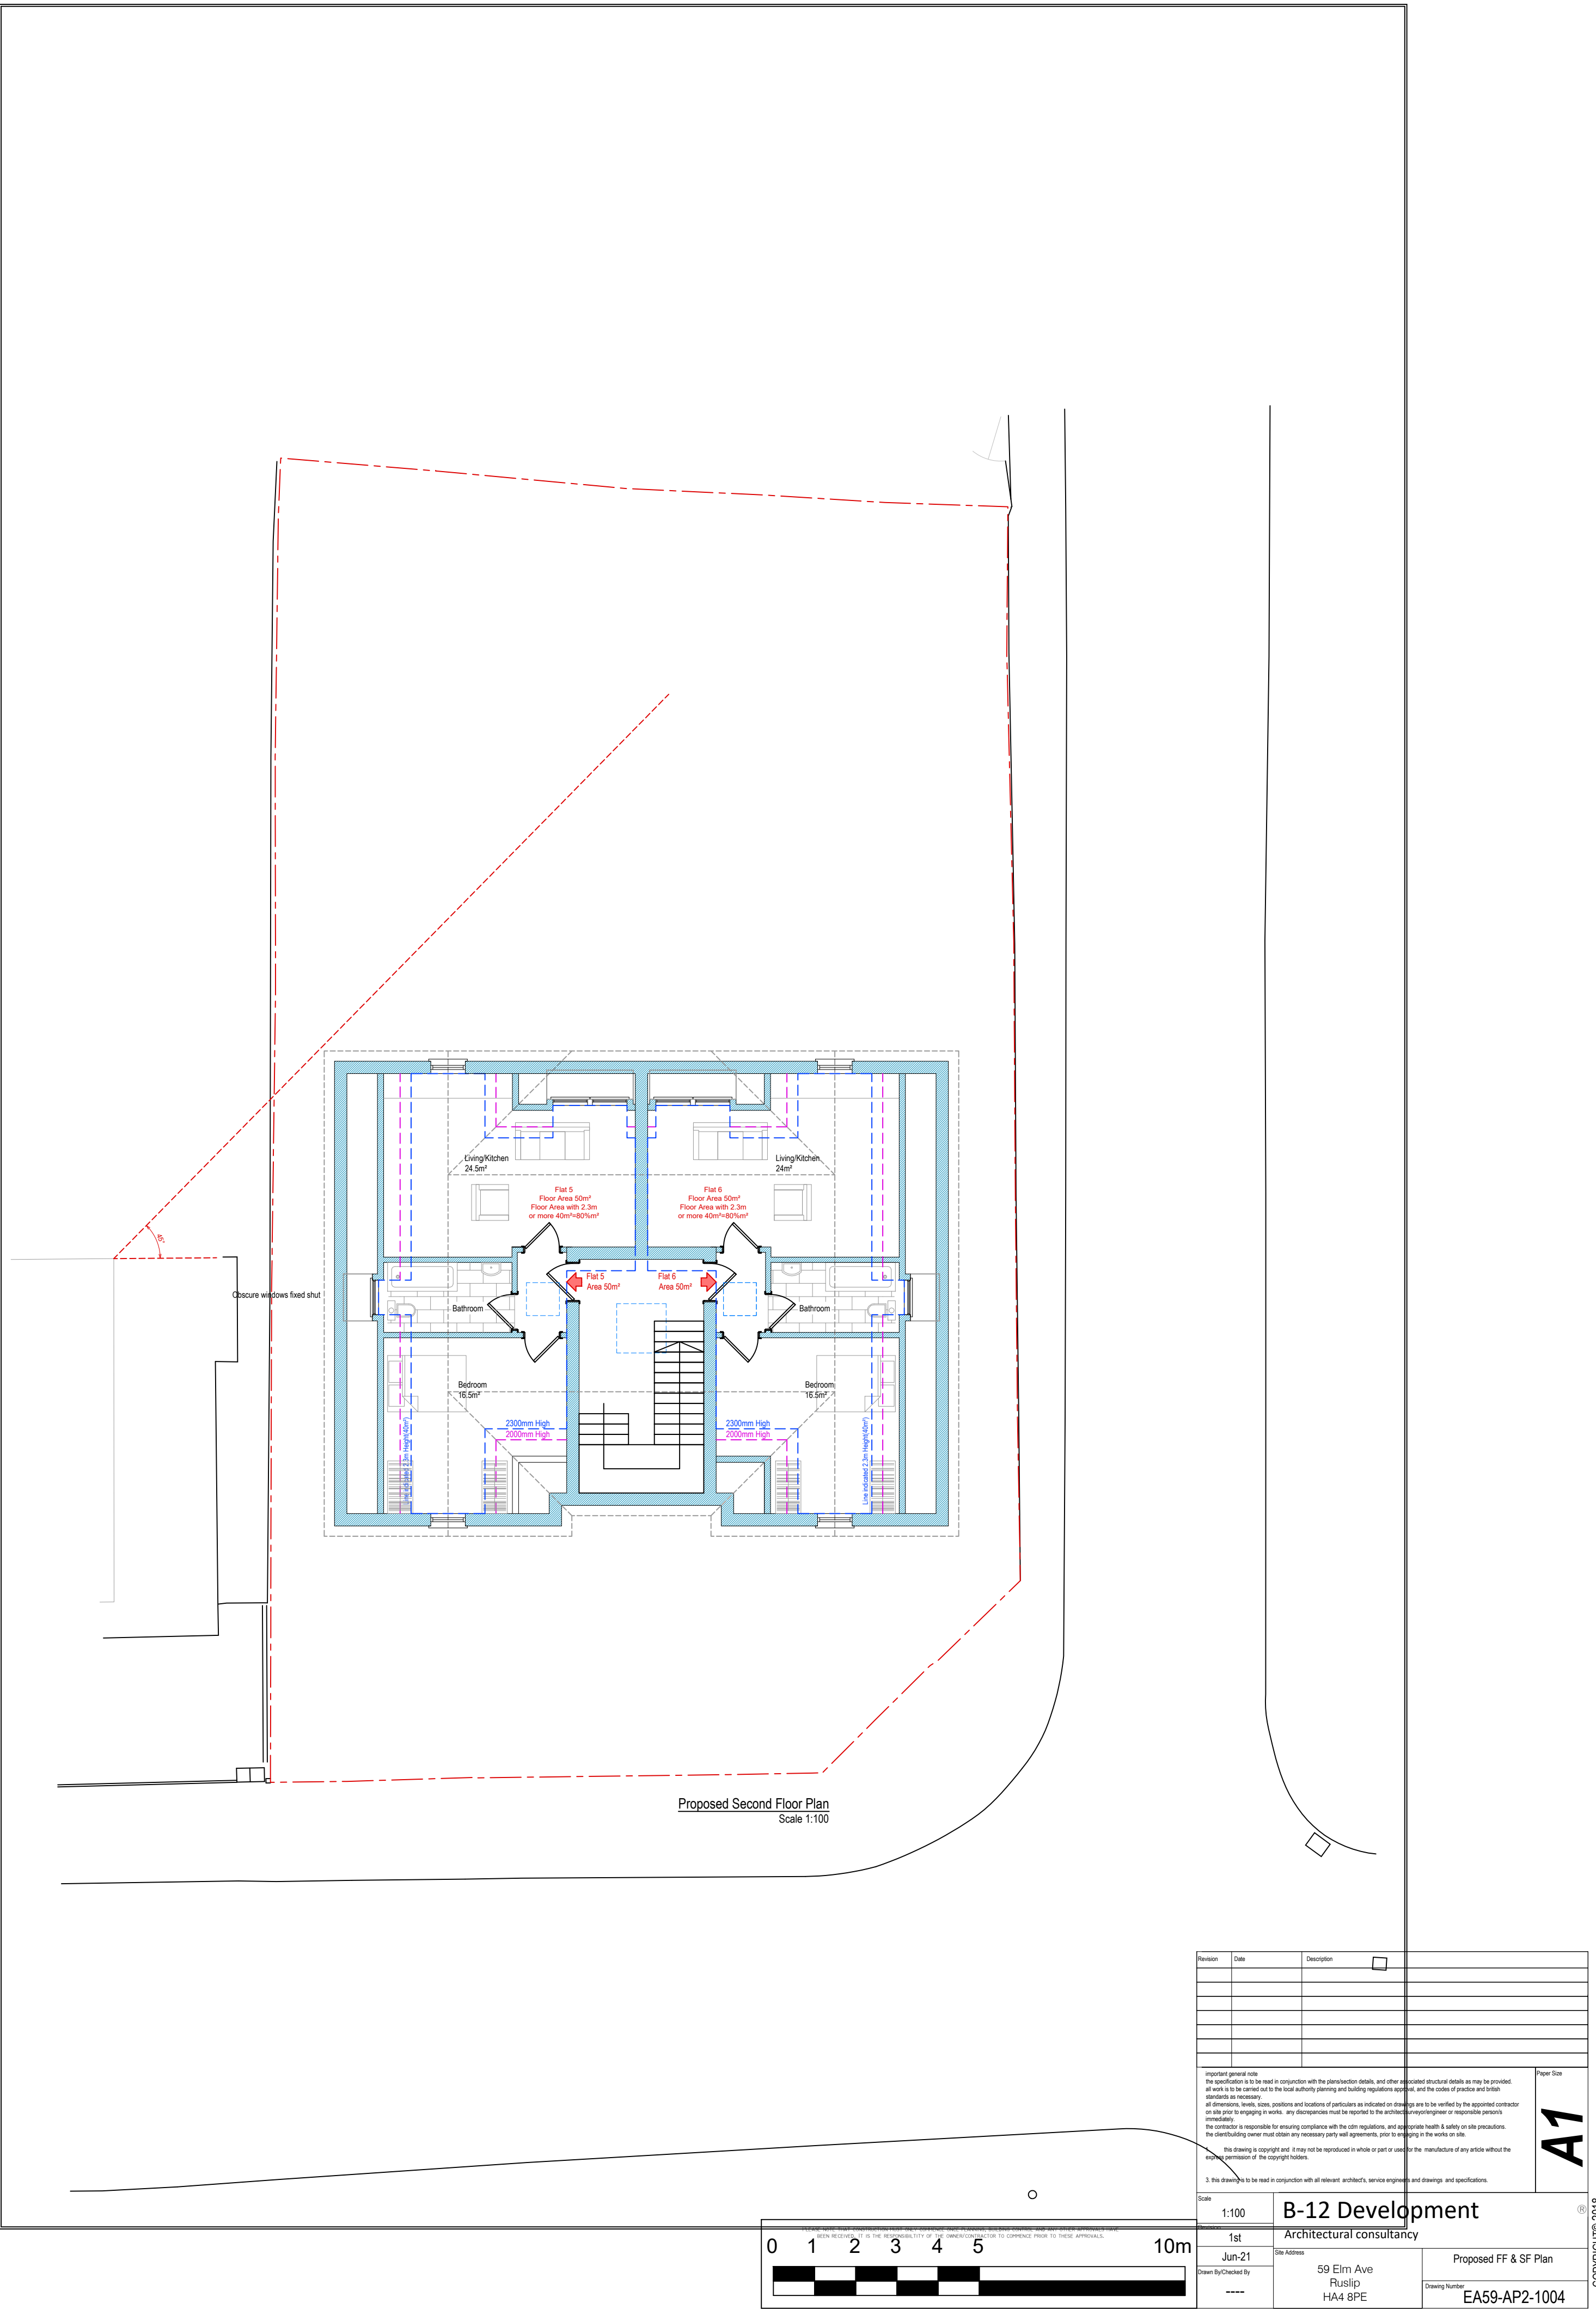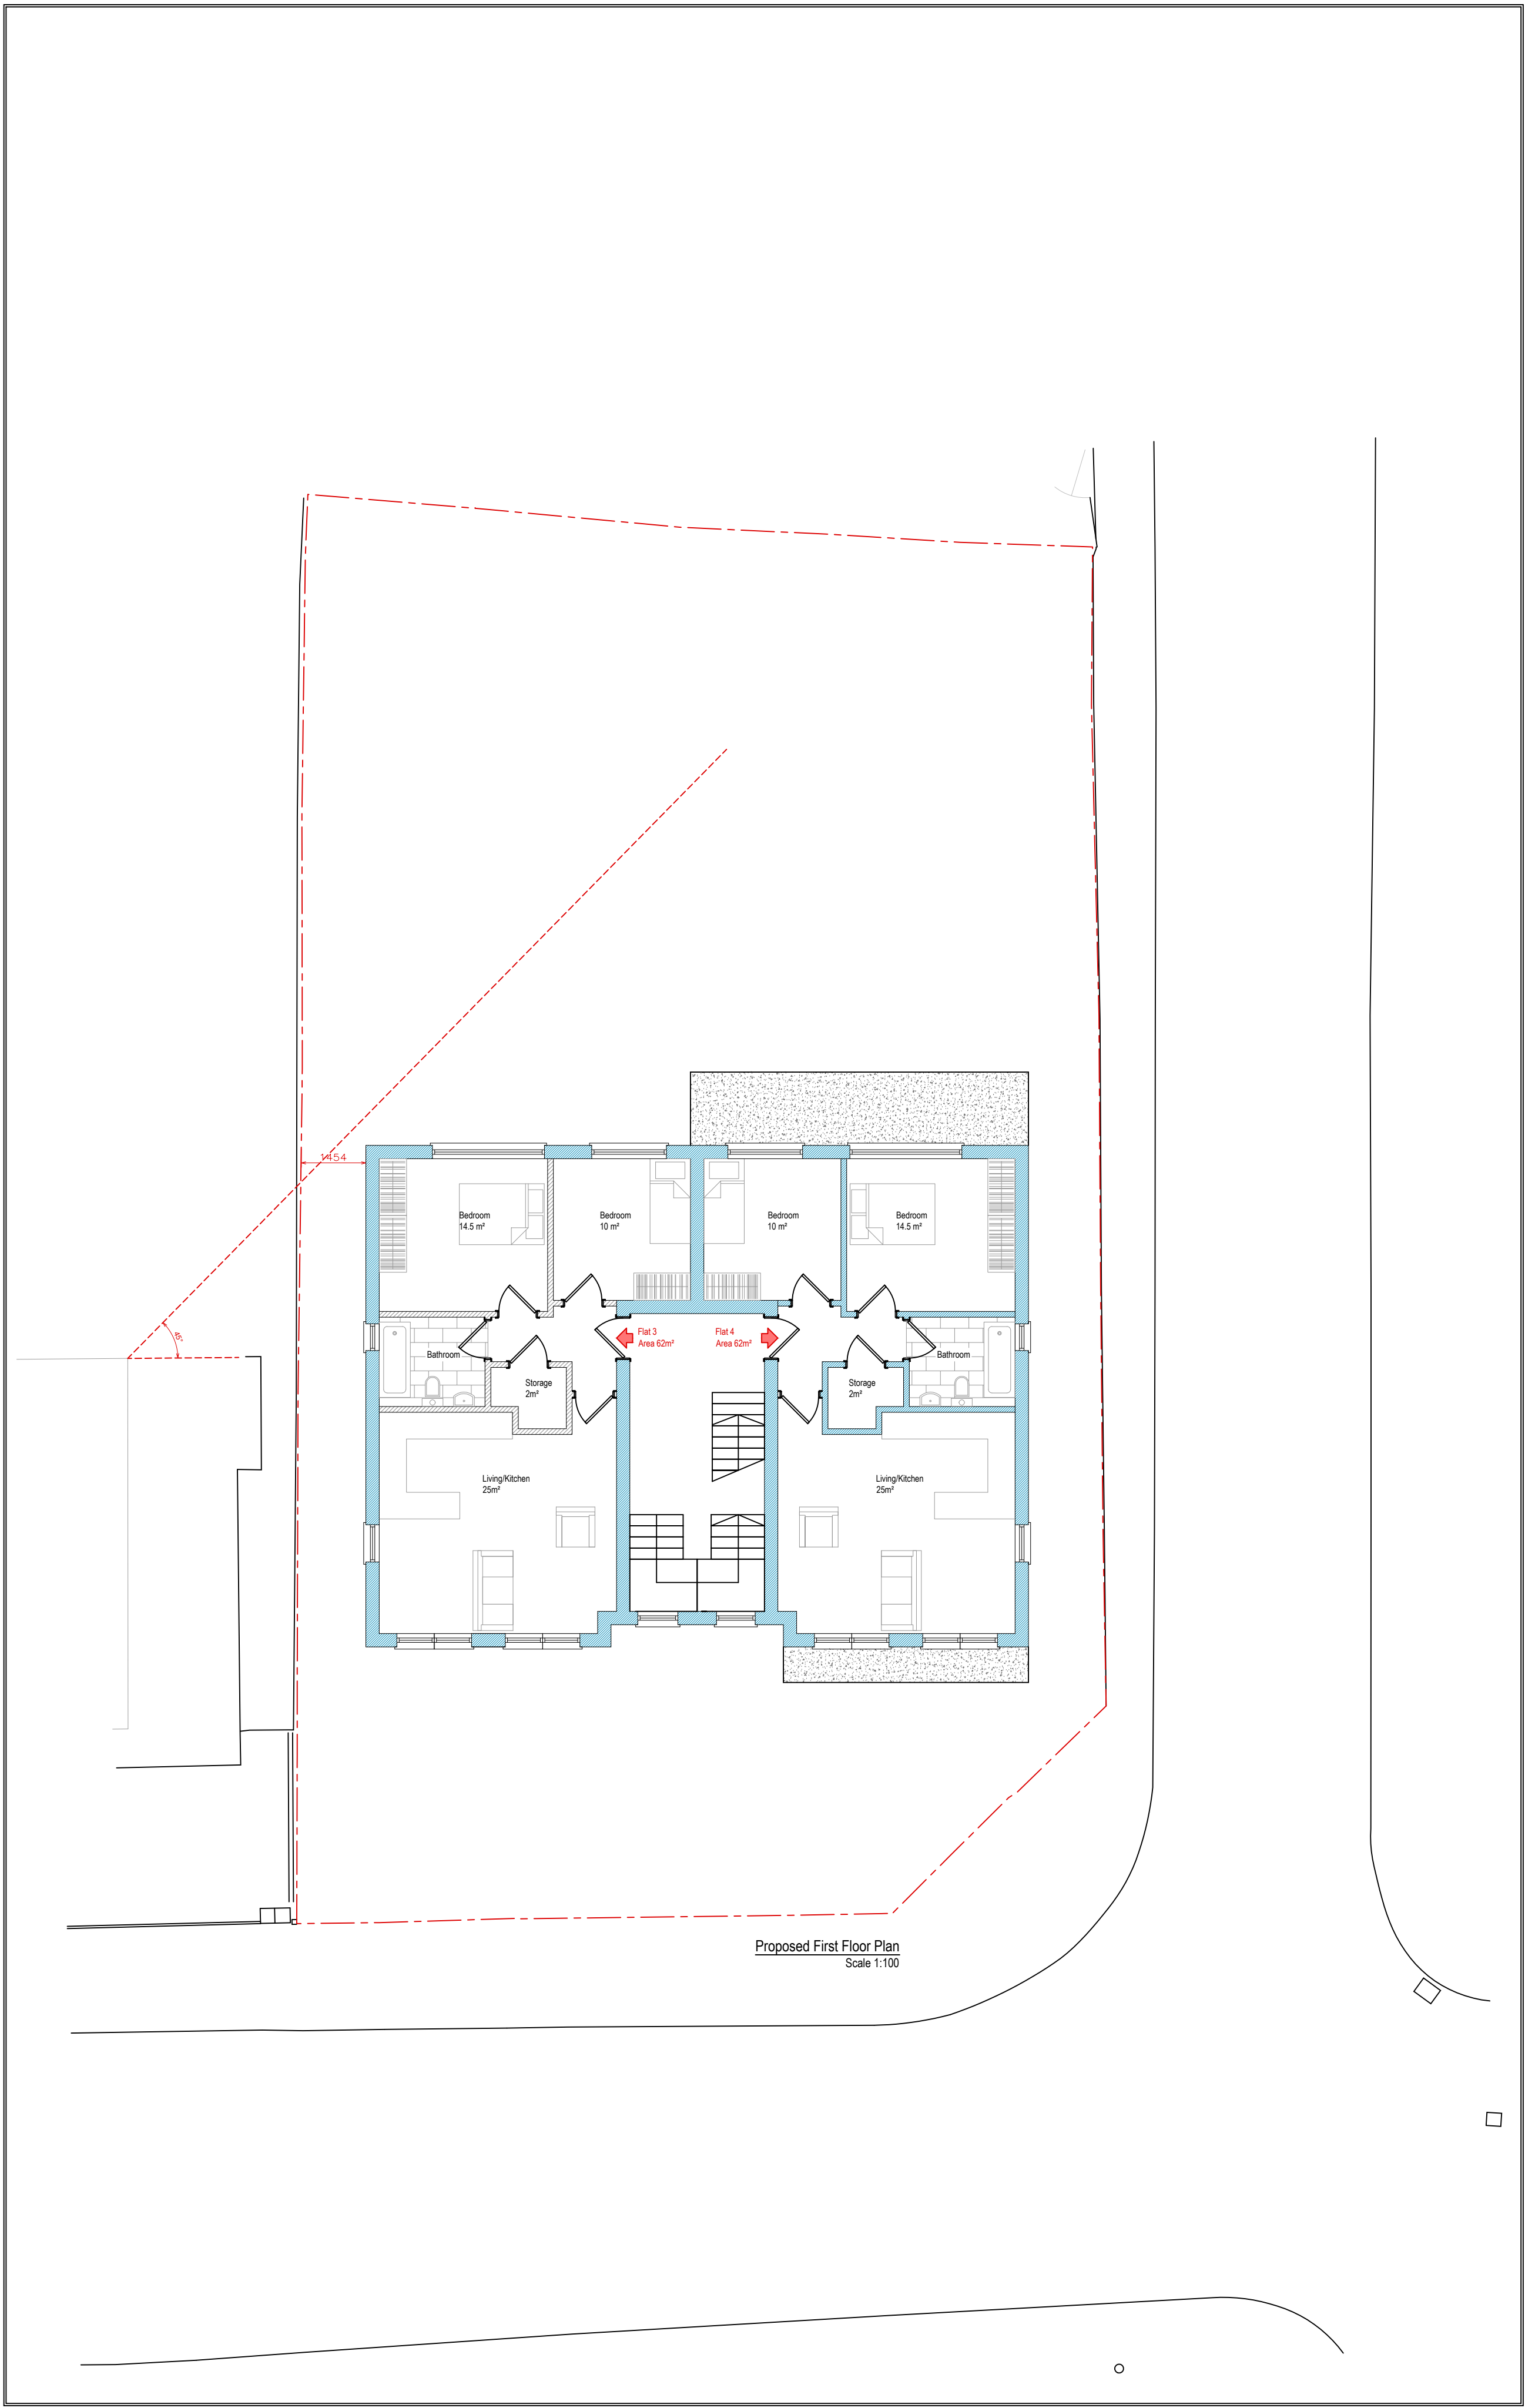

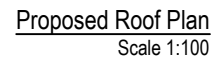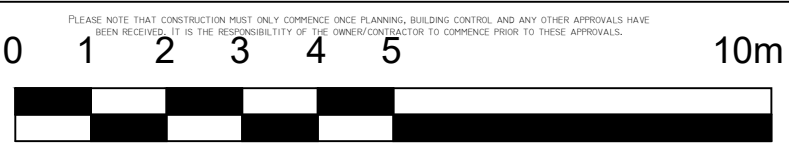A1



Proposed Front Elevation
Scale 1:100




Proposed Side Elevation
Scale 1:100




Proposed Rear Elevation
Scale 1:100




Proposed Side Elevation
Scale 1:100

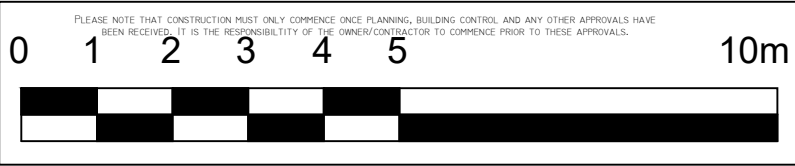



Revision	Date	Description	Revised By
Important general note The information is to be used in conjunction with the architectural details, and other associated structural details as may be provided. All work is to be carried out to the local authority planning and building regulations approval, and the codes of practice and British Standards as necessary. All dimensions, levels, levels, positions and locations of particulars as indicated on drawings are to be verified by the appointed contractor on site prior to any work commencing. Any discrepancies must be reported to the architect/engineer as appropriate. The contractor is responsible for ensuring compliance with the site regulations, and appropriate health & safety on site precautions. No construction shall commence until all necessary party wall agreements, prior to engaging in the work on site. 1. This drawing is copyright and it may not be reproduced in whole or part or used for the reproduction of any article without the express permission of the copyright holders. 2. This drawing is to be used in conjunction with all relevant architect's, service engineers and drawings and specifications.			A1 COPYRIGHT © 2018
Scale: 1:100 Revision: 1st Date: Jun-21 Drawn By/Checked By: HJ44 BPE			
B-12 Development Architectural consultancy		Site Address: 59 Elm Ave Ruslip HJ44 8PE	
		Proposed Elevations Drawing Number: EA59-AP2-1006	

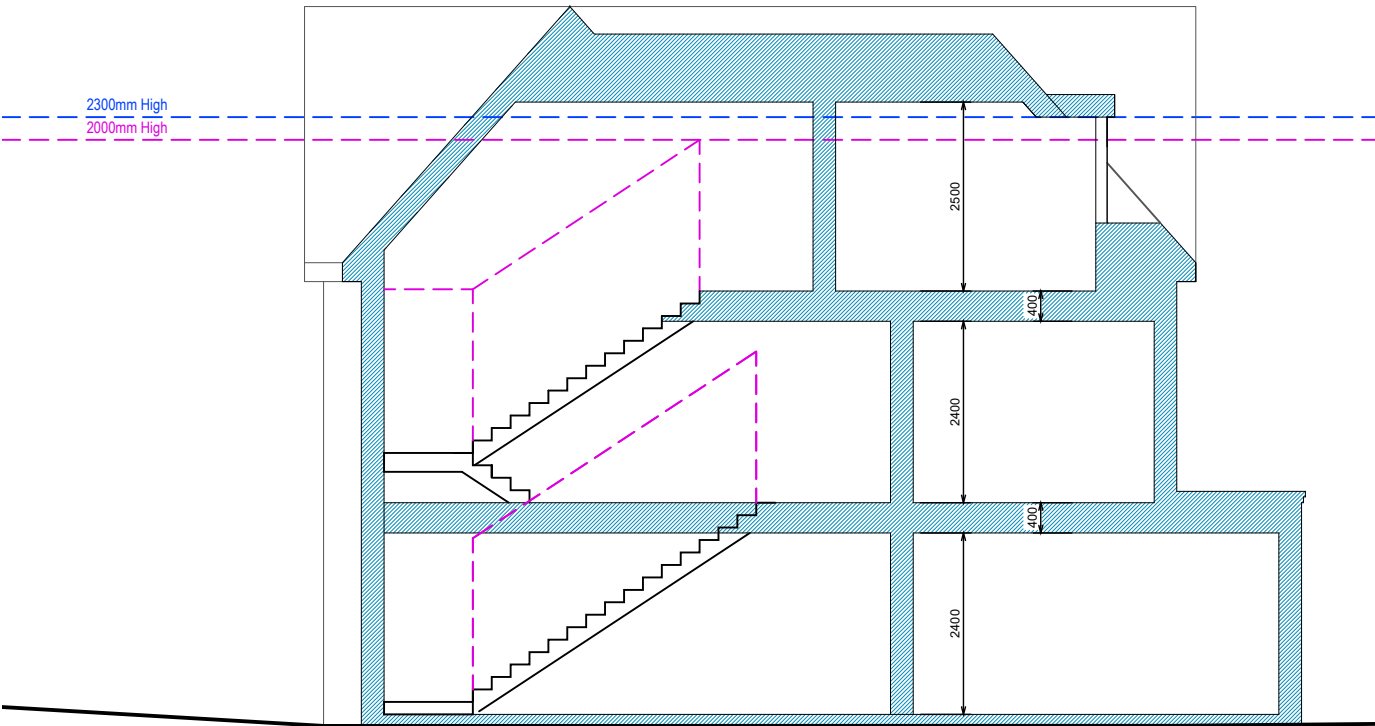


Proposed Section A-A
Scale 1:100

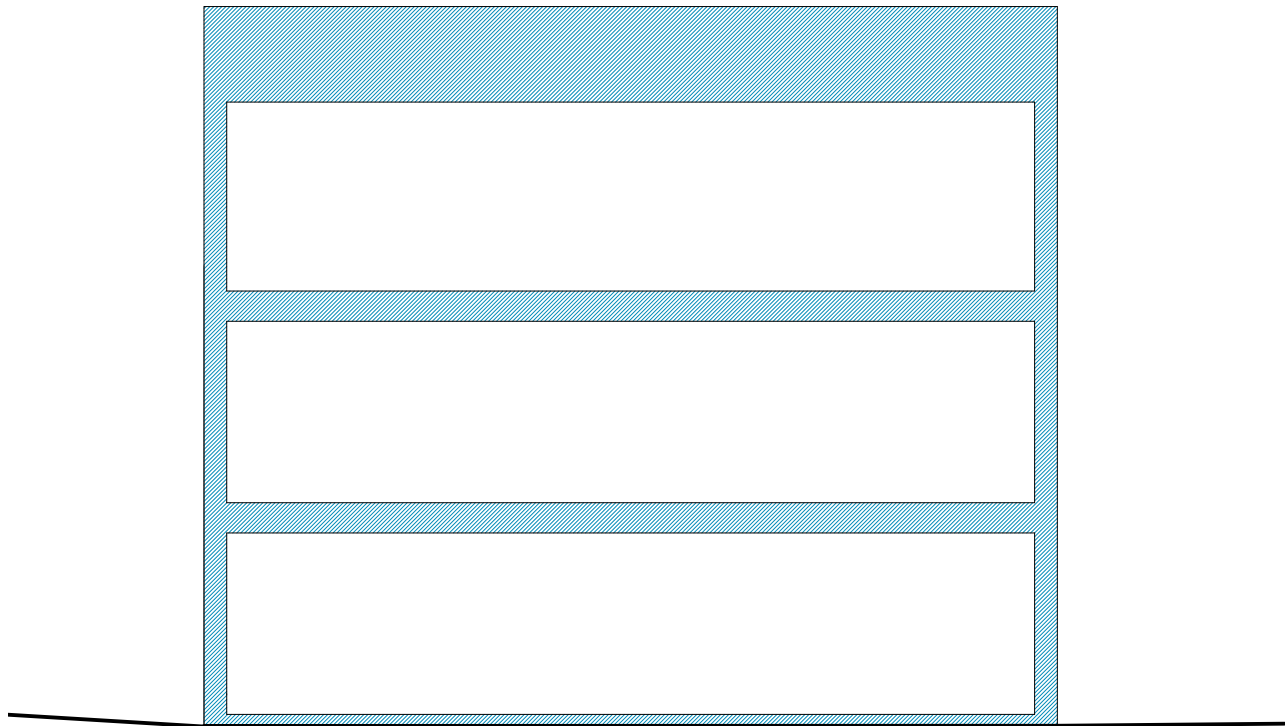




Proposed Section B-B
Scale 1:100

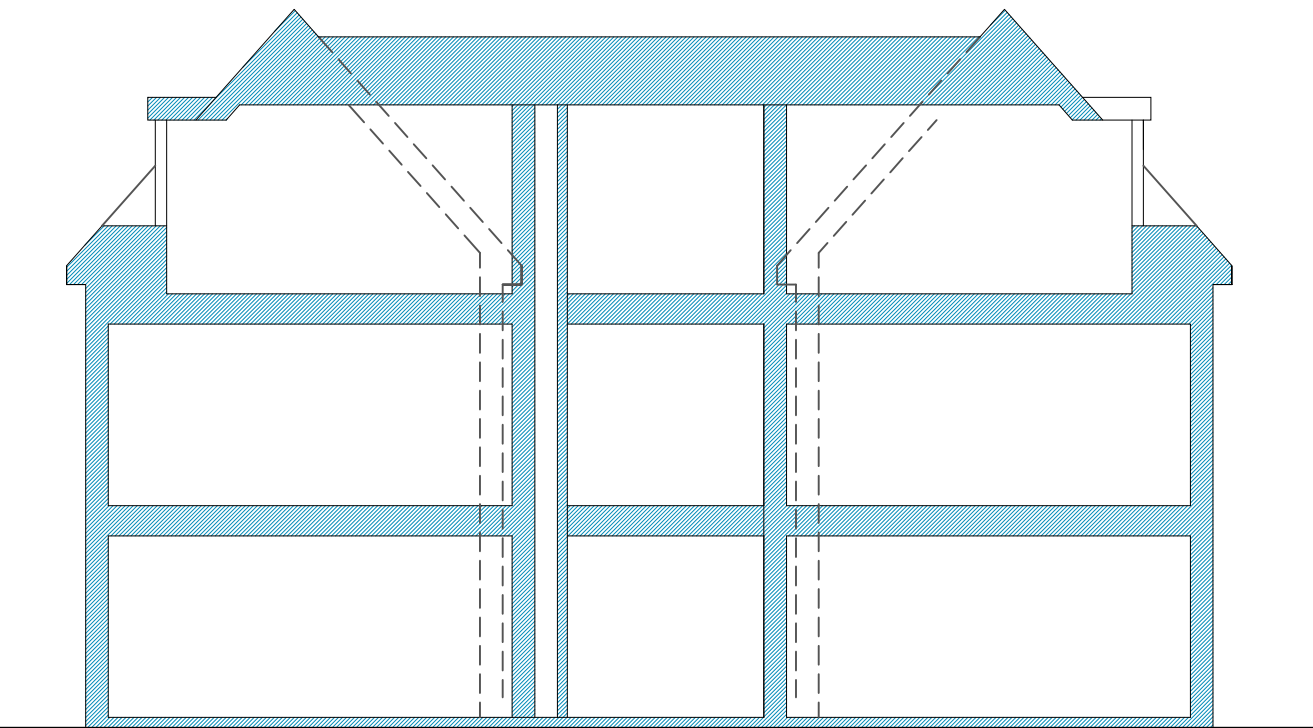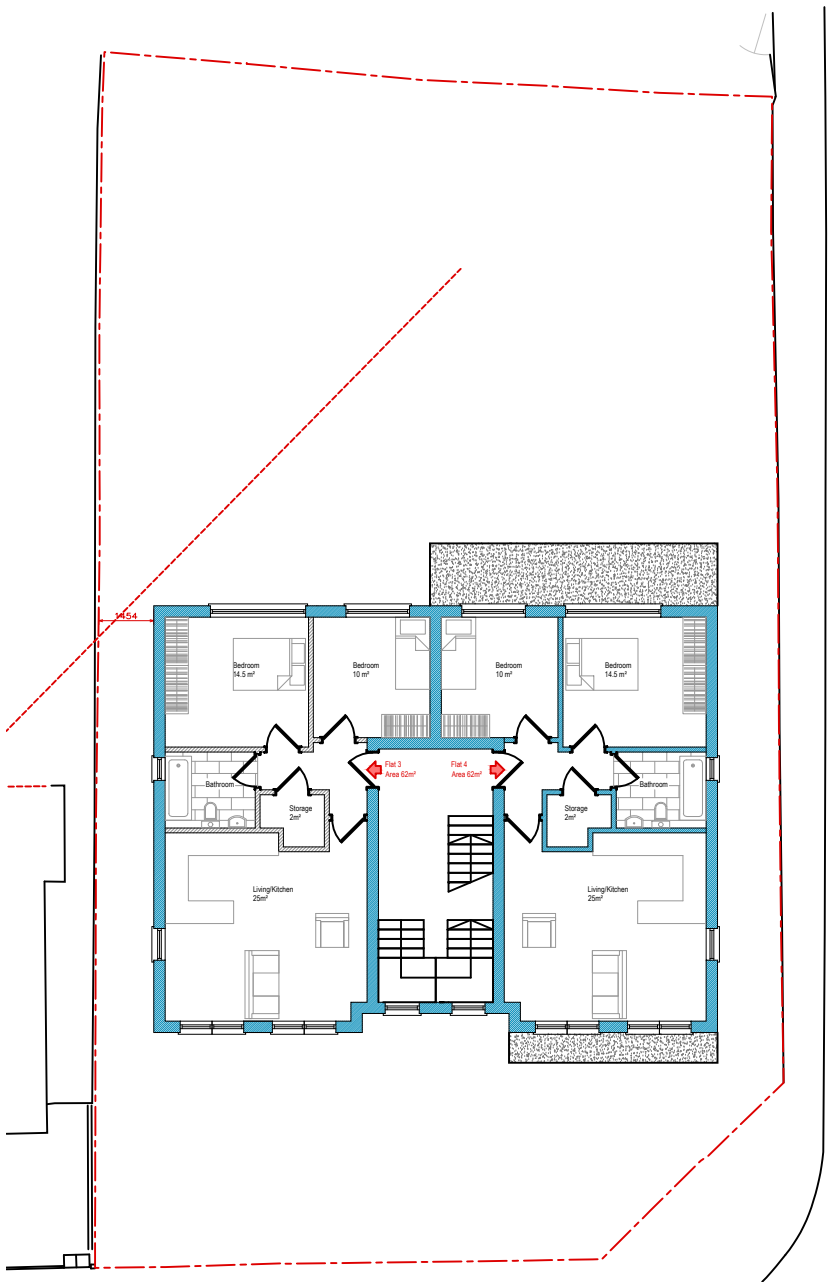


Proposed Section C-C
Scale 1:100

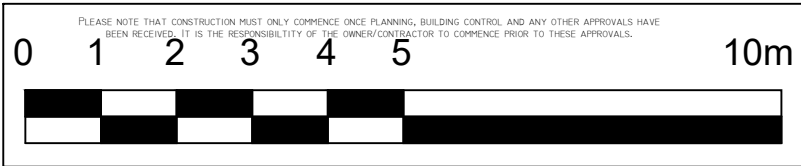

Revision	Date	Description	Paper Size <
----------	------	-------------	---

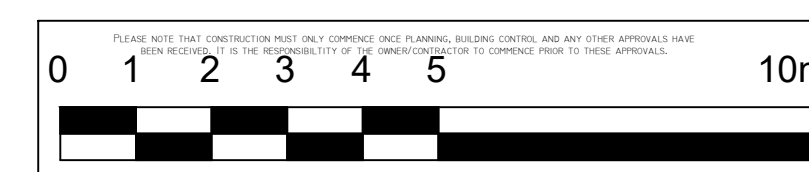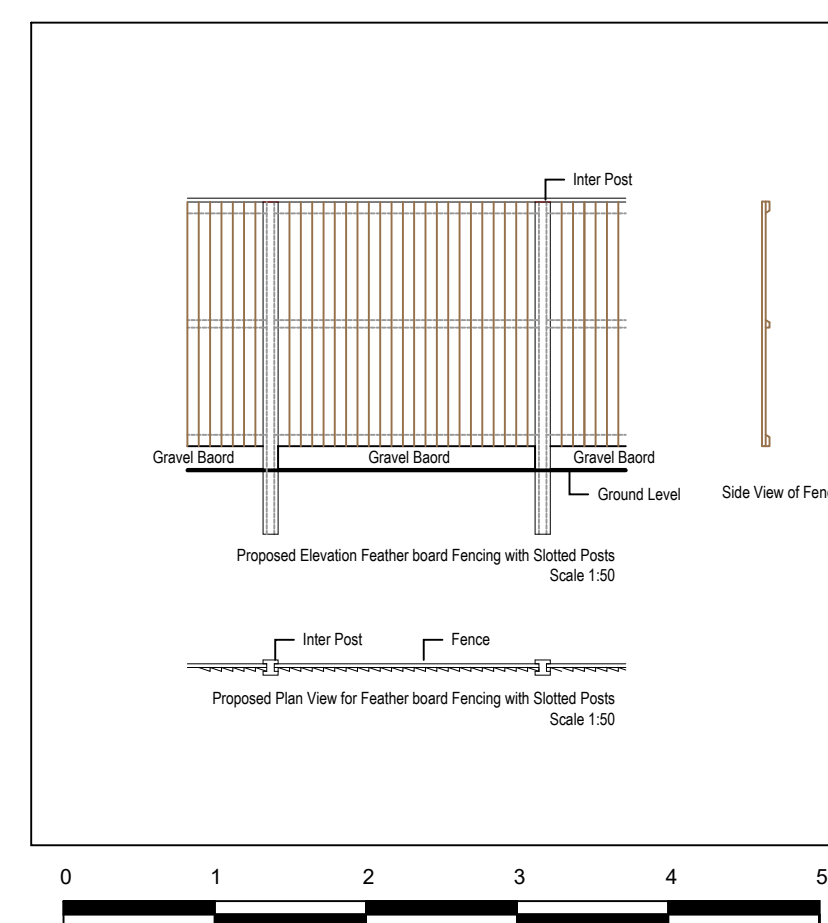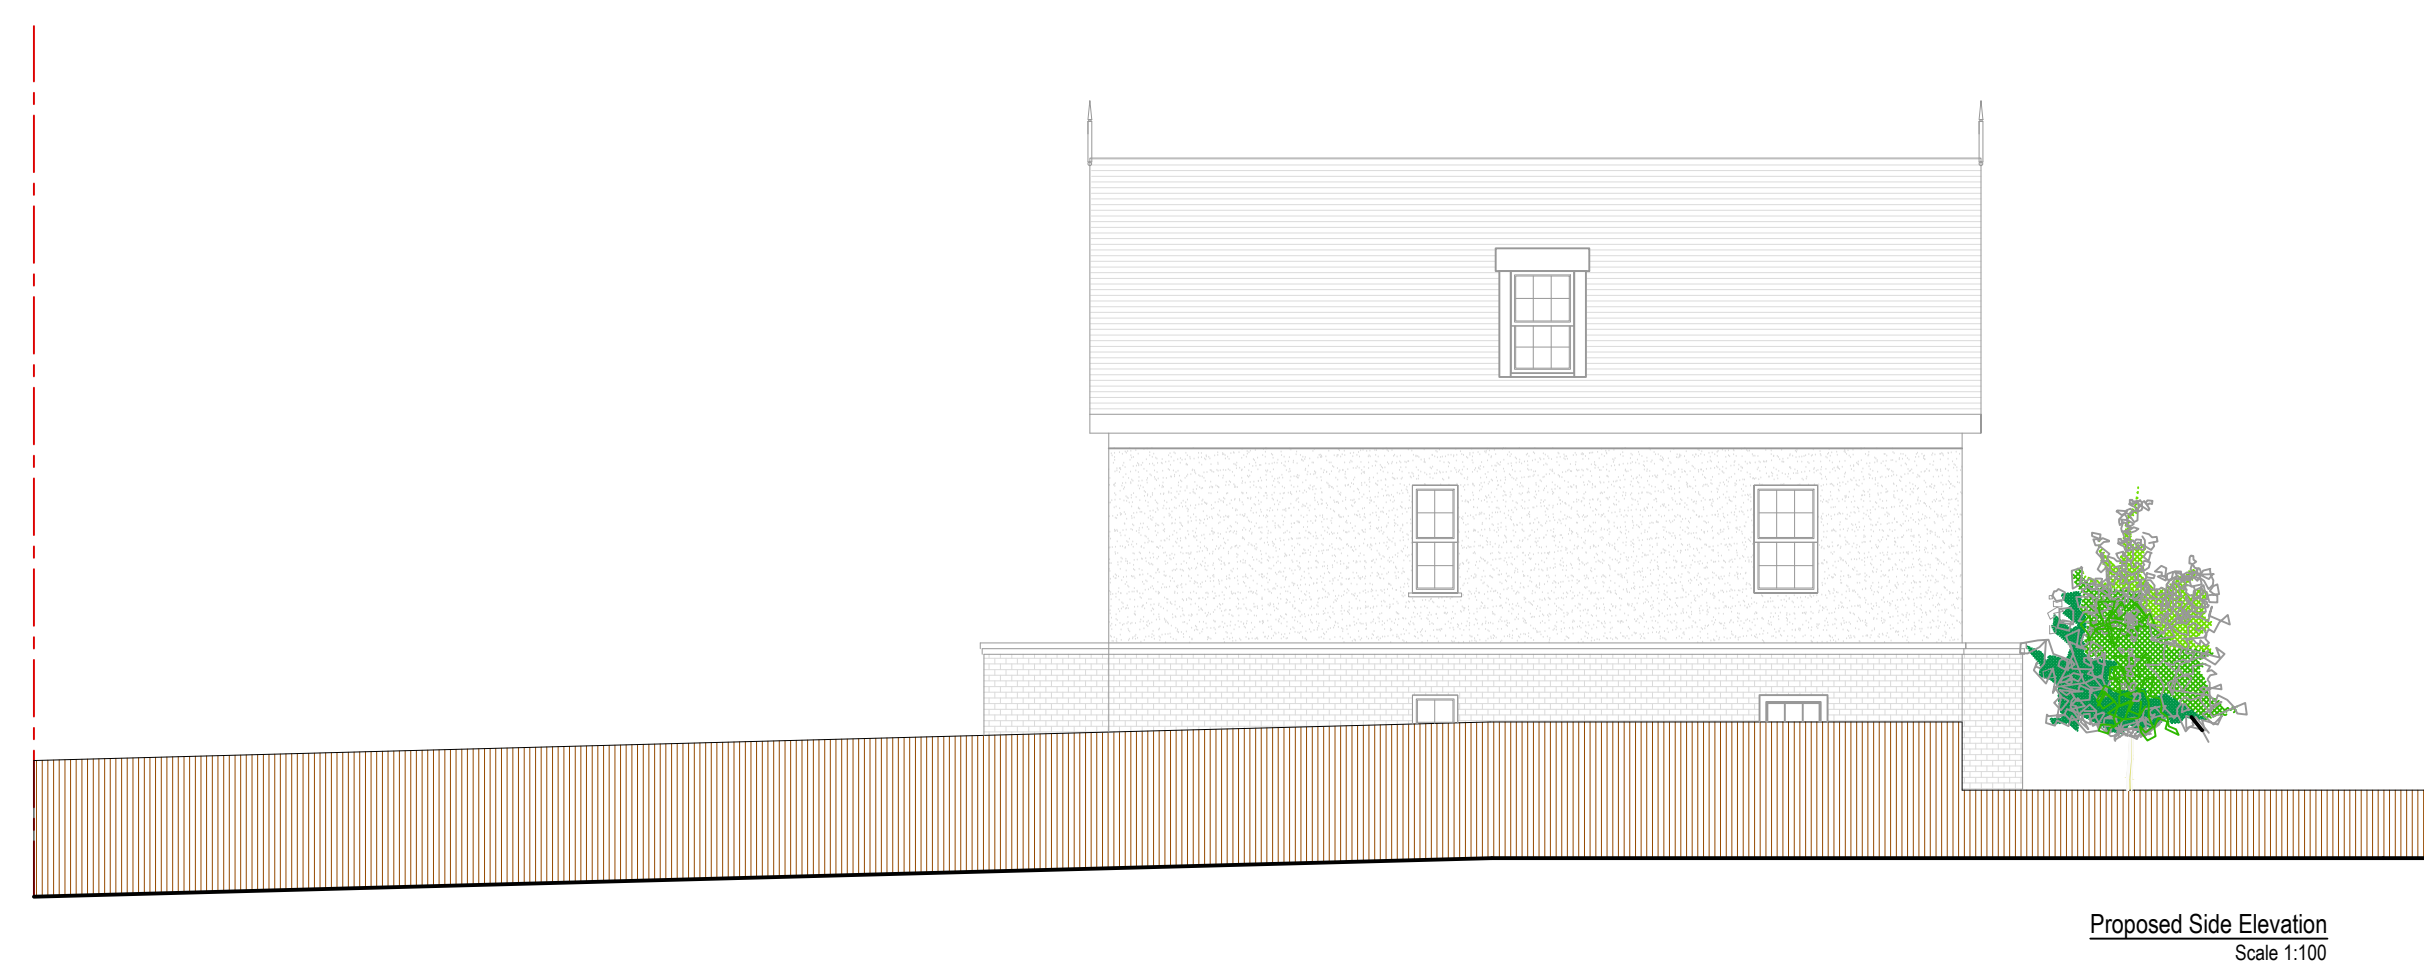[illegible]

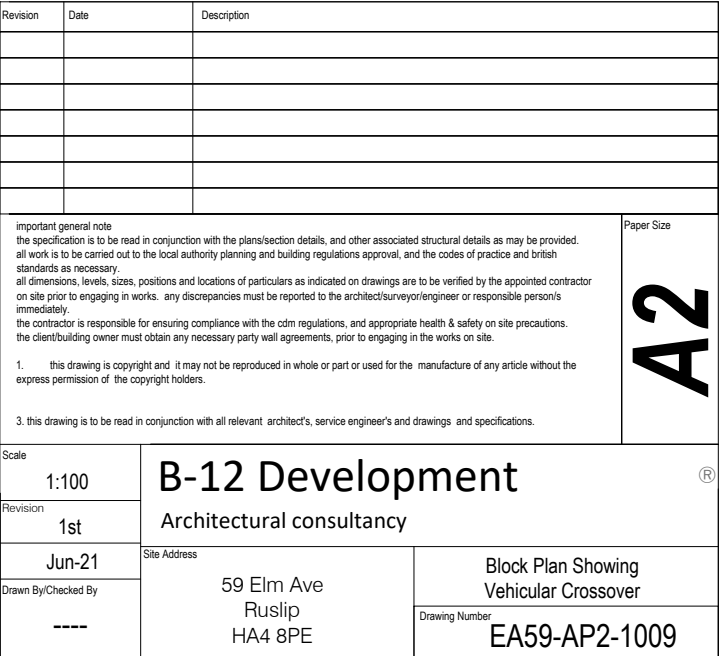

A2

COPYRIGHT© 2018



Proposed Front Elevation
Scale 1:100

Revision	Date	Description

important general note the specification is to be read in conjunction with the plans/section details, and other associated structural details as may be provided. all work is to be carried out to the local authority planning and building regulations approval, and the codes of practice and british standards as necessary. all dimensions, levels, sizes, positions and locations of particulars as indicated on drawings are to be verified by the appointed contractor on site prior to engaging in works. any discrepancies must be reported to the architect/surveyor/engineer or responsible person/s immediately. the contractor is responsible for ensuring compliance with the cdm regulations, and appropriate health & safety on site precautions. the client/building owner must obtain any necessary party wall agreements, prior to engaging in the works on site. 1. this drawing is copyright and it may not be reproduced in whole or part or used for the manufacture of any article without the express permission of the copyright holders. 3. this drawing is to be read in conjunction with all relevant architect's, service engineer's and drawings and specifications.		Paper Size A4
--	--	-------------------------

Scale 1:100	B-12 Development	
Revision 1st	Architectural consultancy	
Jun-21	Site Address 59 Elm Ave Ruslip HA4 8PE	Proposed Elevation With Lift Overrun
Drawn By/Checked By ----		Drawing Number EA59-AP2-1010

