



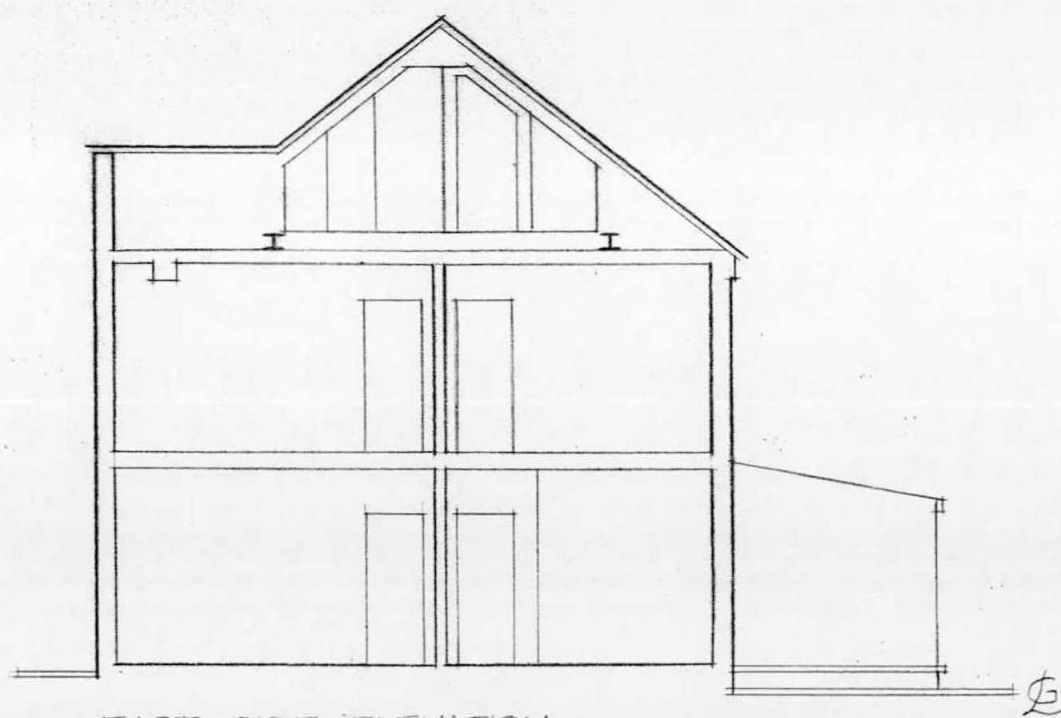

EAST SIDE ELEVATION

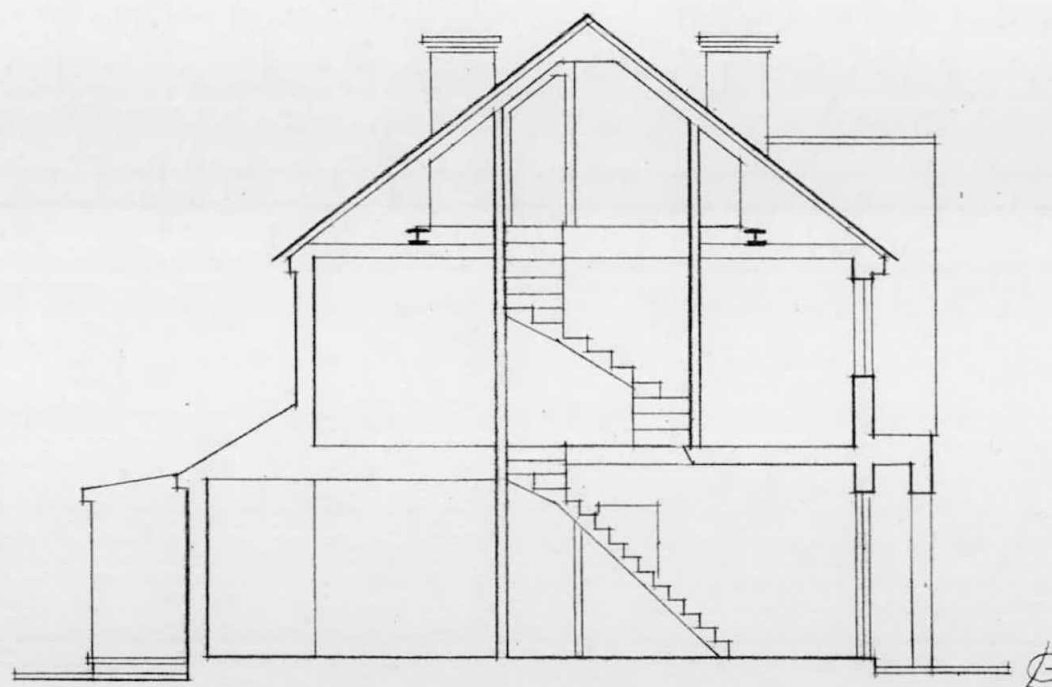

WEST SIDE ELEVATION



REAR ELEVATION



FRONT ELEVATION

19 SEP 2017

0 1 2 3 4 5
METRES
SCALE: 1/100

STUART & BOWEN
CHARTERED
BUILDING SURVEYORS

STUART BOWEN & CO
18 Pheasant Walk
Chalfont St. Peter
Bucks. SL9 0PW
Tel/fax: 01494 870680

NOTES:

All dimensions must be checked on site and not scaled from this drawing.

Client

MR & MRS M. LAWRENCE

Job Title

Proposed rear extension and dormer window to 3 Granville Road, Hillingdon, Middx. UB10 9AD

Scale

1:100

Drawn by SB

Date AUG, 2017

Drawing Title

EXISTING ELEVATIONS

Drg No.

624.02

Rev