


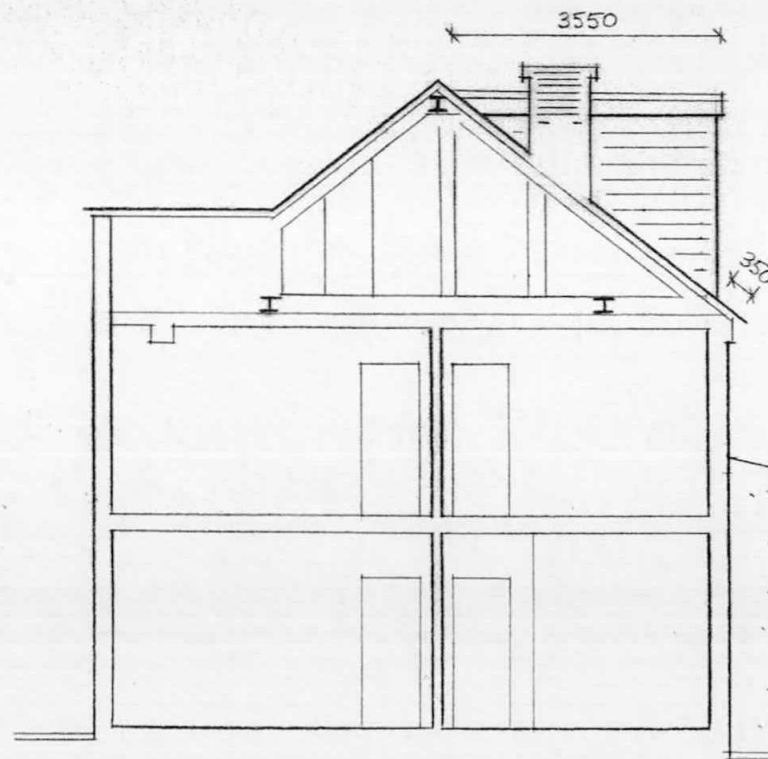


EAST SIDE ELEVATION



REAR ELEVATION

REAR DORMER VOLUME:

Rear dormer volume = $28.10 m^3$. This is less than maximum allowable volume increase to orig main roof of $40 m^3$ under permitted development.

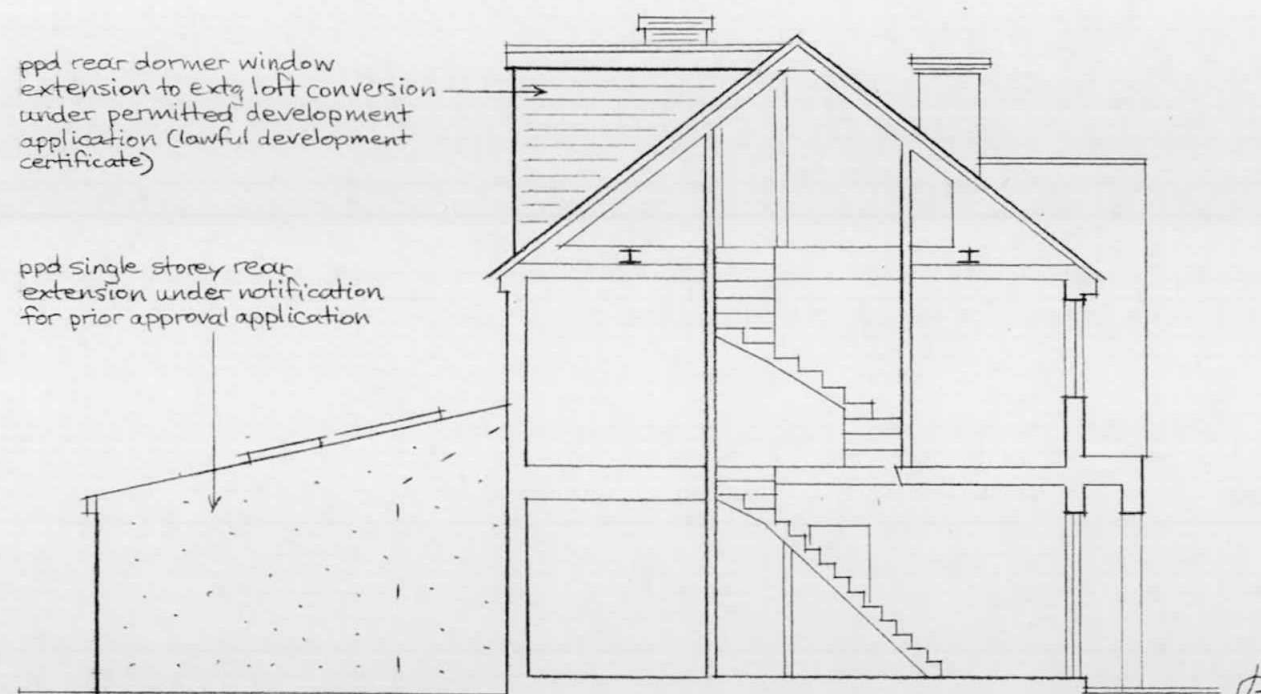

WEST SIDE ELEVATION



FRONT ELEVATION

19 SEP 2017

0 1 2 3 4 5
METRES
SCALE: 1/100

STUART & BOWEN

CHARTERED
BUILDING SURVEYORS

STUART BOWEN & CO
18 Pheasant Walk
Chalfont St. Peter
Bucks. SL9 0PW

Tel/fax: 01494 870680

NOTES:

All dimensions in millimetres only
All proposed work shown hatched

All dimensions must be checked on site and
not scaled from this drawing.

Client

MR & MRS M. LAWRENCE

Job Title

Proposed rear extension and dormer window
to 3 Granville Road, Hillingdon, Middx. UB10 9AD

Scale

1:100

Drawn by

SB

Date

AUG, 2017

Drawing Title

PROPOSED ELEVATIONS

Drg No.

624.04

Rev