



ppd rear dormer window extension
to extg. loft conversion under
permitted development application
(lawful development certificate)

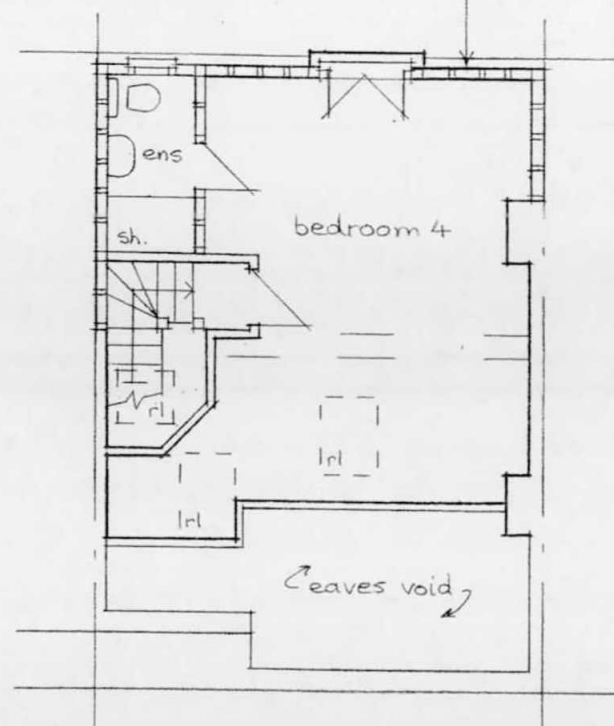


SECOND FLOOR PLAN


ppd single storey rear
extension under notification
for prior approval application

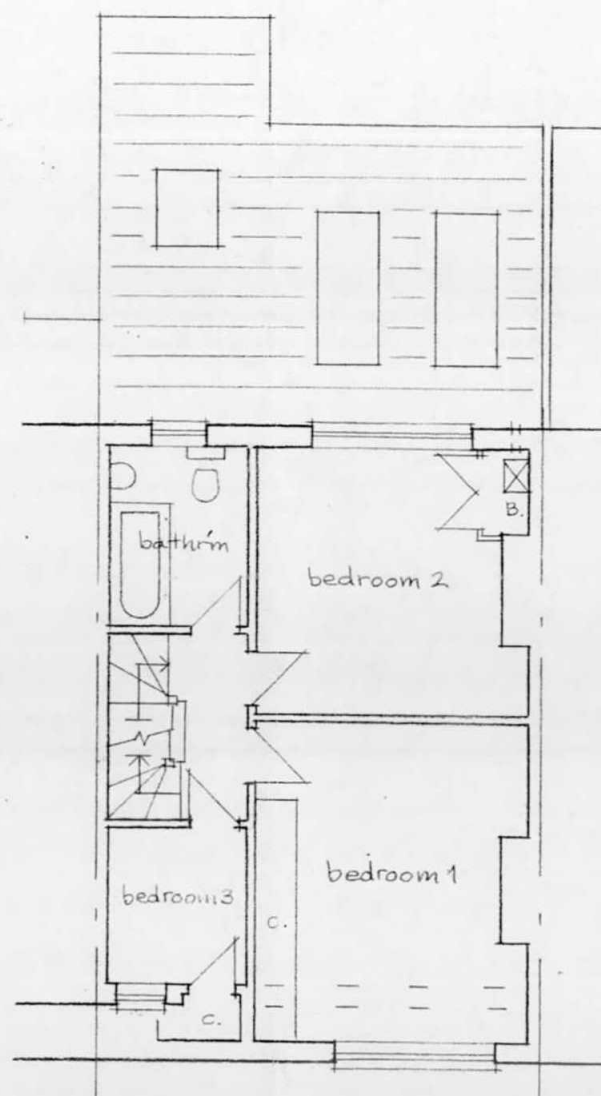

FIRST FLOOR PLAN

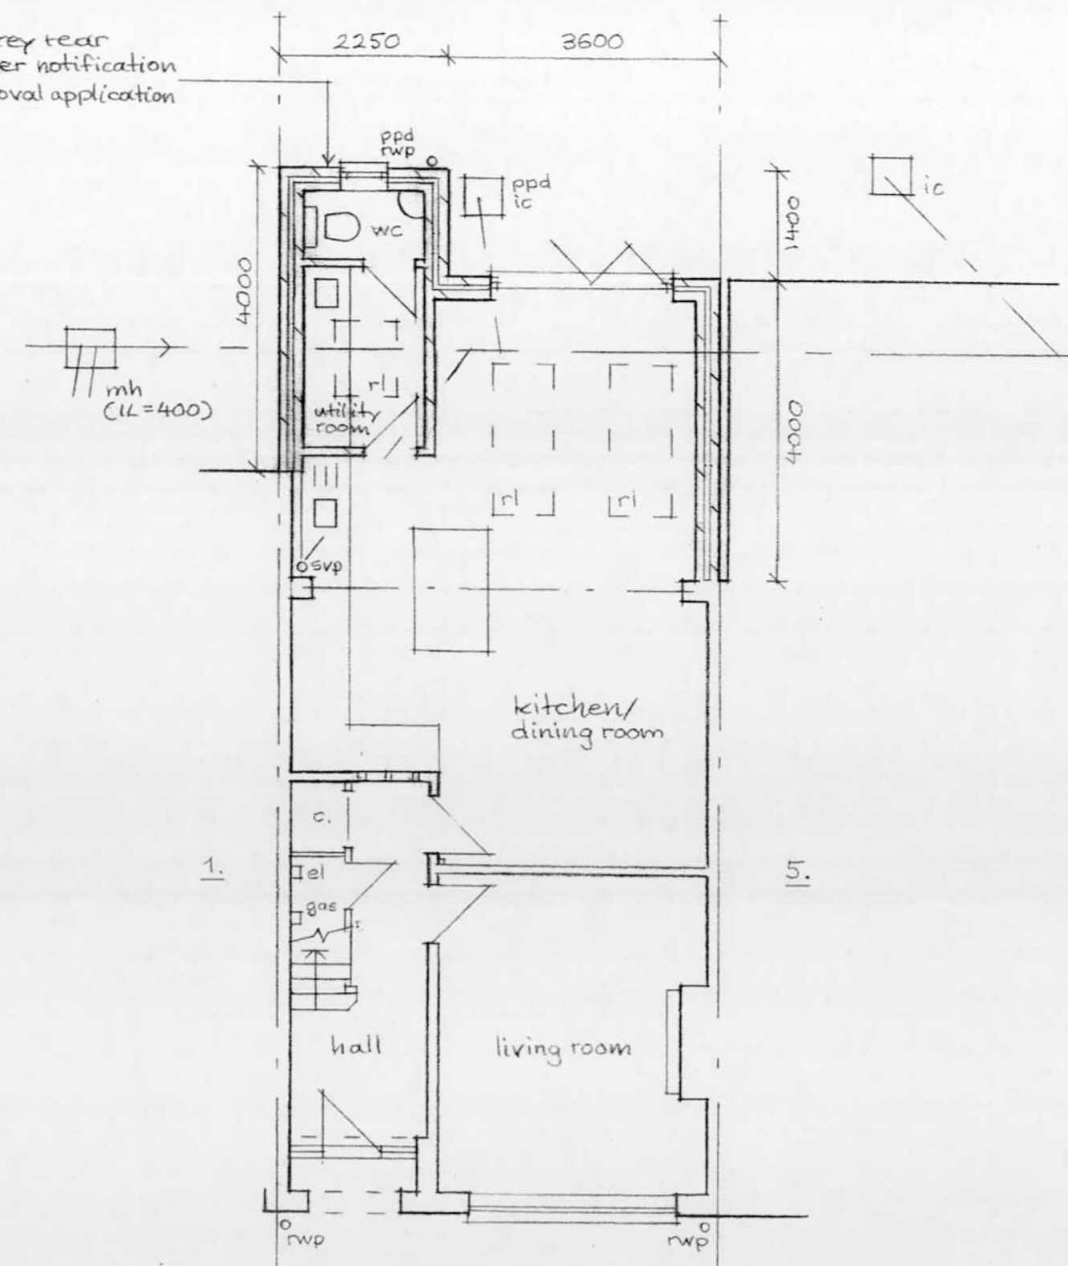

GROUND FLOOR PLAN

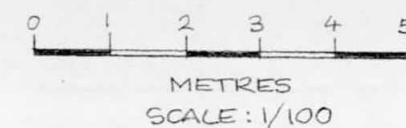

STUART & BOWEN

CHARTERED
BUILDING SURVEYORS

STUART BOWEN & CO
18 Pheasant Walk
Chalfont St. Peter
Bucks. SL9 0PW

Tel/fax: 01494 870680

NOTES:

All dimensions in millimetres only
All proposed work shown hatched

All dimensions must be checked on site and
not scaled from this drawing.

Client

MR & MRS M. LAWRENCE

Job Title

Proposed rear extension and dormer window
to 3 Granville Road, Hillingdon, Middx. UB10 9AD

Scale

1:100

Drawn by

SB

Date

AUG, 2017

Drawing Title

PROPOSED FLOOR PLANS

Drg No.

624.03

Rev