


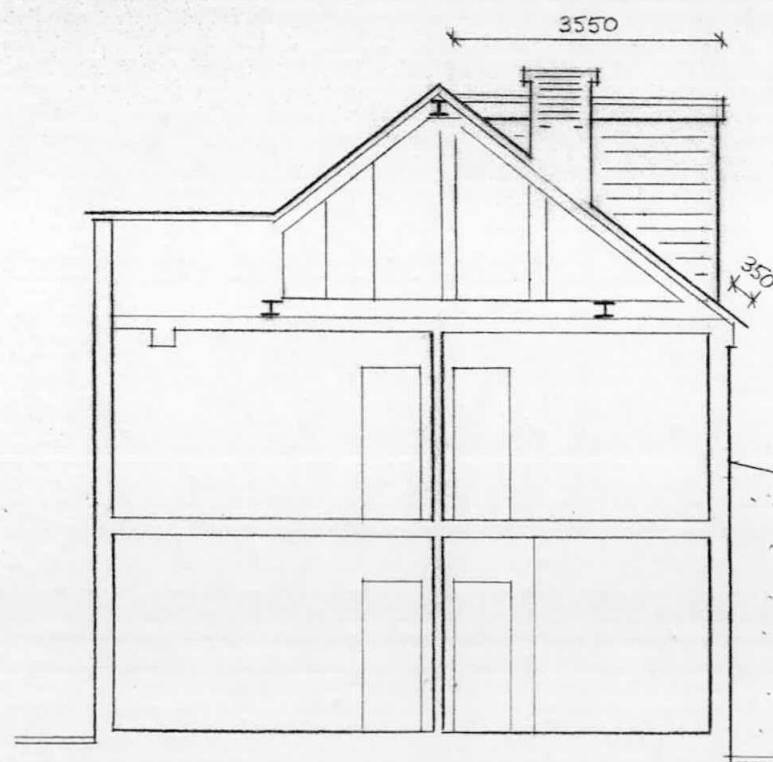

EAST SIDE ELEVATION

ppd red clay plain
tile hanging to match
pitched roof

ppd 'Velux' rooflight

SFCL

SFL

FFL

ppd white uPVC
bi-fold doors

GFL

3950

G



REAR ELEVATION

**REAR DORMER
VOLUME:**

Rear dormer volume =
28.10m³. This is less
than maximum allowable
volume increase to orig
main roof of 40m³ under
permitted development.


ppd red clay plain tiles
to match extg

ppd white uPVC
casement window
to match extg

ppd white pebbledash
render to match extg

2700

G

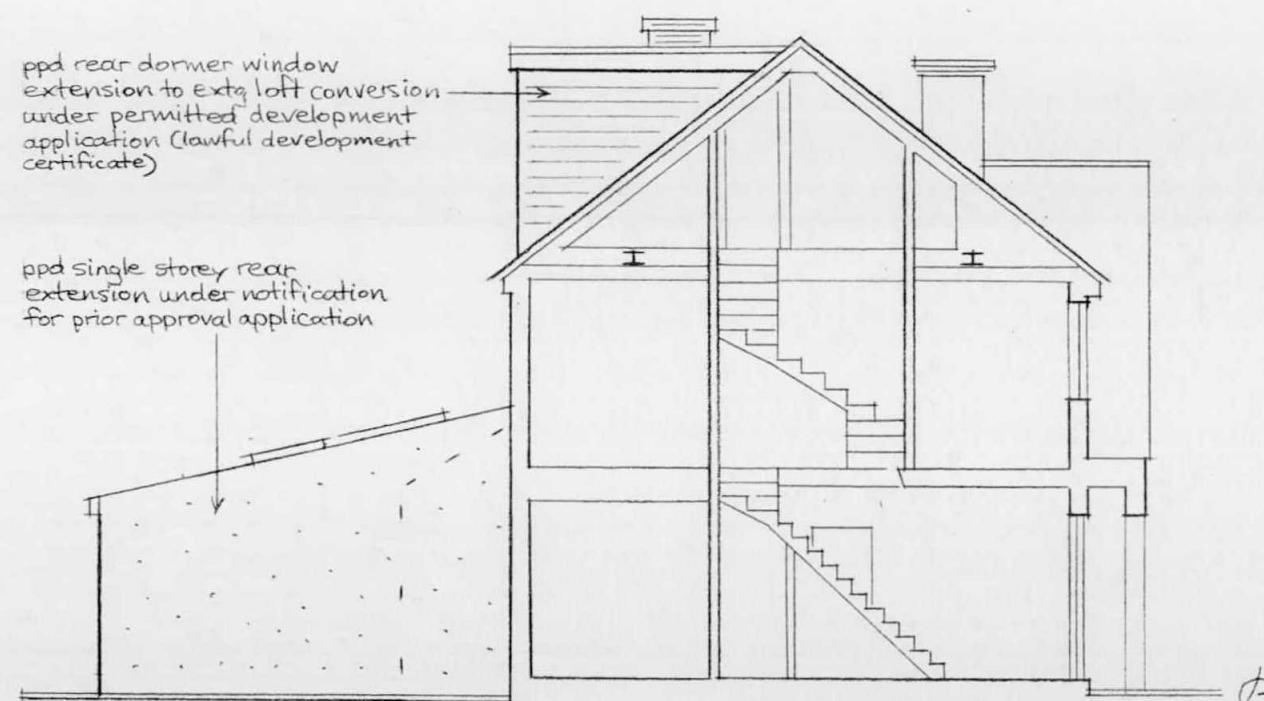

WEST SIDE ELEVATION

ppd rear dormer window
extension to extg loft conversion
under permitted development
application (lawful development
certificate)

ppd single storey rear
extension under notification
for prior approval application

ppd 'Velux' rooflight

extg rooflights (x2)

SFCL

SFL


FFL

GFL

G



FRONT ELEVATION

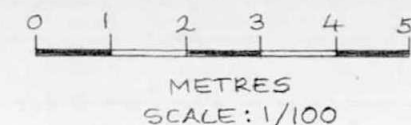

STUART & CO
BOWEN
CHARTERED
BUILDING SURVEYORS

STUART BOWEN & CO
18 Pheasant Walk
Chalfont St. Peter
Bucks. SL9 0PW
Tel/fax: 01494 870680

NOTES:

All dimensions in millimetres only
All proposed work shown hatched

All dimensions must be checked on site and
not scaled from this drawing.

Client

MR & MRS M. LAWRENCE

Job Title

Proposed rear extension and dormer window
to 3 Granville Road, Hillingdon, Middx. UB10 9AD

Scale

1:100

Drawn by

SB

Date

AUG, 2017

Drawing Title

PROPOSED ELEVATIONS

Drg No.

624.04

Rev