

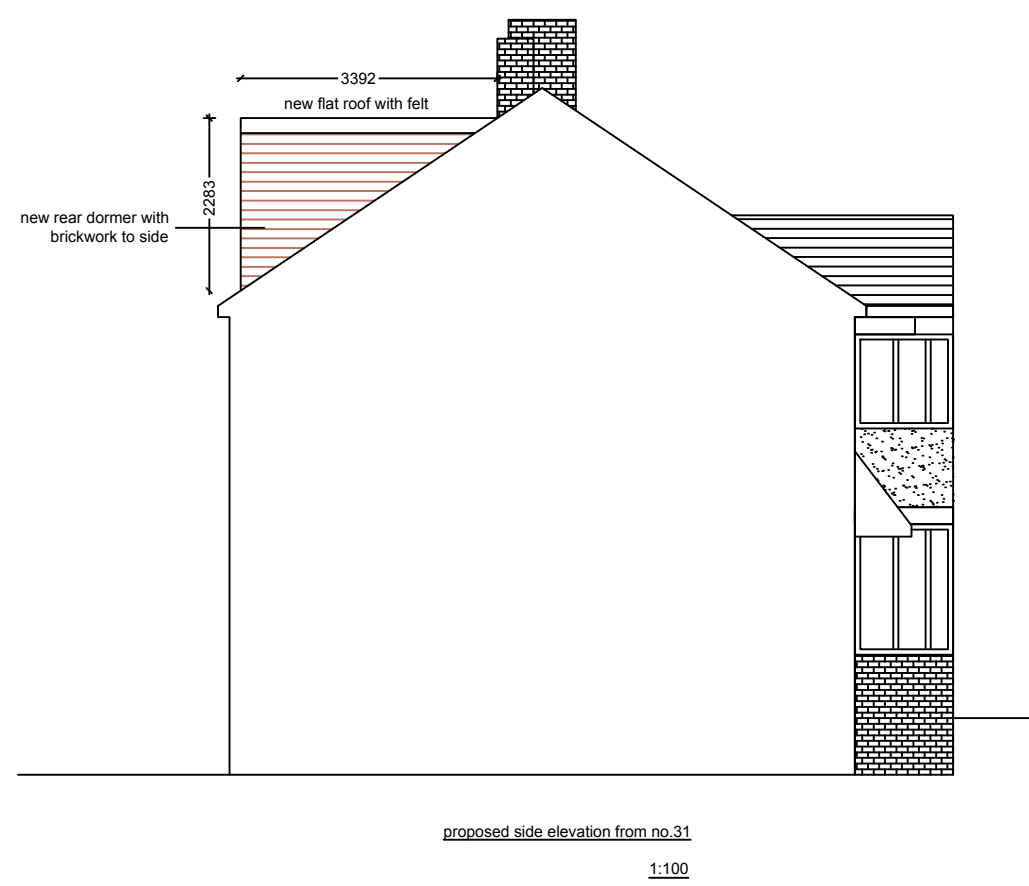
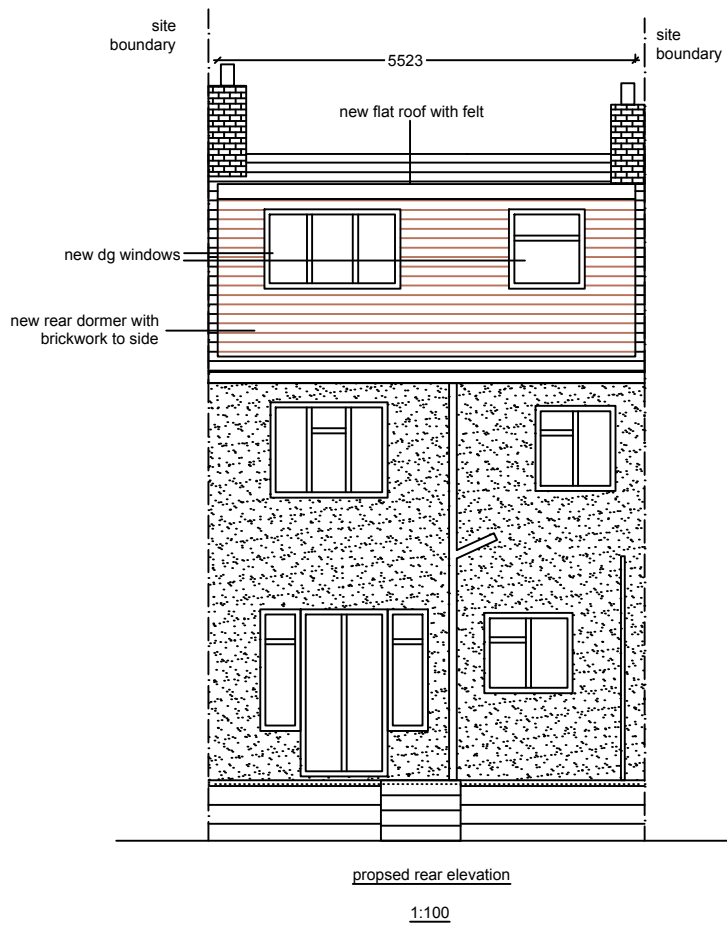
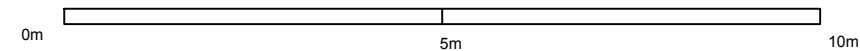
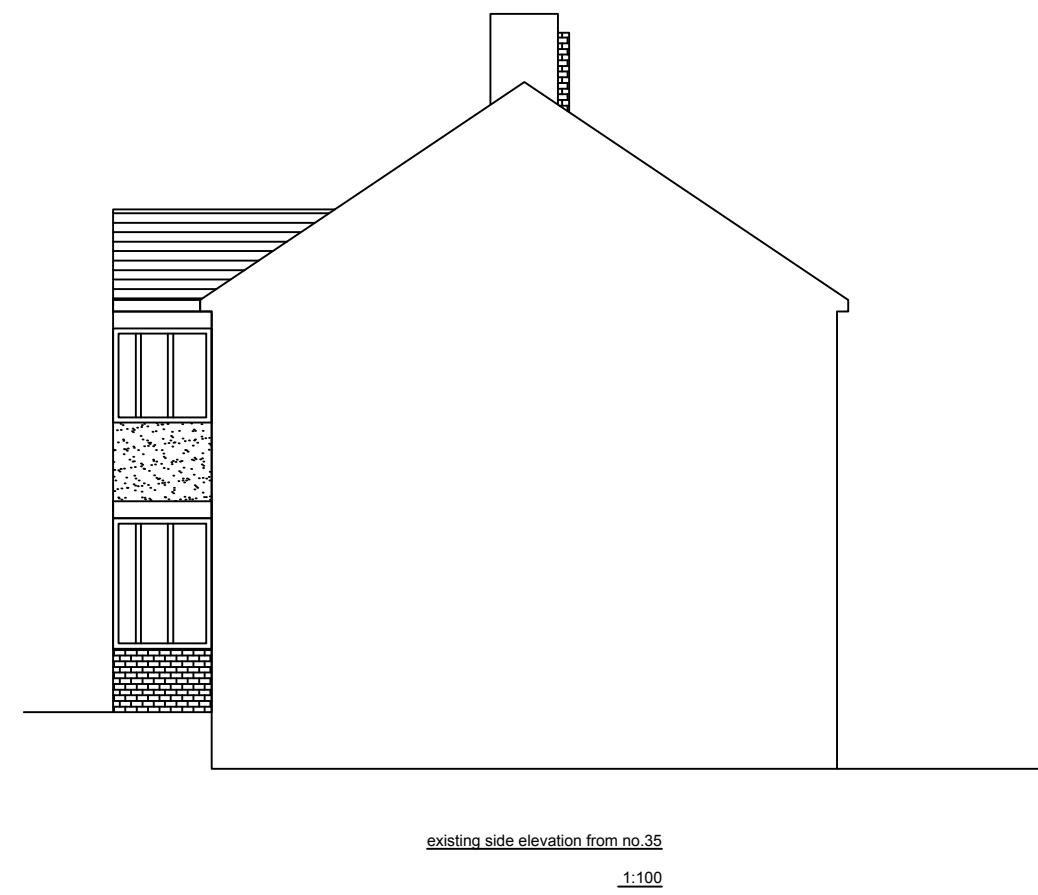
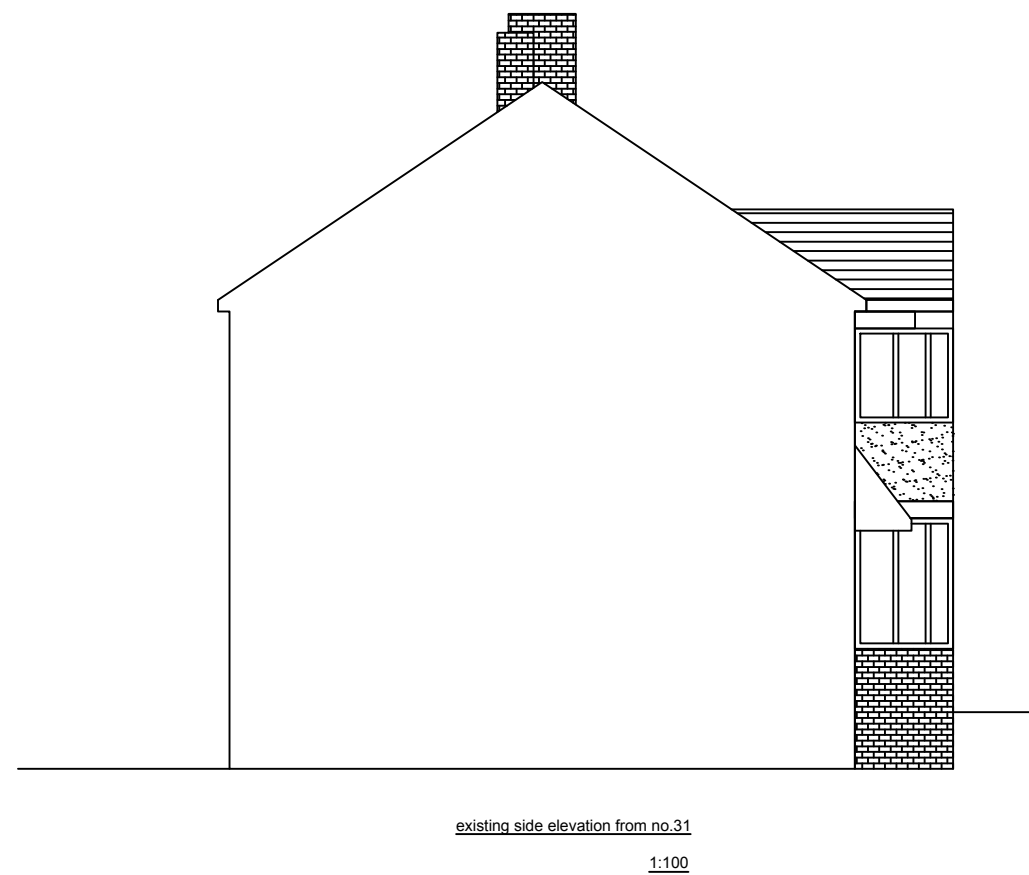


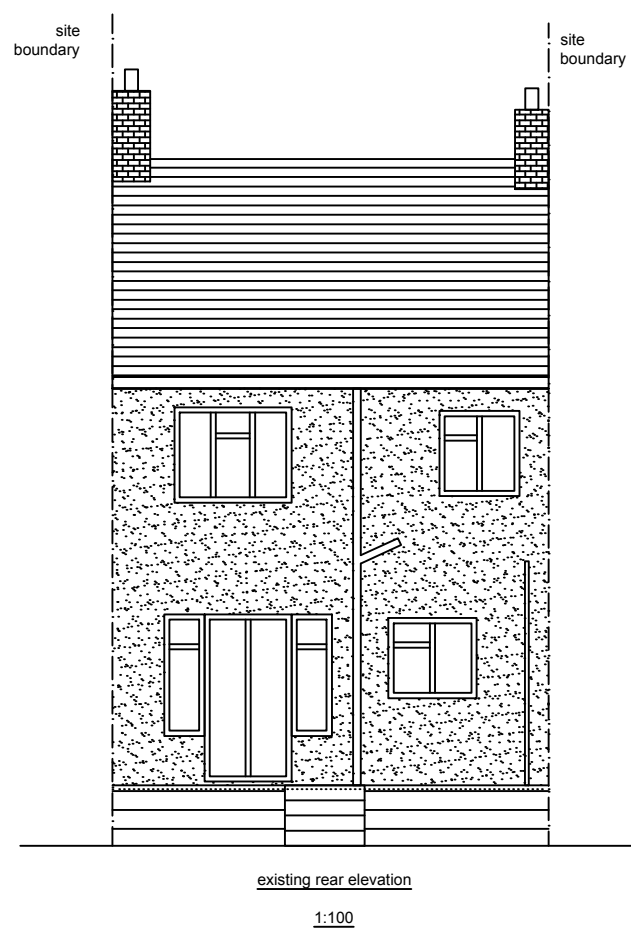

volume of new dormer
= 0.5x2.28x3.39x5.52
= 21.33cu.mts

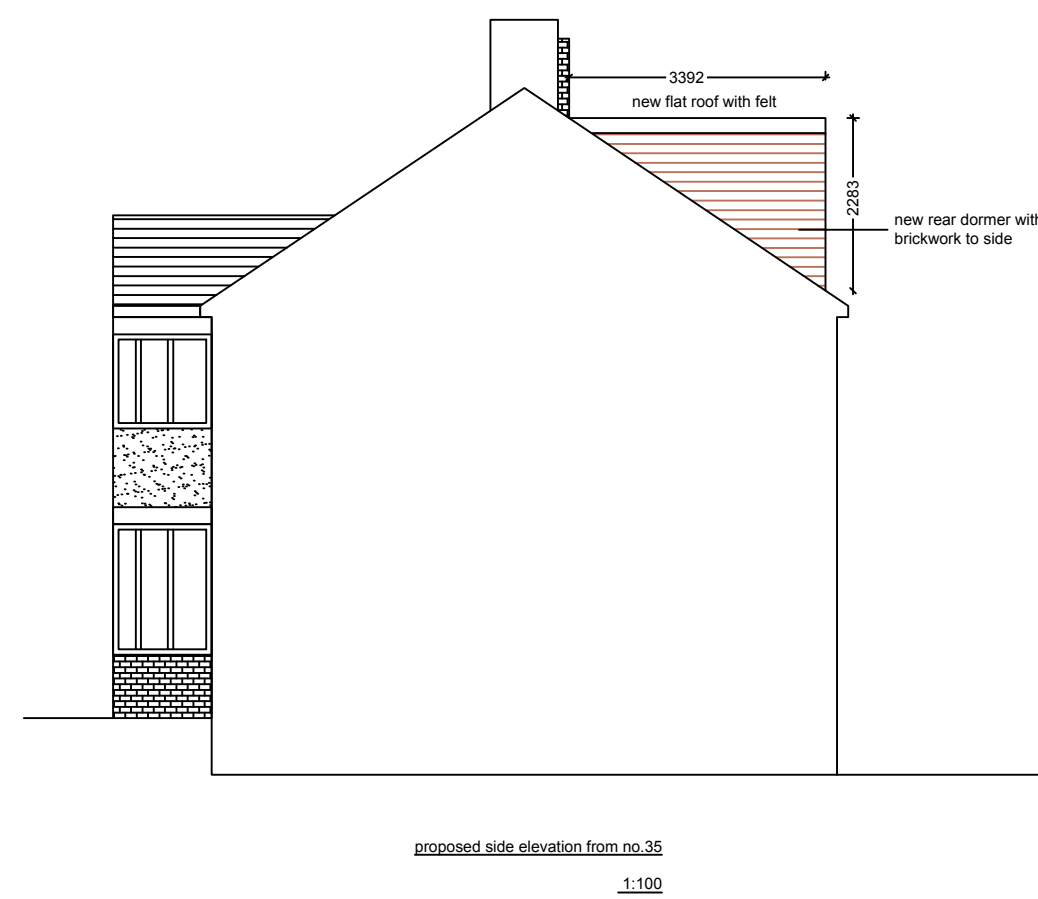

General Notes

	Drg. No.GRA/0402	
No.	Revision/Issue	Date

Firm Name and Address

Middlesex & Herts
7 Elgin Drive
Northwood
Middlesex
HA6 2YR
01923 826280

Project Name and Address

Ms Booth
33 Torcross Road
Ruislip
Middlesex
HA4 0TA

Project	loft conversion	Sheet
Date	11-02-21	04
Scale	1:100	