

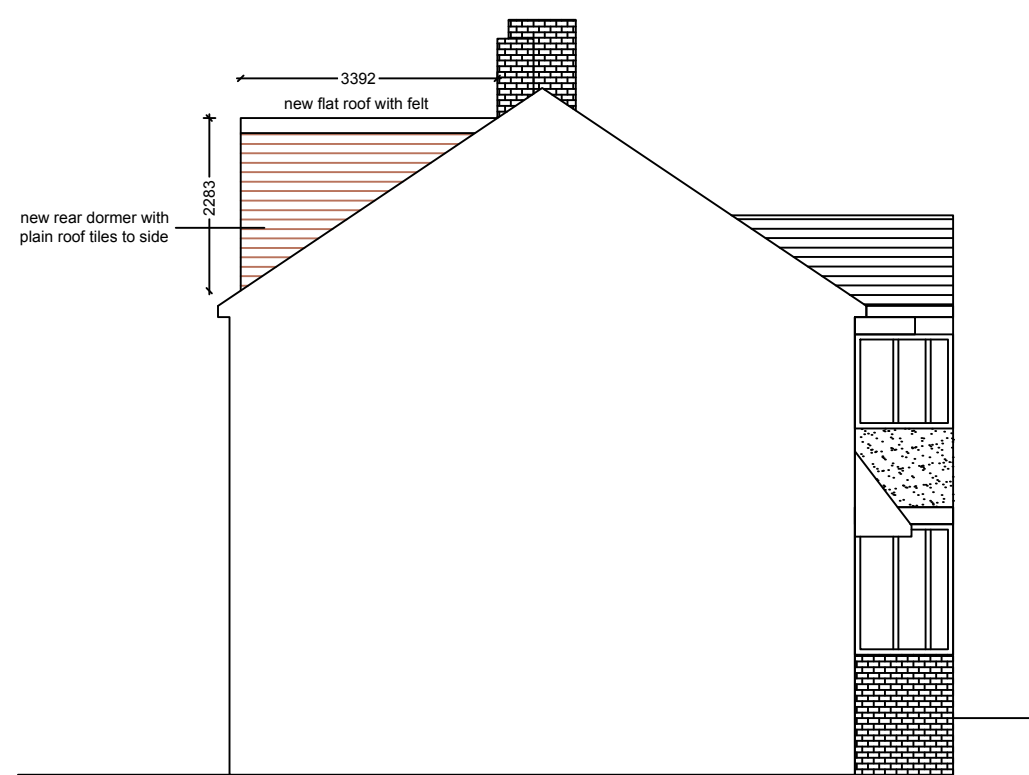
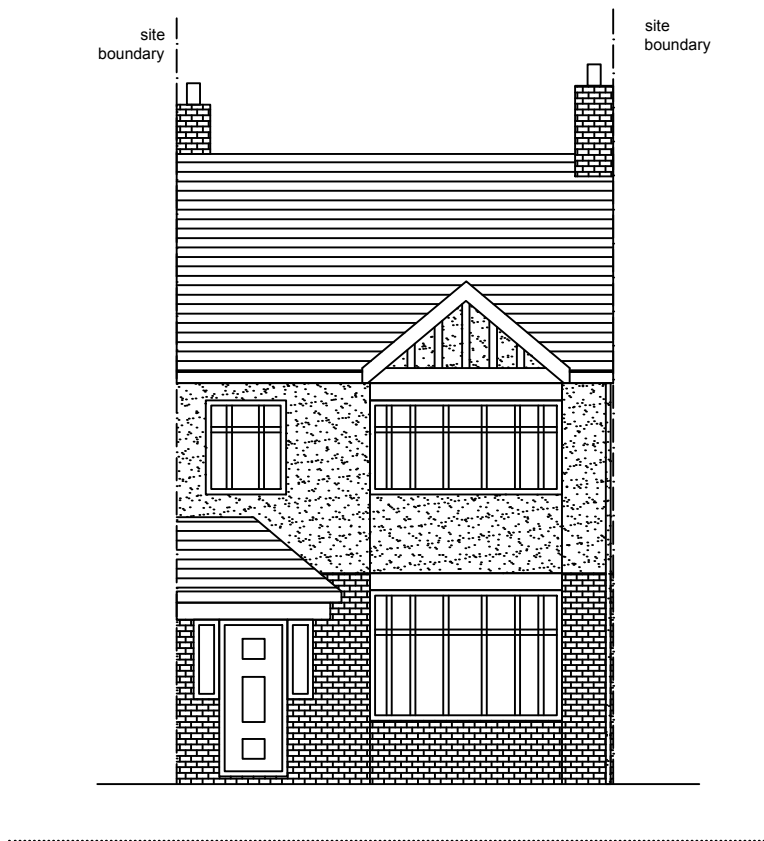
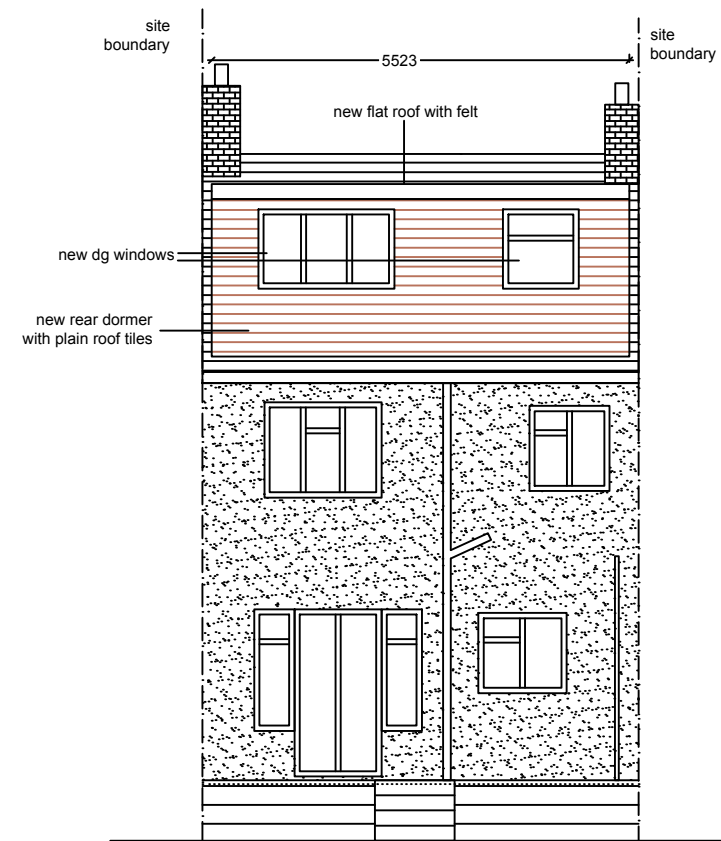
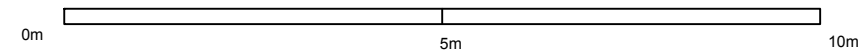
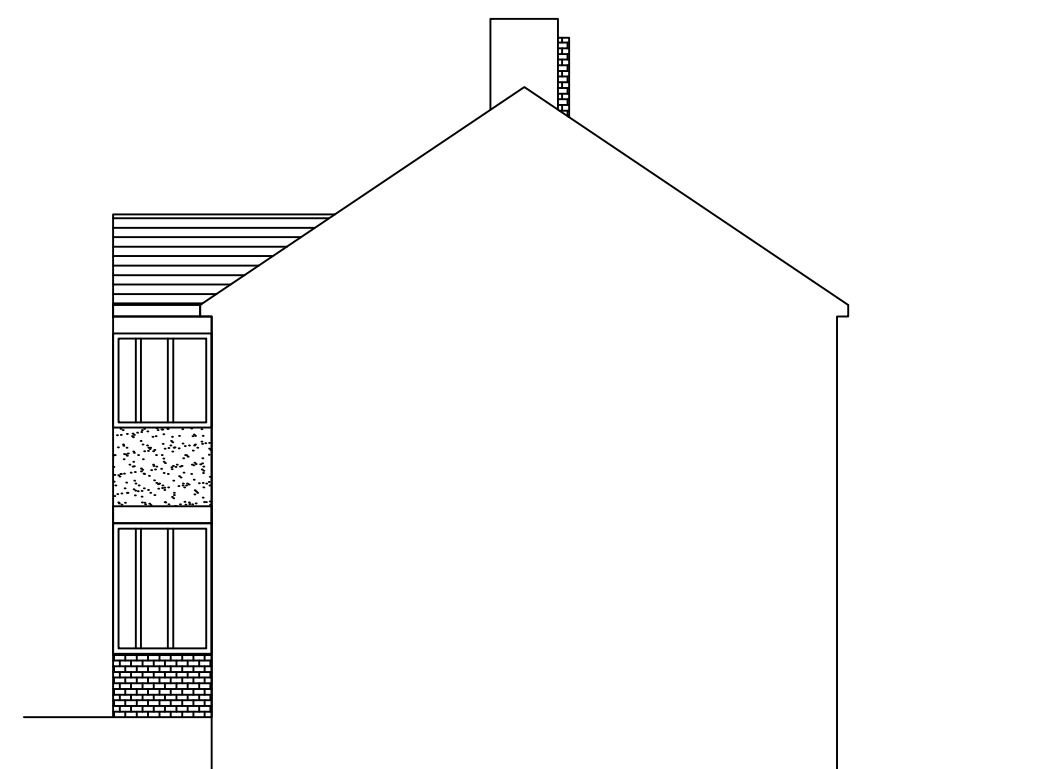
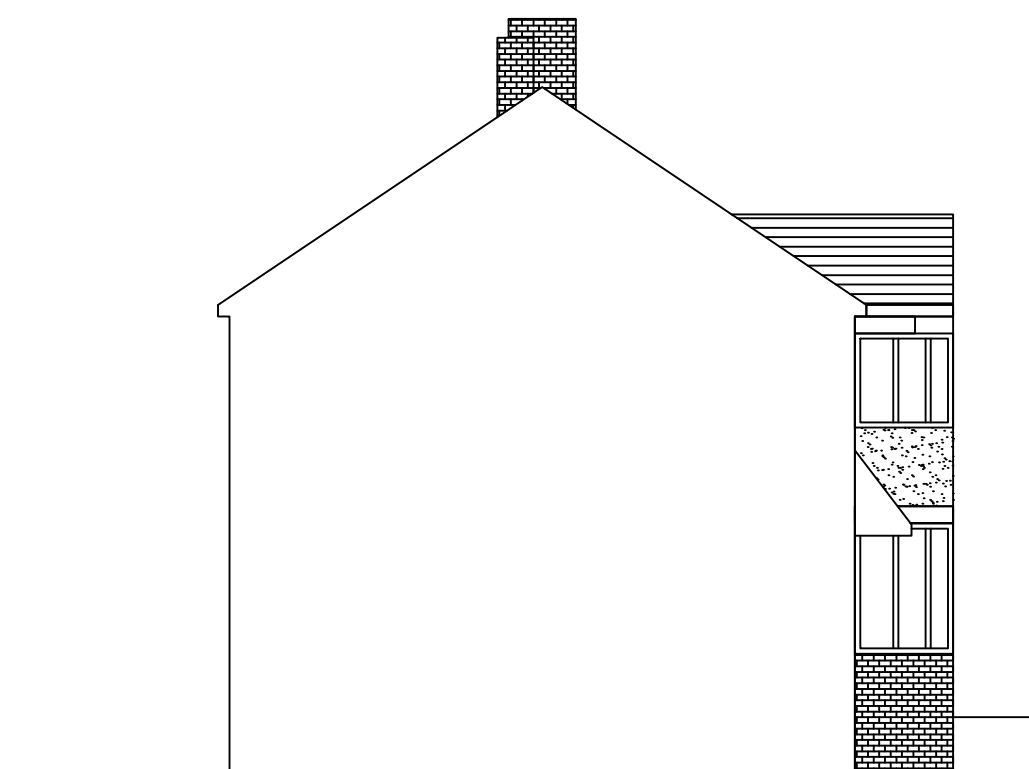
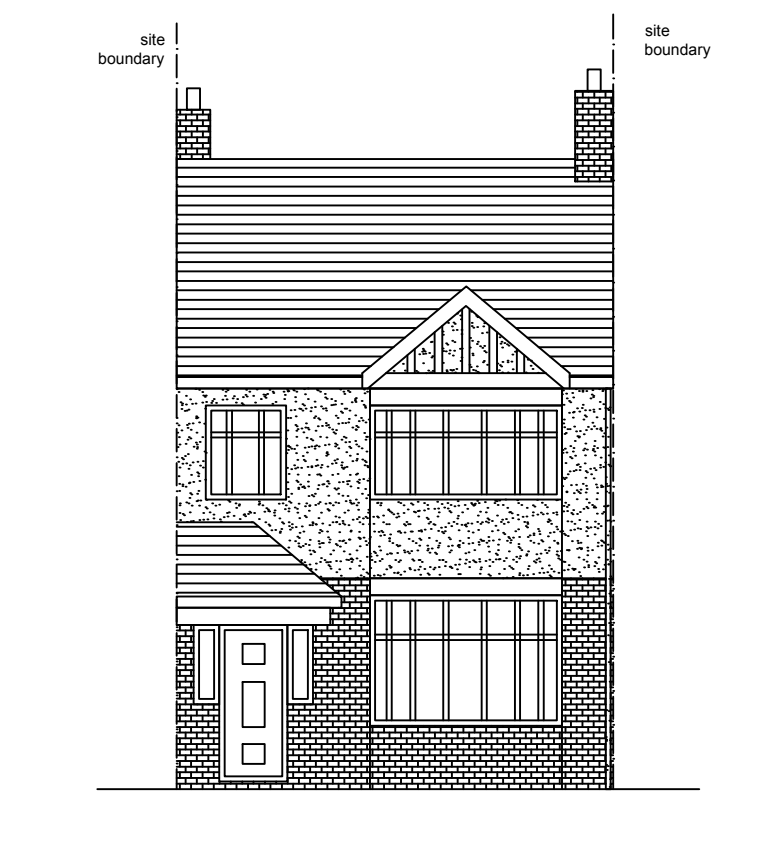


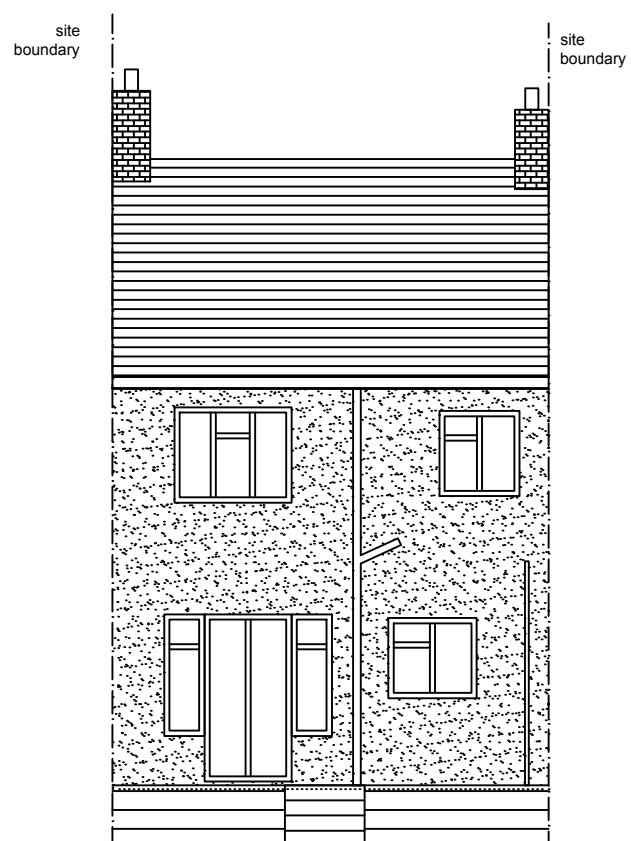

volume of new dormer
= 0.5m x 2.25m x 3.39m x 5.52
= 21.33cu.mtrs

All materials used to be similar existing materials

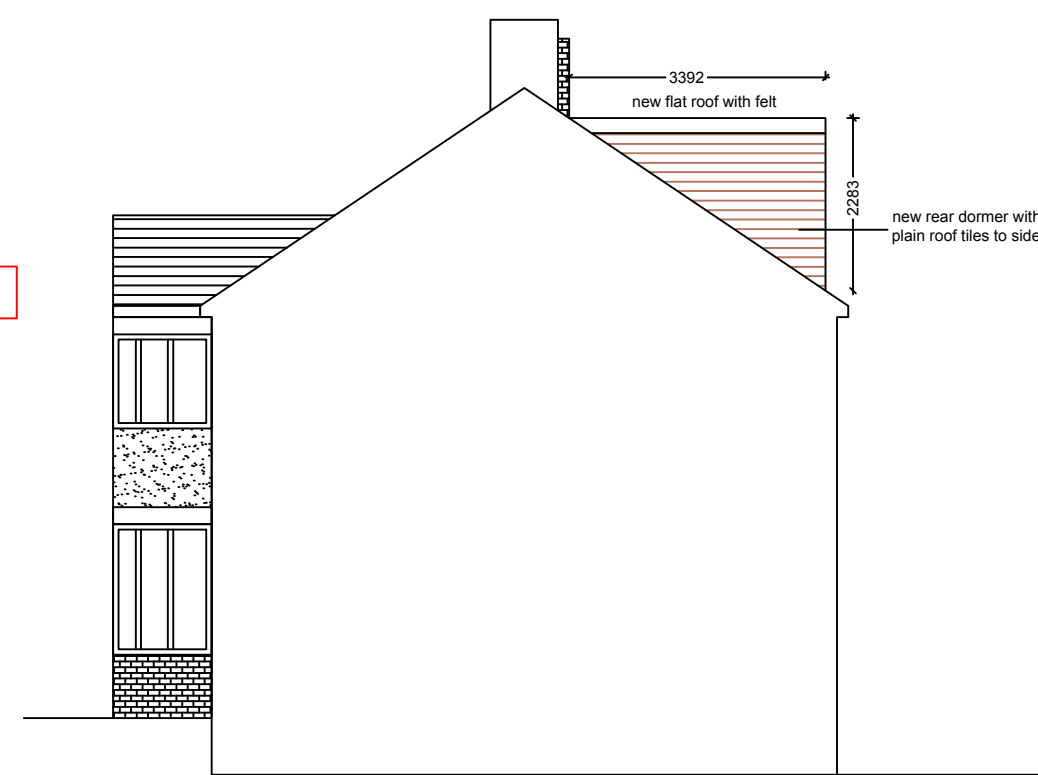

General Notes

	Drg. No.GRA/0402/A	
	Planning Rev A	08/04/22
No.	Revision/Issue	Date

Firm Name and Address
Middlesex & Herts
7 Elgin Drive
Northwood
Middlesex
HA6 2YR
01923 826280

Project Name and Address
Ms Booth
33 Torcross Road
Ruislip
Middlesex
HA4 0TA

Project	loft conversion	Sheet
Date	11-02-21	04A
Scale	1:100	