
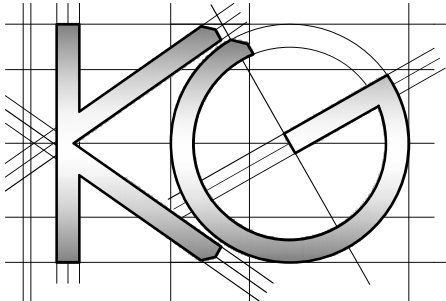


All work to comply with
current building regulations
and codes of practice

Do not scale from drawings
all dimensions to be checked
on site before the start of
any work

All Proposed External Materials to Match
Existing External Materials

Any Proposed Windows to Flank wall to be
Obscure Glazed and Non-Opening below
1.7m from FFL

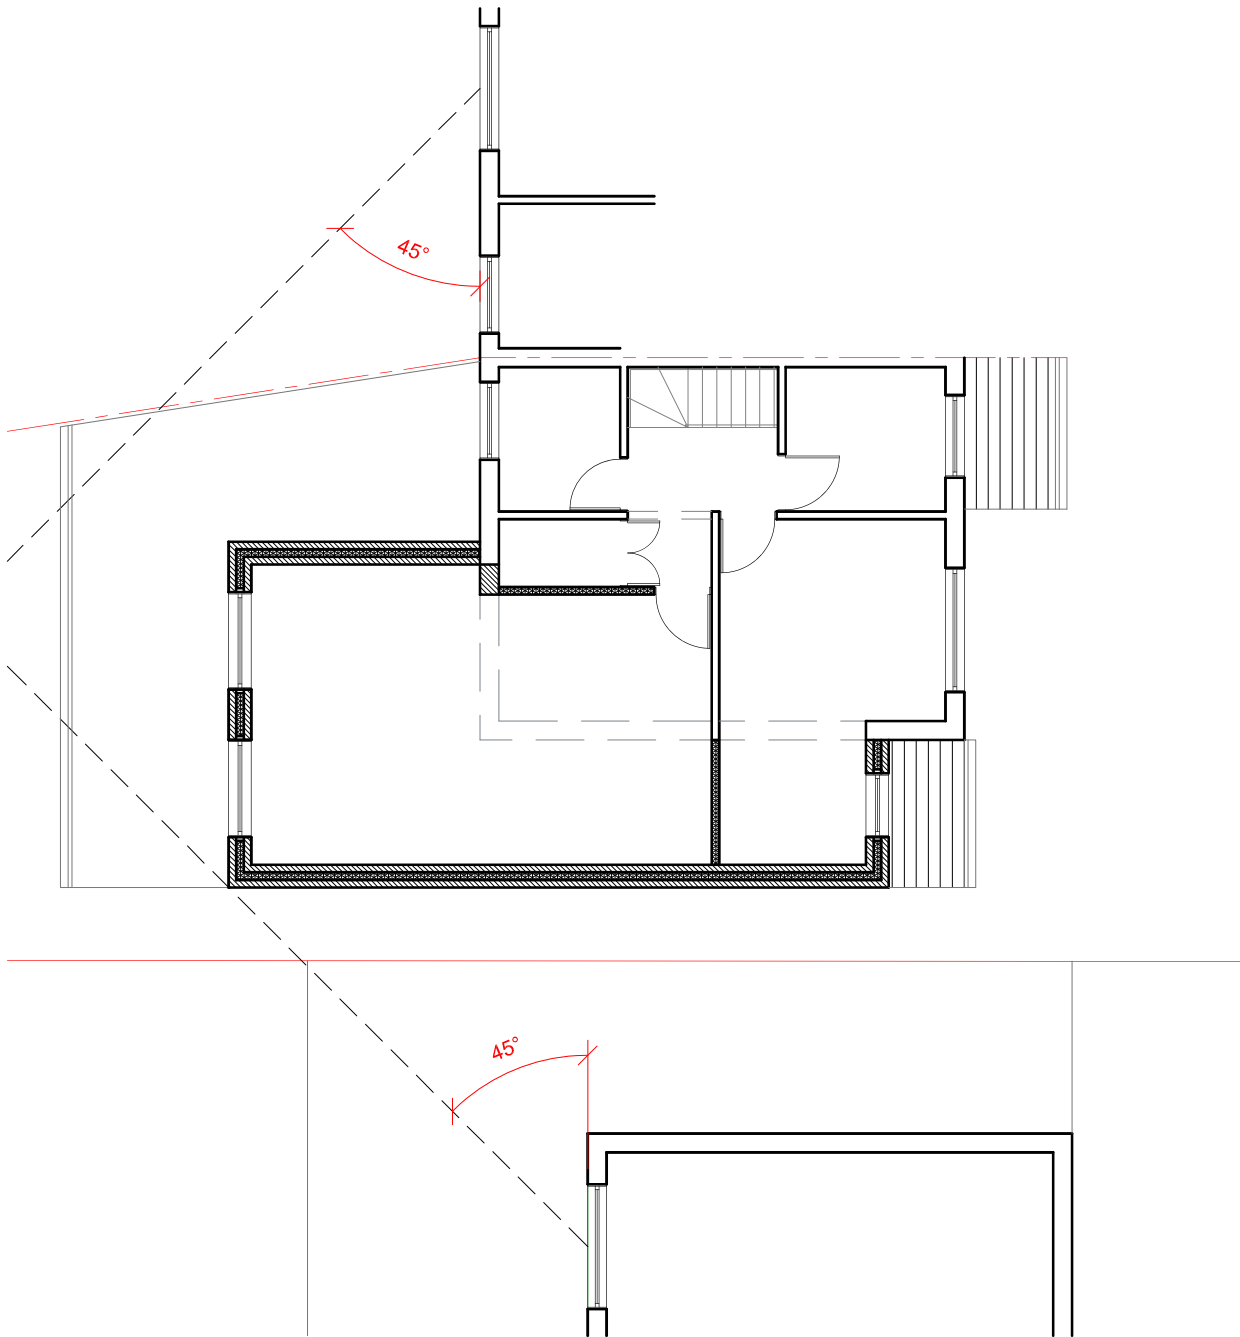

<u>Site Address:</u> 99 Laburnum Road Hayes Middlesex UB3 4JZ	<u>Drawing Content:</u> Proposed First Floor Plan	<u>Drawings No:</u> 99laburnumroad/2021/06A		<u>Date Drawn:</u> 25th September 2021		Planning Issue	
		3		5		7	
		<u>Drawings Scale:</u> 1:100		<u>Drawn By:</u> KG		<u>Revision:</u>	
1	2	4		6			8