




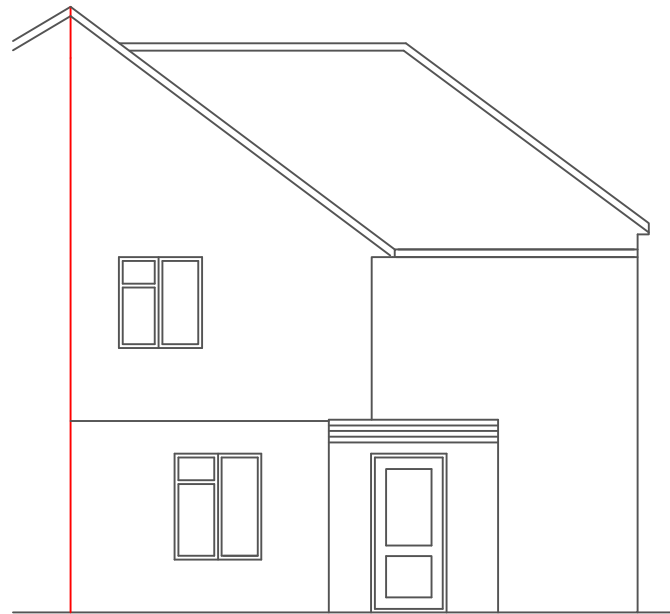

EXISTING FRONT.

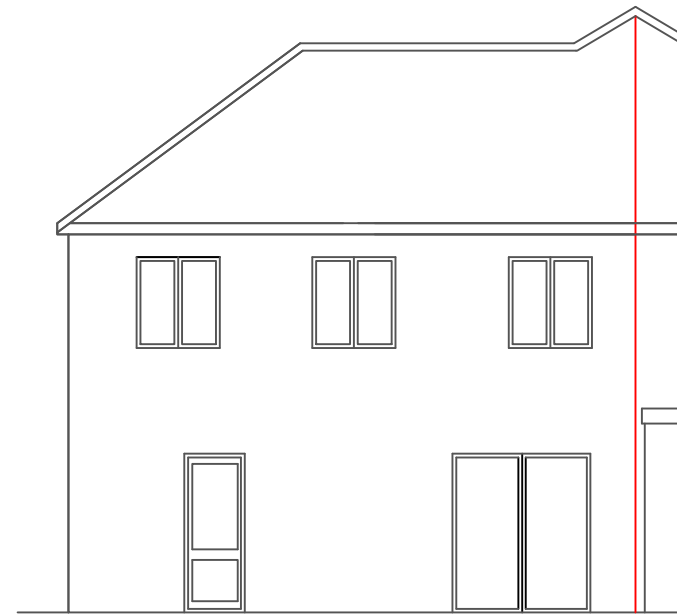


EXISTING REAR

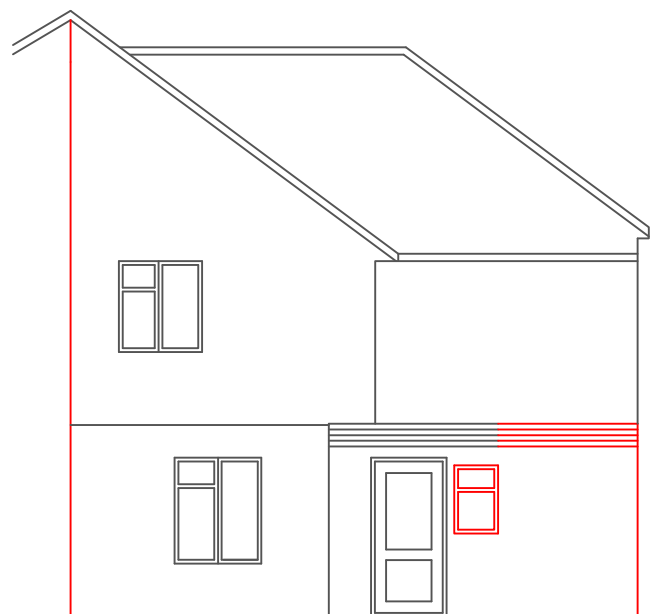

PROPOSED FRONT.



PROPOSED REAR

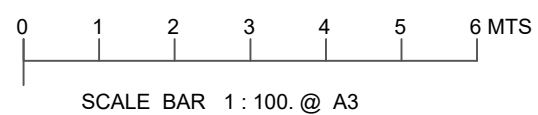

NOTES.

SINGLE STOREY REAR AND PART
DOUBLE STOREY REAR EXTENSION

34 MINET DRIVE. HAYES
MIDDLESEX. UB3 3JN

SCALE 1:100.

EA/AS/34/JAN/3