




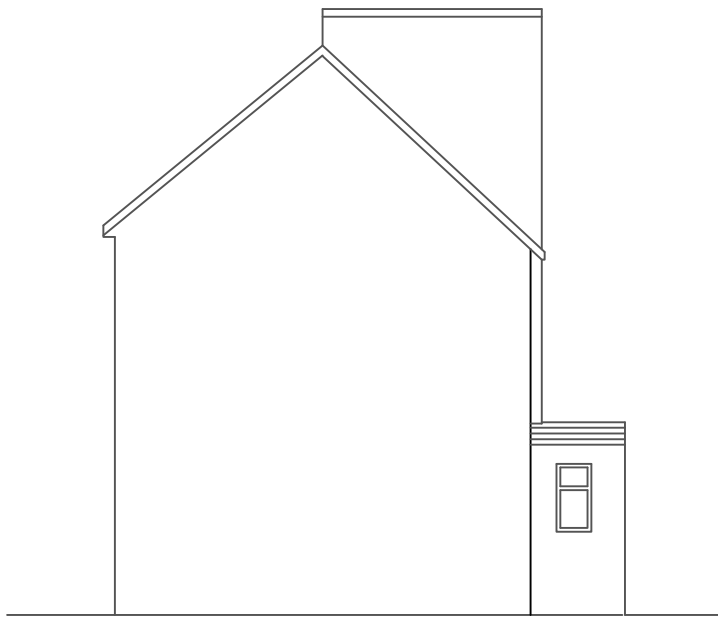


EXISTING SIDE

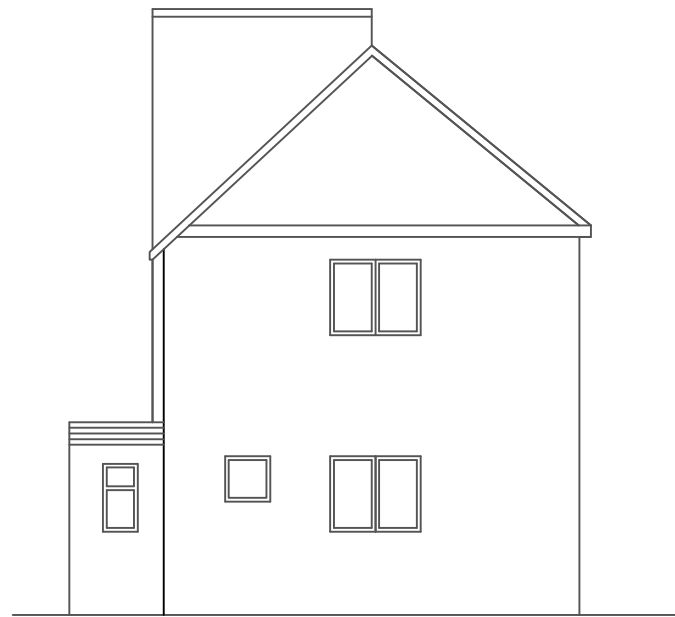


EXISTING SIDE

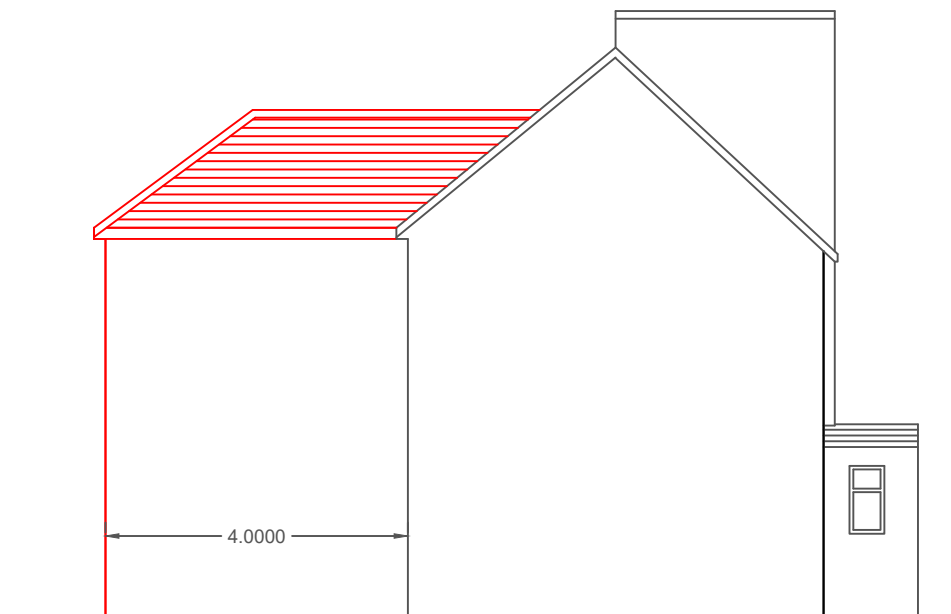

PROPOSED SIDE

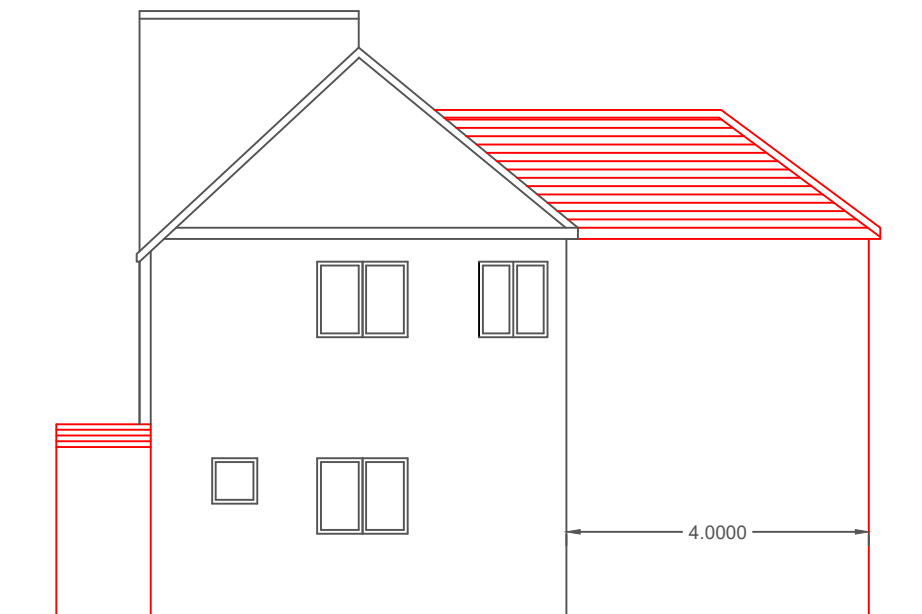

PROPOSED SIDE

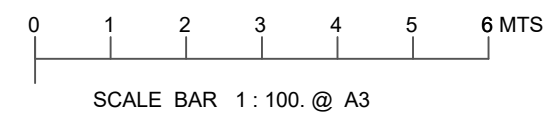

NOTES.

SINGLE STOREY REAR AND PART
DOUBLE STOREY REAR EXTENSION

34 MINET DRIVE. HAYES
MIDDLESEX. UB3 3JN

SCALE 1: 100.

EA/AS/34/JAN/4