



← FRONT DRIVE →

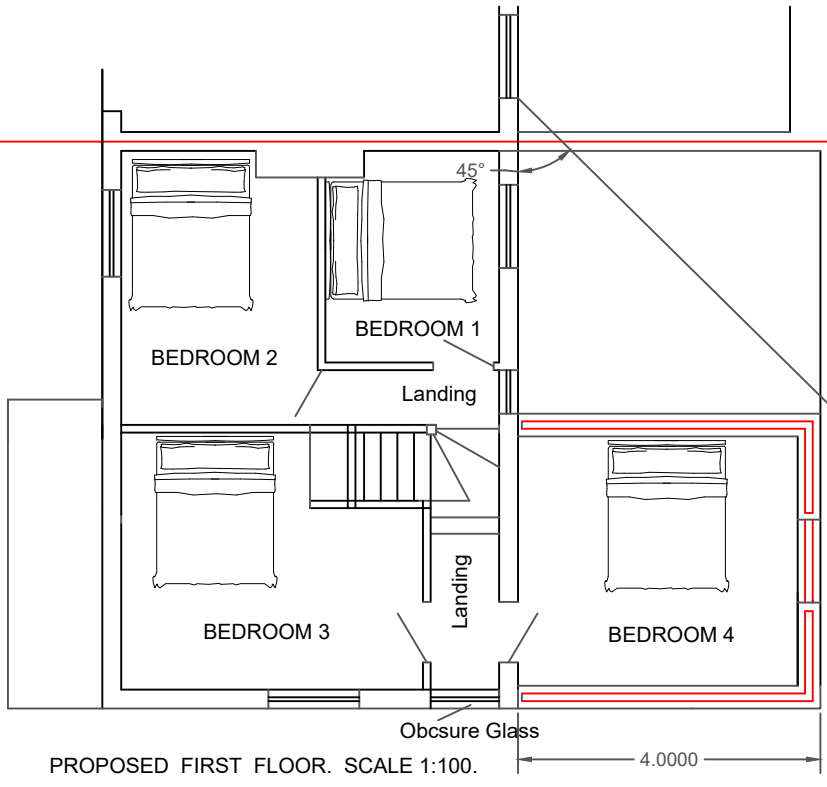


← REAR GARDEN →

← FRONT DRIVE →

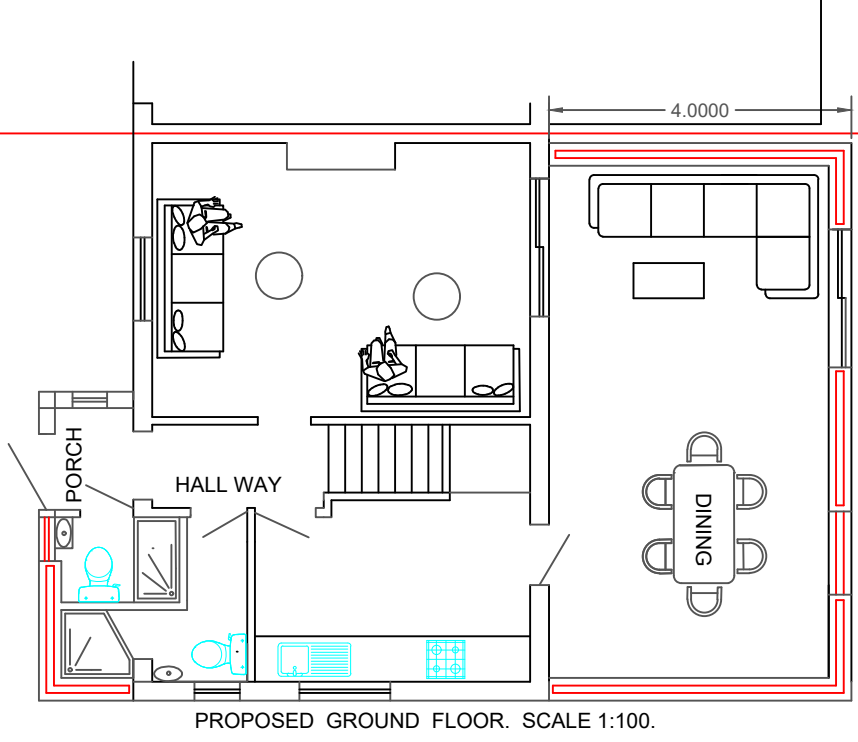

← REAR GARDEN →

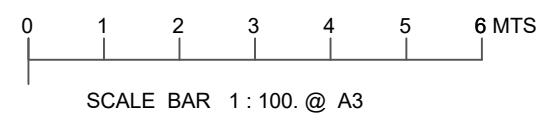

NOTES.

|                                                             |
|-------------------------------------------------------------|
| SINGLE STOREY REAR AND PART<br>DOUBLE STOREY REAR EXTENSION |
| 34 MINET DRIVE. HAYES<br>MIDDLESEX. UB3 3JN                 |
| SCALE 1: 100.                                               |
| EA/AS/34/JAN/2                                              |
|                                                             |