



← FRONT DRIVE →

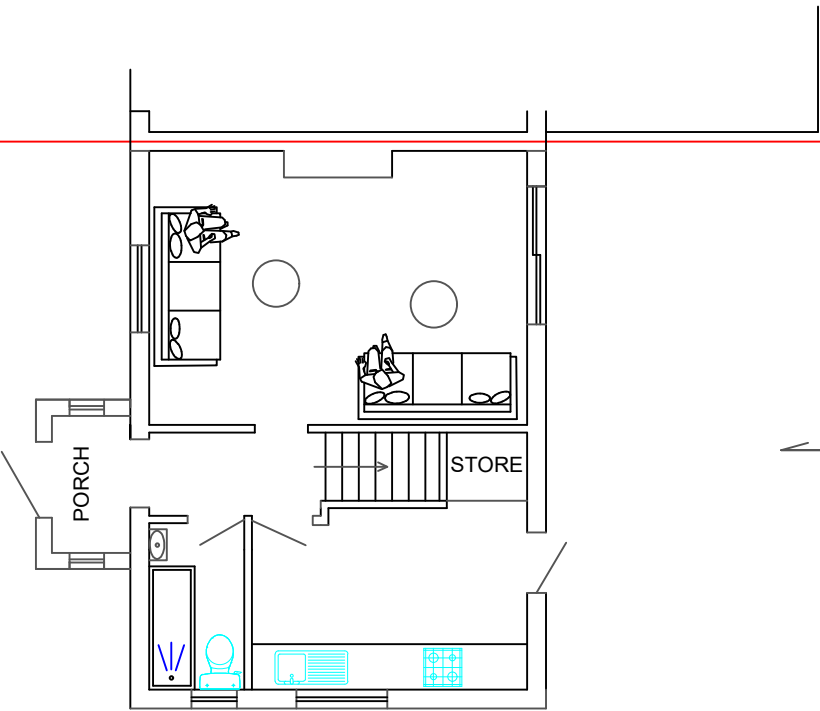

← REAR GARDEN →


EXISTING GROUND FLOOR. SCALE 1:100.

← FRONT DRIVE →

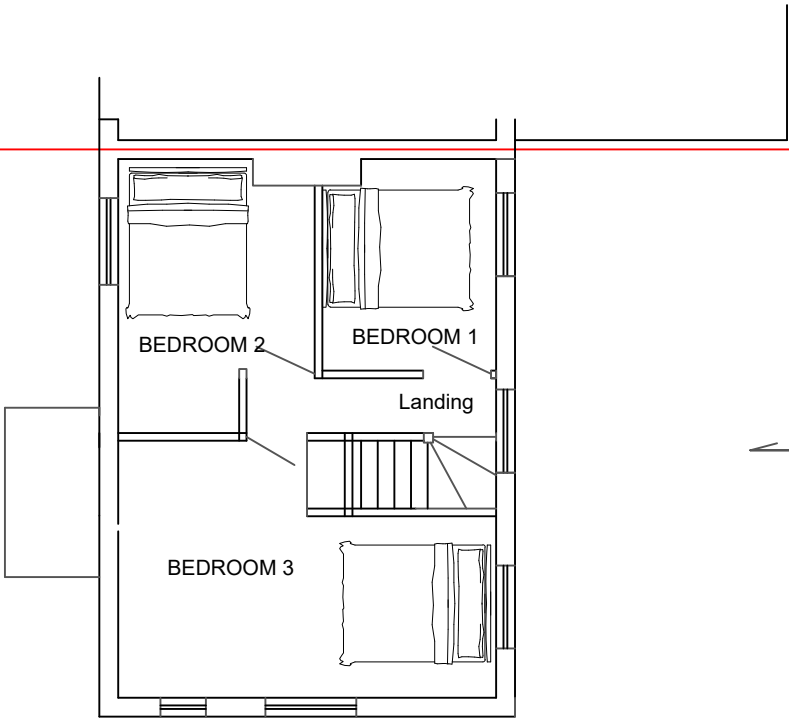

← REAR GARDEN →

EXISTING FIRST FLOOR. SCALE 1:100.

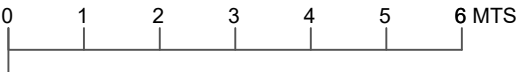

SCALE BAR 1: 100. @ A3

NOTES.

SINGLE STOREY REAR AND PART
DOUBLE STOREY REAR EXTENSION

34 MINET DRIVE. HAYES
MIDDLESEX. UB3 3JN

SCALE 1: 100.

EA/AS/34/JAN/1