



GROUND FLOOR PLAN

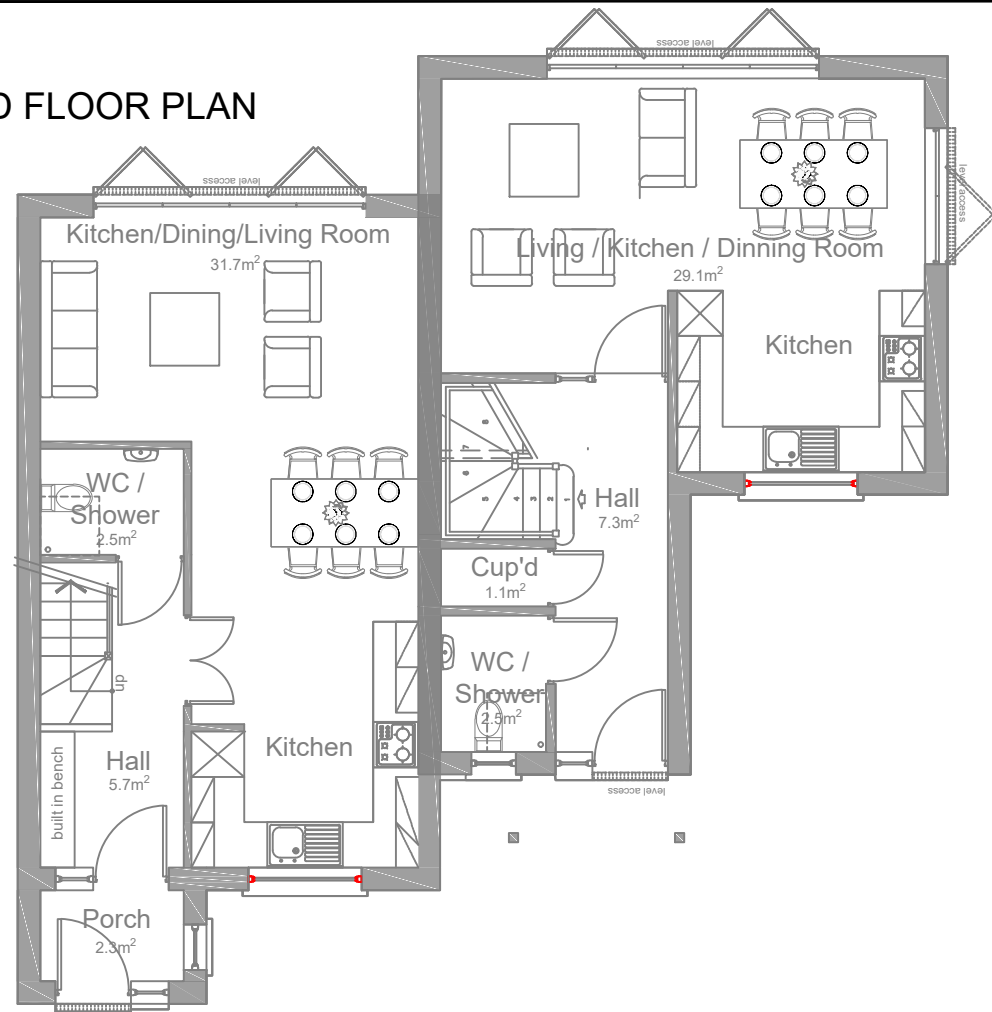

PLOT 5

PLOT 6


FIRST FLOOR PLAN

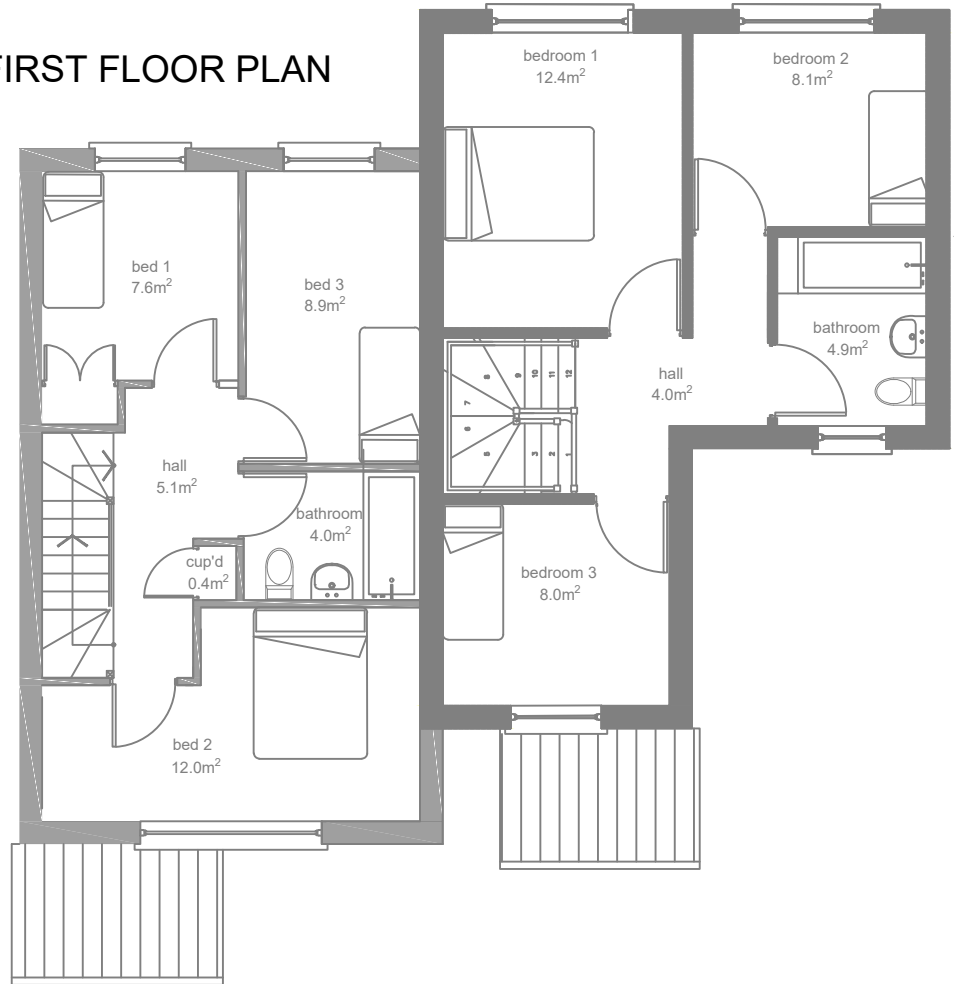

PLOT 5


PLOT 6

ROOF PLAN

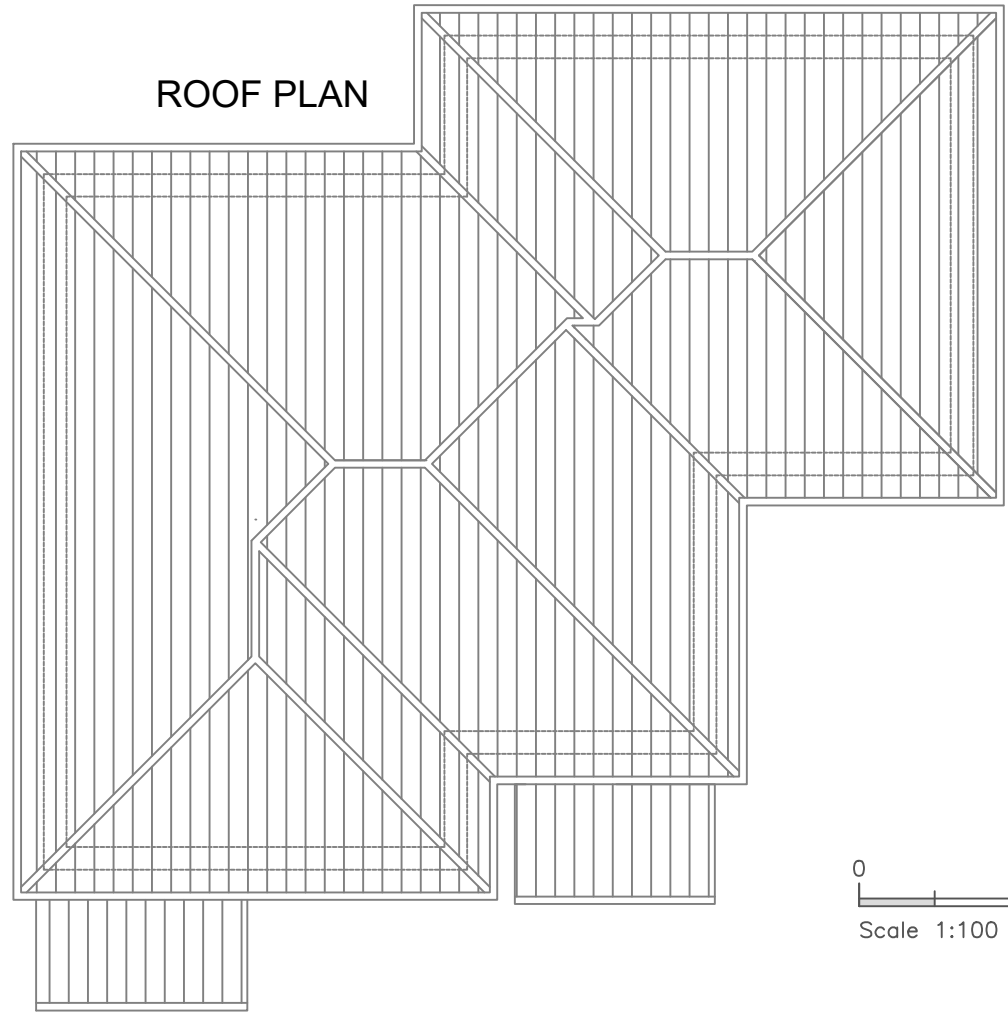

PLOT 5

PLOT 6

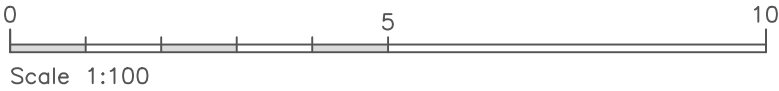

TOTAL AREAS:

PLOT 5

4P- 3 BED

GEA @ 104.8m²

GIA @ 88.8m²

PLOT 6

4P-3BED

GEA @ 107.8m²

GIA @ 88.7m²

**2 CAR PARKING
SPACES TO EACH
HOUSE &
1 ADAPTABLE
PARKING SPACE TO
EACH**

**4 X ACTIVE EV
CHARGERS AND
4 X PASSIVE EV
CHARGERS TO
PARKING BAYS P5
TO P12**

Rev	Revision notes	Initials	Date
 RESIDENTS SERVICES CAPITAL PROGRAMME & WORKS SERVICE 2E/10, CIVIC CENTRE, UXBRIDGE, UB8 1UW Tel: 01895 250 111 Fax: 01895 277 224			
PROJECT FORMER GARAGES SITE SULLIVAN CRESCENT HAREFIELD, UB9 6NL			
DESCRIPTION PROPOSED PLANS OF PLOT 5 AND 6			
SCALE 1100 @ A3	DRAWN BY MY	CHECKED BY SV	DATE NOV 2021
DRAWING No. 2021/D/320/P/06			REV.