



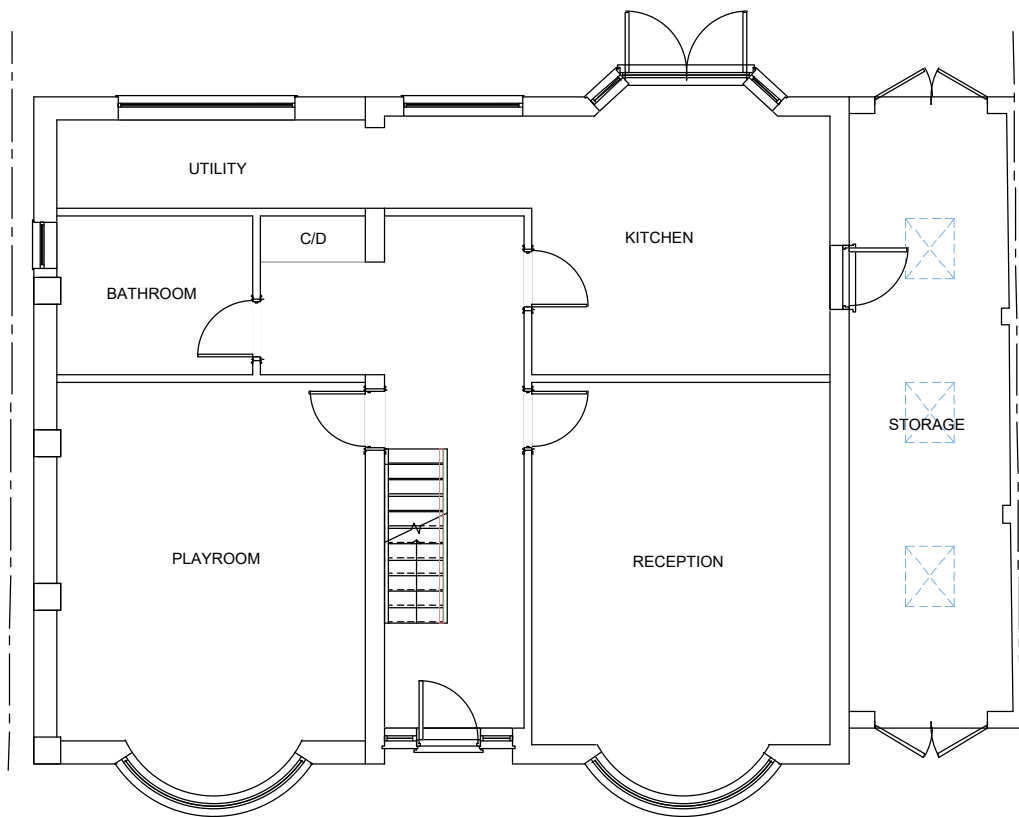

GROUND FLOOR PLAN




FRONT ELEVATION

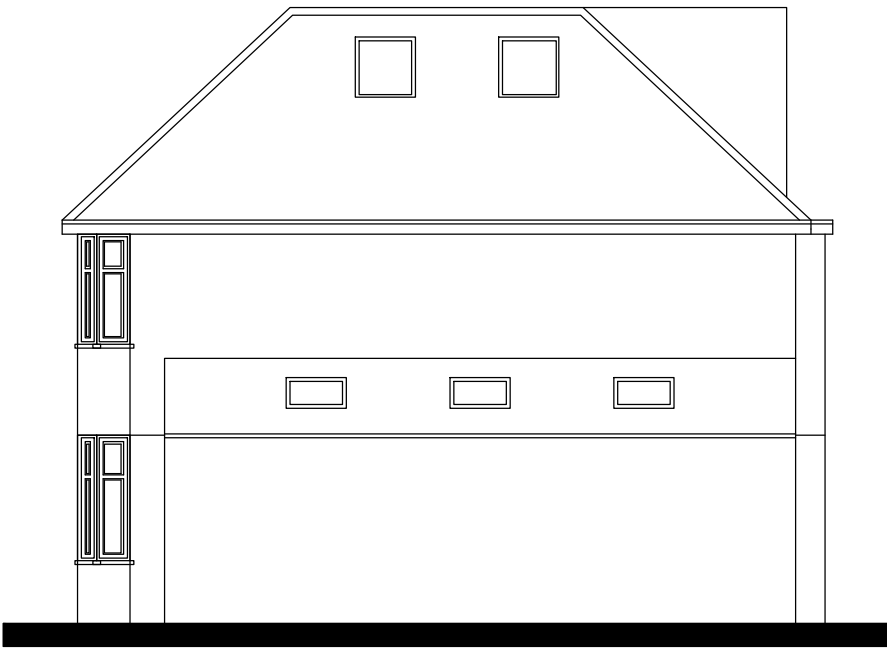

SIDE ELEVATION




REAR ELEVATION

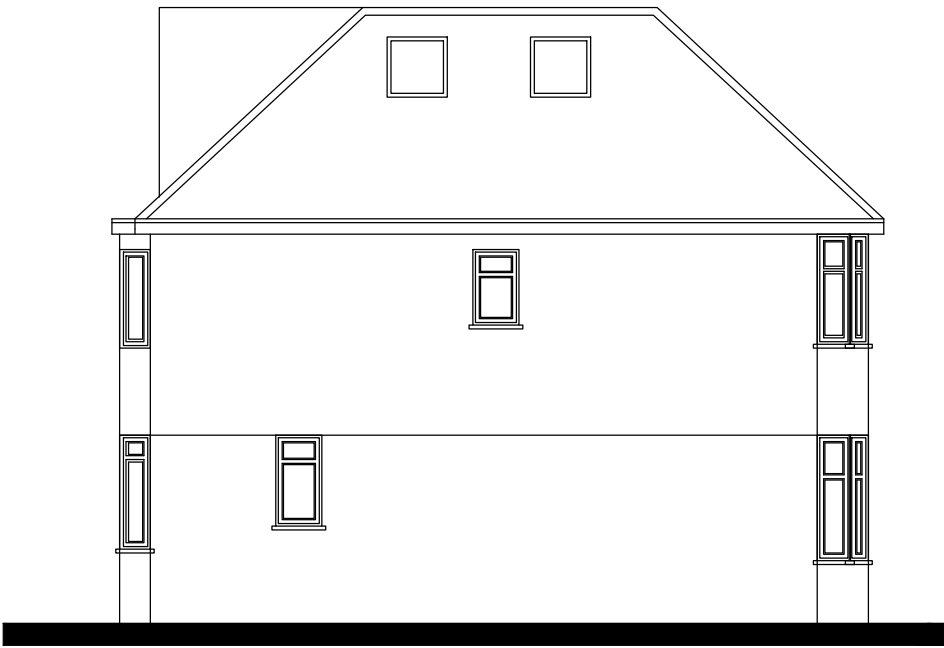

SIDE ELEVATION

Do not scale from drawing (apart from the planning department). All dimensions/levels must be checked on site by a contractor/third party prior to commencement. Any discrepancies must be reported to us in writing before proceeding. All works are copyright protected and must not be copied or

transmitted without our prior written permission. Copyright infringements shall be legally enforced and pursued. Works should not commence before a Planning/Building Control approval is received. Client bears full responsibility for any resulting alterations due to commencement of works prior to an approval.

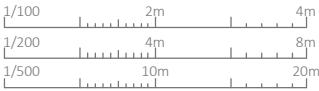


Date	Rev.	Details
-		



Architecture + Interiors
Planning + Engineering

PROJECT.	Single storey rear extension		
ADDRESS.	4 Belmont Close Uxbridge UB8 1RF		
DRAWING.	Existing GA/Elevations		DATE. 03/2021
REV.	SCALE.1/100	PAGE. 01	PAPER. A3
			Unit 1 Cowley Mill Trading Estate Longbridge Way, Uxbridge UB8 2YG
T	+44 (0) 7973 663 706		
E	info@blueprintvista.co.uk		
W	www.blueprintvista.co.uk		

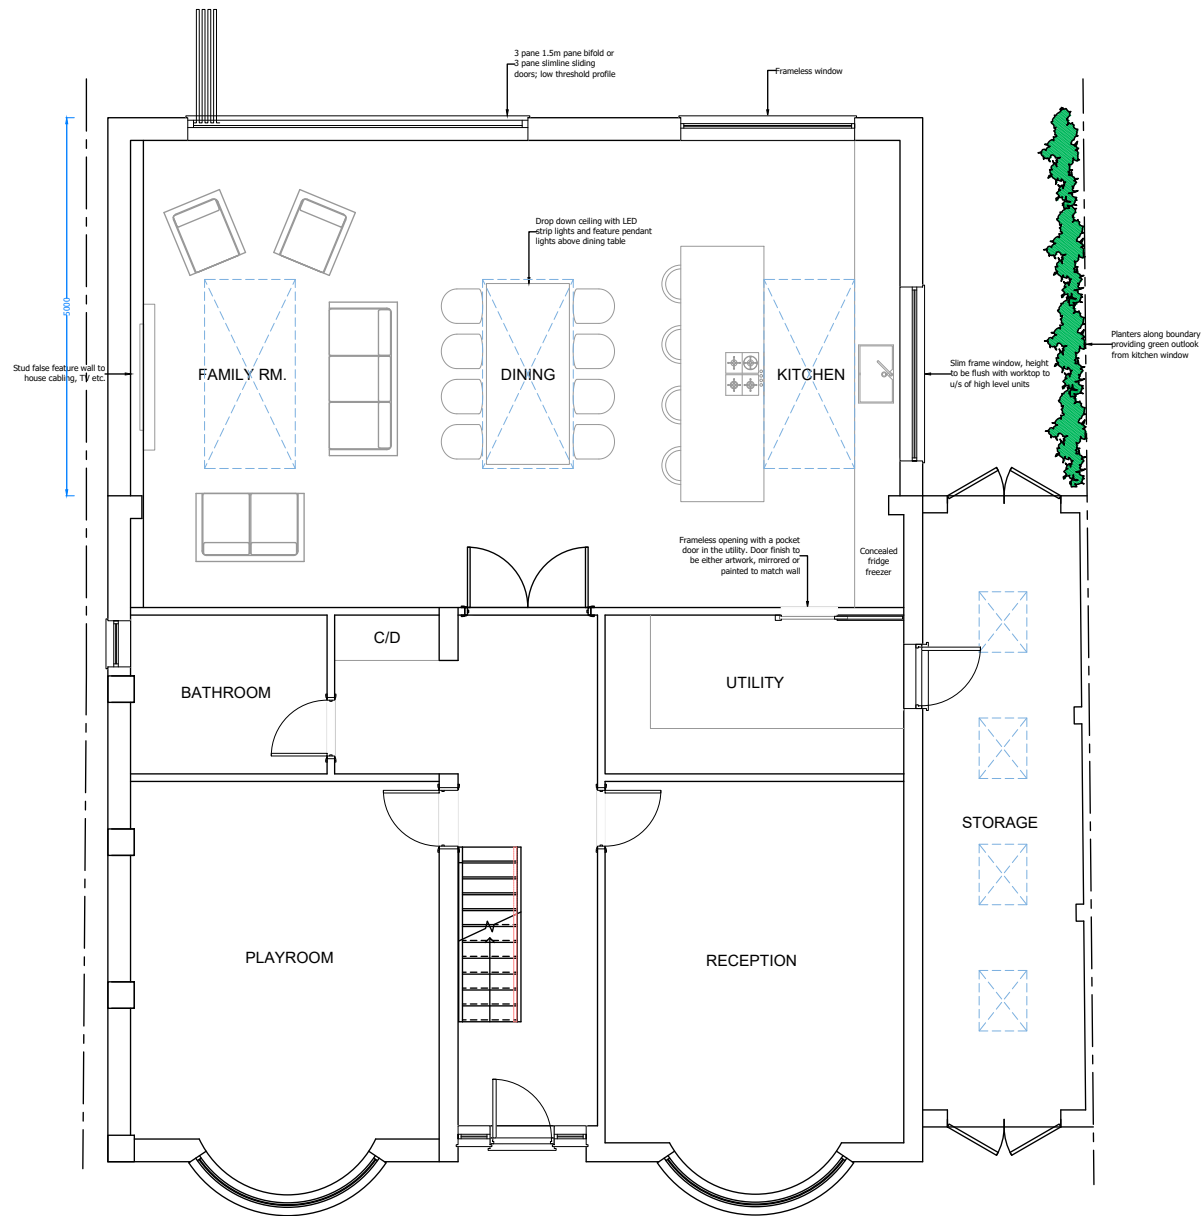

GROUND FLOOR PLAN



FIRST FLOOR PLAN
(SHOWING EXT ROOF PLAN)

Do not scale from drawing (apart from the planning department). All dimensions/levels must be checked on site by a contractor/third party prior to commencement. Any discrepancies must be reported to us in writing before proceeding. All works are copyright protected and must not be copied or

transmitted without our prior written permission. Copyright infringements shall be legally enforced and pursued. Works should not commence before a Planning/Building Control approval is received. Client bears full responsibility for any resulting alterations due to commencement of works prior to an approval.



Date	Rev.	Details
-		

PROJECT.

ADDRESS.

DRAWING.

REV.

Single storey rear extension

4 Belmont Close Uxbridge UB8 1RF

Proposed GA

SCALE.1/100

DATE.

PAPER.

03/2021

A3

Unit 1 Cowley Mill Trading Estate
Longbridge Way, Uxbridge
UB8 2YG


T +44 (0) 7973 663 706
E info@blueprintvista.co.uk
W www.blueprintvista.co.uk

BLUEPRINT
VISTA +
ARCHITECTURE

Architecture + Interiors
Planning + Engineering




FRONT ELEVATION

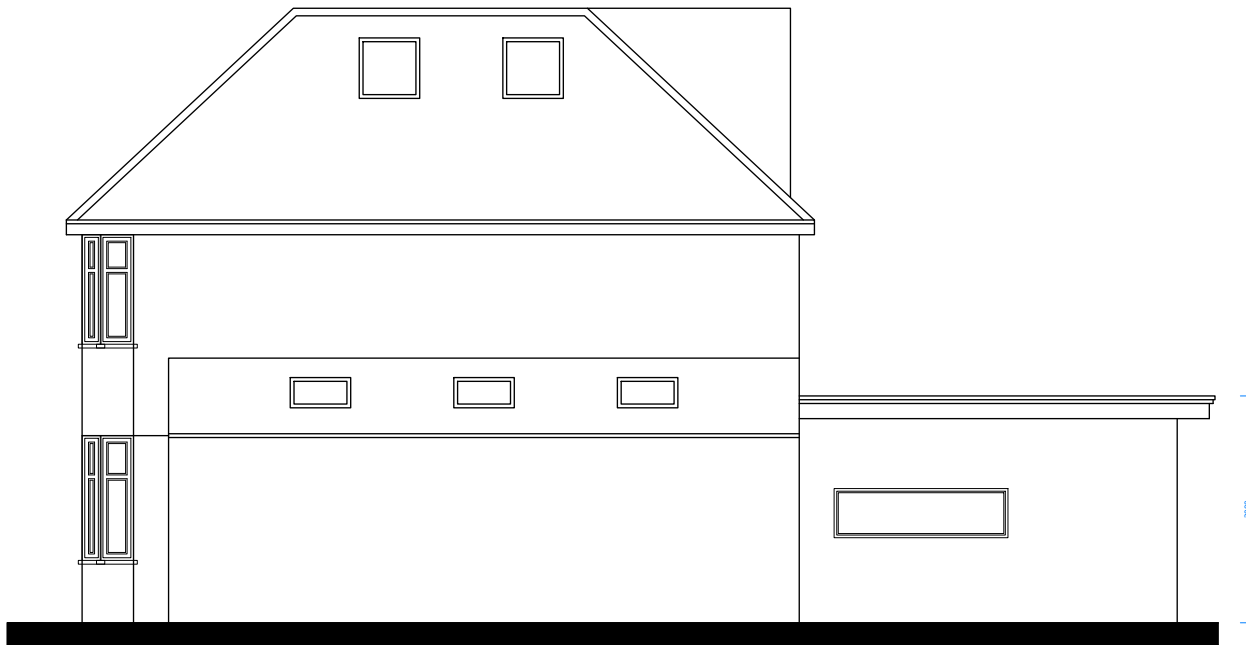

SIDE ELEVATION



REAR ELEVATION

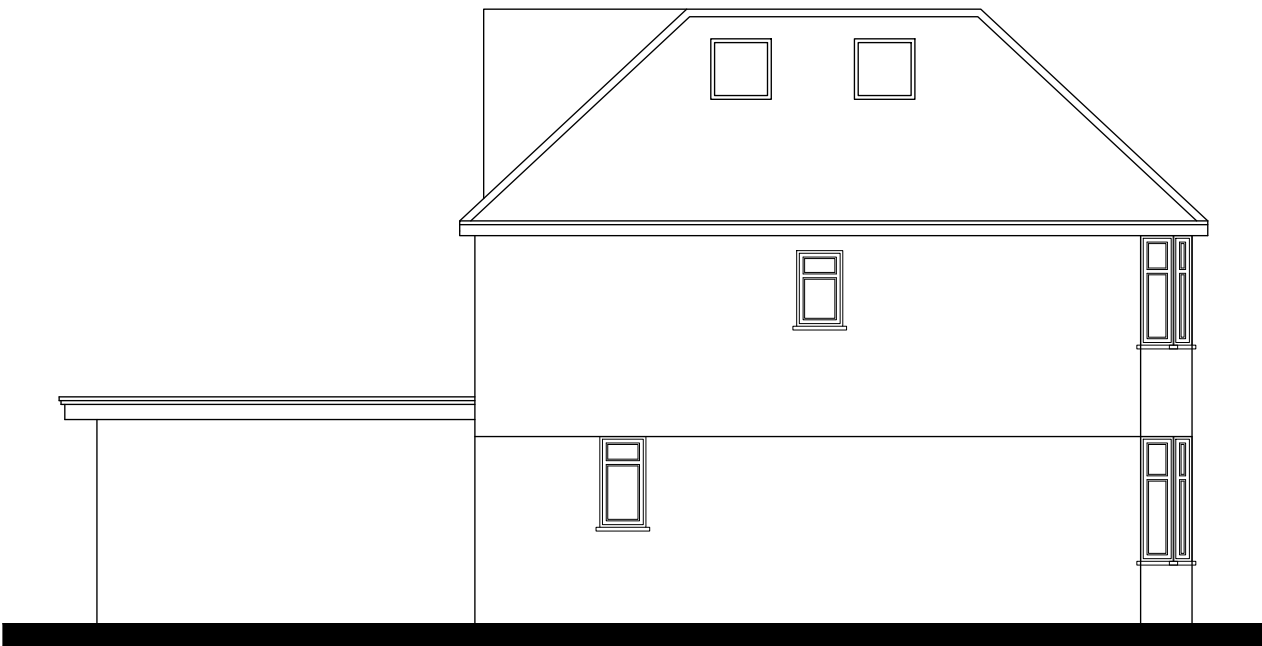

SIDE ELEVATION

Do not scale from drawing (apart from the planning department). All dimensions/levels must be checked on site by a contractor/third party prior to commencement. Any discrepancies must be reported to us in writing before proceeding. All works are copyright protected and must not be copied or

transmitted without our prior written permission. Copyright infringements shall be legally enforced and pursued. Works should not commence before a Planning/Building Control approval is received. Client bears full responsibility for any resulting alterations due to commencement of works prior to an approval.




Date	Rev.	Details
-		


PROJECT.	Single storey rear extension		
ADDRESS.	4 Belmont Close Uxbridge UB8 1RF		
DRAWING.	Proposed Elevations		DATE. 03/2021
REV.	SCALE.1/100	PAGE. 03	PAPER. A3
BLUEPRINT VISTA + ARCHITECTURE Architecture + Interiors Planning + Engineering			Unit 1 Cowley Mill Trading Estate Longbridge Way, Uxbridge UB8 2YG T +44 (0) 7973 663 706 E info@blueprintvista.co.uk W www.blueprintvista.co.uk



Proposed Site Plan
1:500

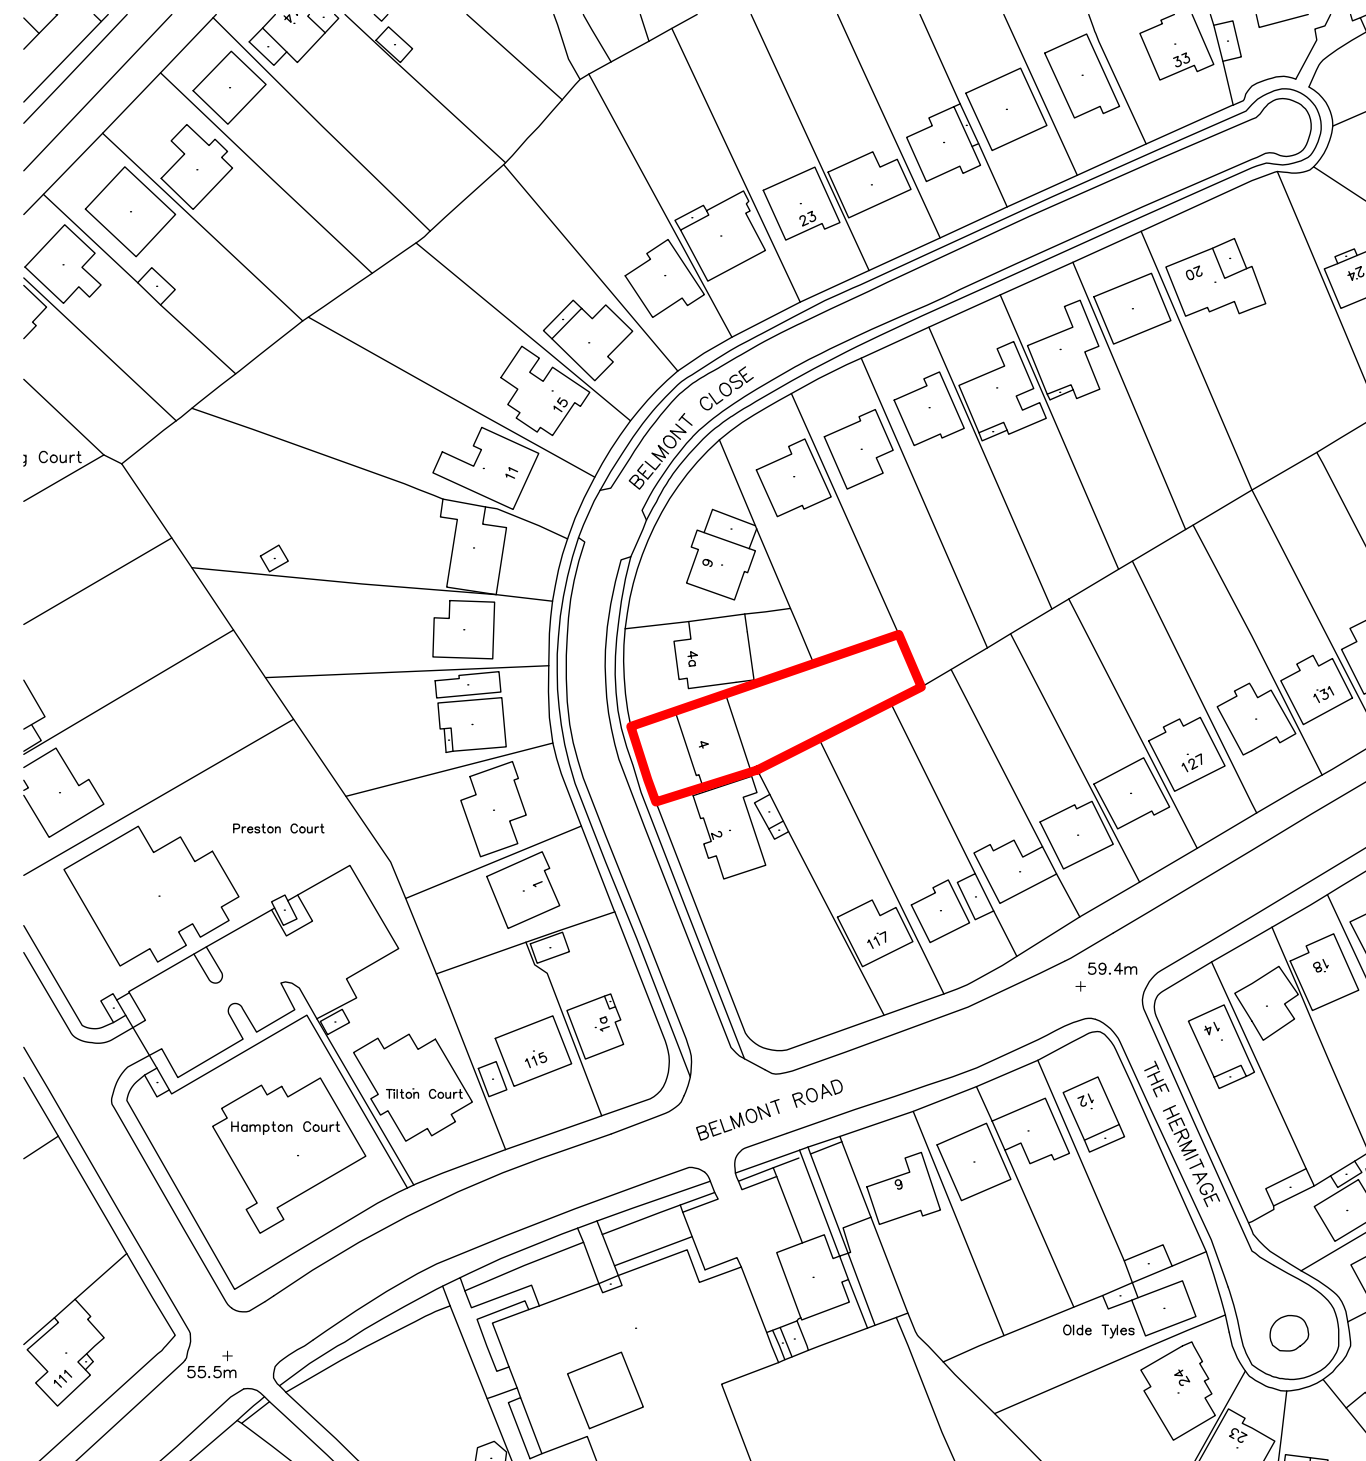


Location Plan
1:1250

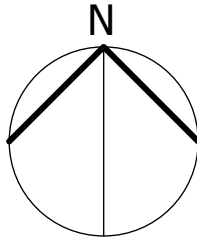

Do not scale from drawing (apart from the planning department). All dimensions/levels must be checked on site by a contractor/third party prior to commencement. Any discrepancies must be reported to us in writing before proceeding. All works are copyright protected and must not be copied or

transmitted without our prior written permission. Copyright infringements shall be legally enforced and pursued. Works should not commence before a Planning/Building Control approval is received. Client bears full responsibility for any resulting alterations due to commencement of works prior to an approval.

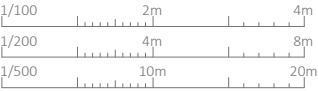

Date	Rev.	Details
-		

PROJECT.	Single storey rear extension		
ADDRESS.	4 Belmont Close Uxbridge UB8 1RF		
DRAWING.	Location Plan/Proposed Site Plan		DATE. 03/2021
REV.	SCALE.1/500/1250	PAGE. 04	PAPER. A3

BLUEPRINT
VISTA +
ARCHITECTURE

Architecture + Interiors
Planning + Engineering

Unit 1 Cowley Mill Trading Estate
Longbridge Way, Uxbridge
UB8 2YG

T +44 (0) 7973 663 706
E info@blueprintvista.co.uk
W www.blueprintvista.co.uk