

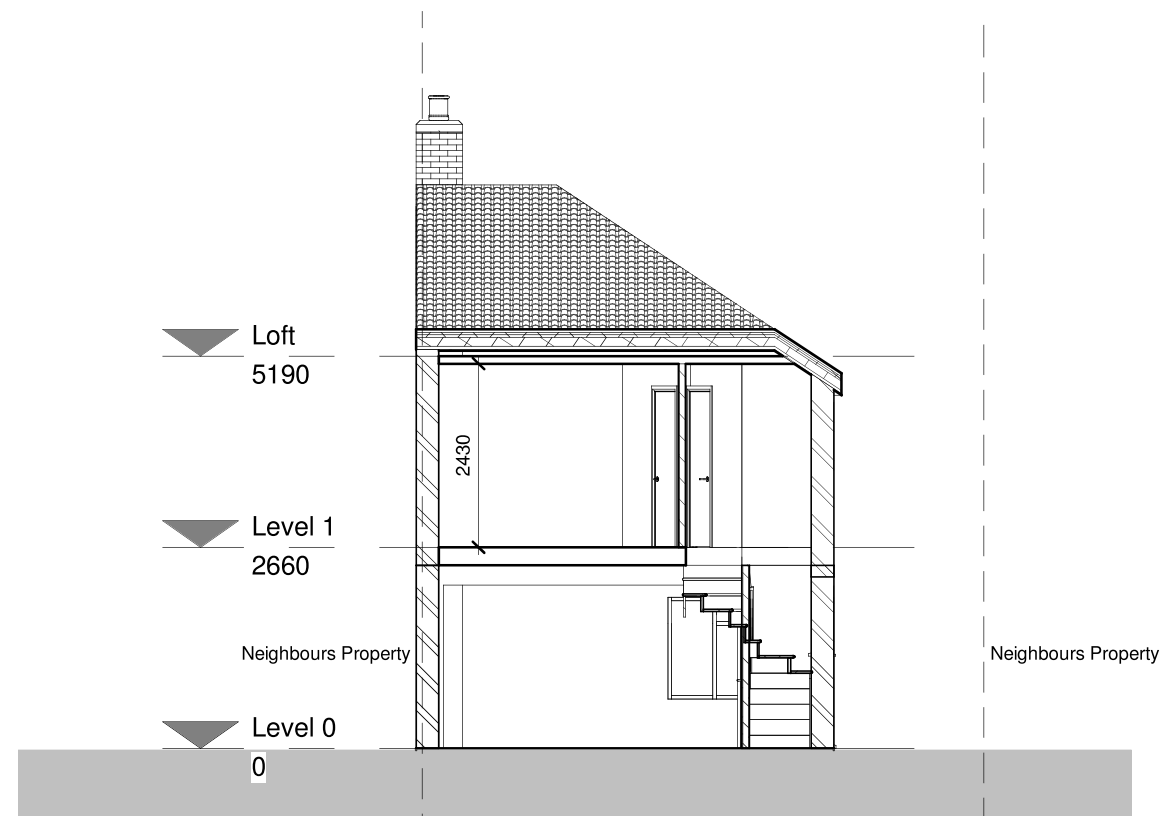


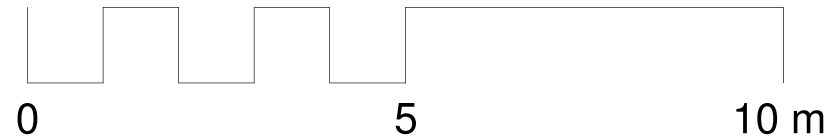

1 Existing - Section 1
1 : 100

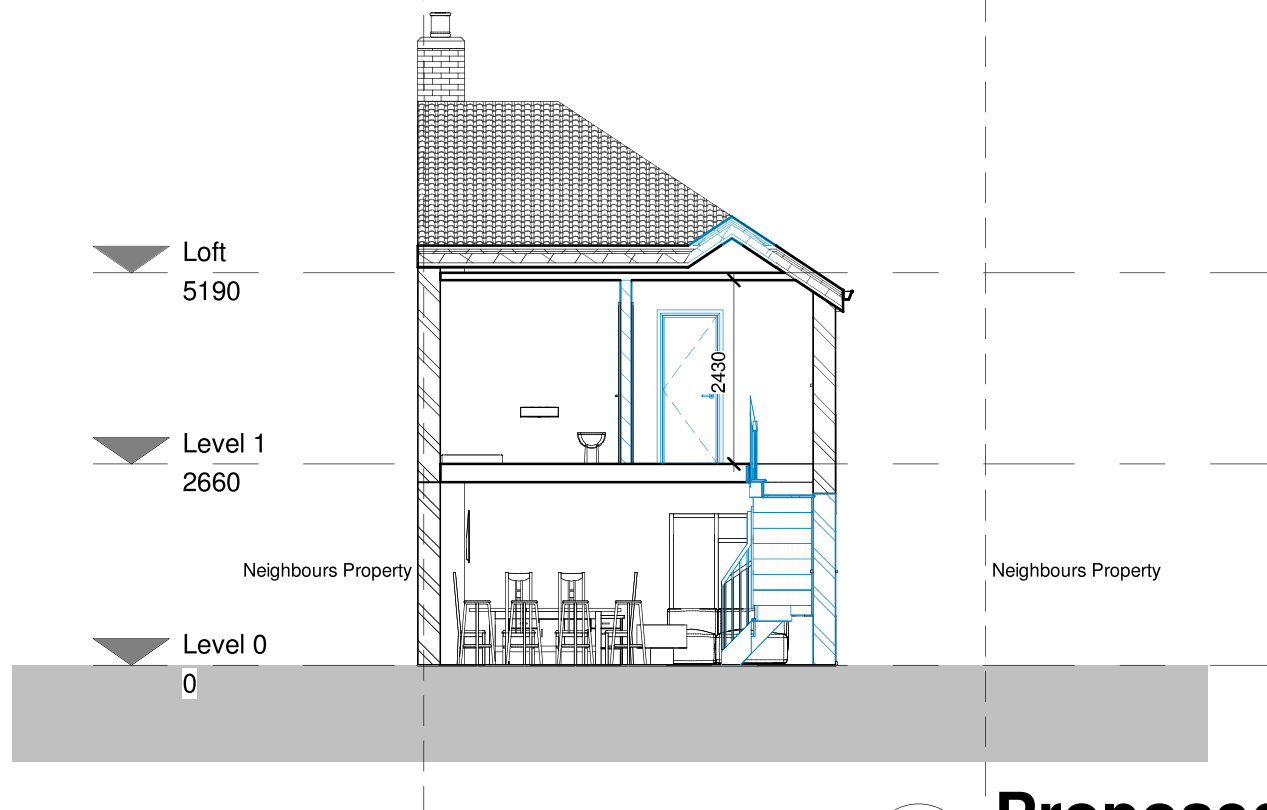

3 Proposed - Section 1
1 : 100