

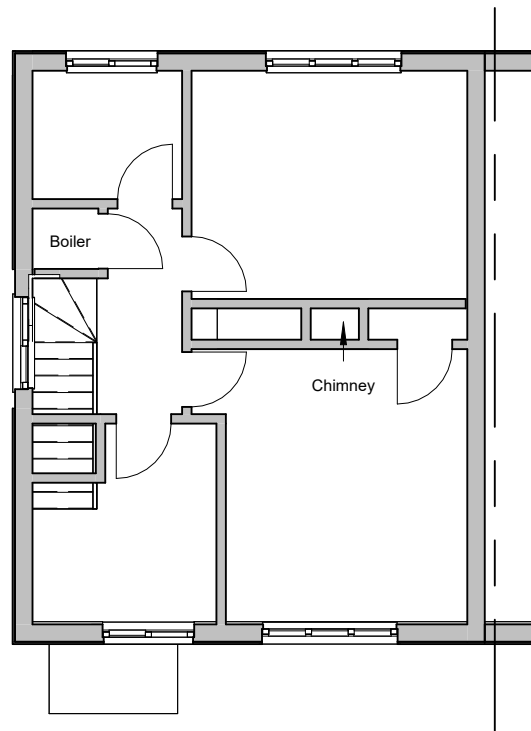
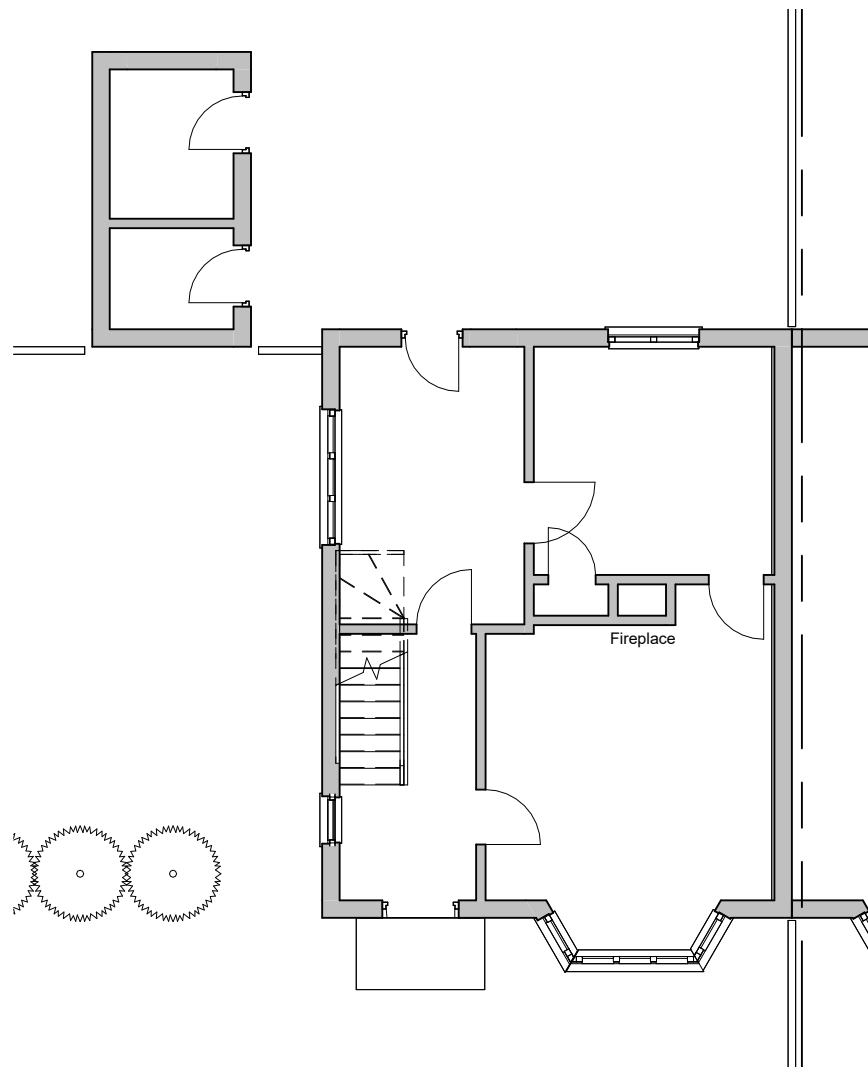



6 Garage Front
1 : 100

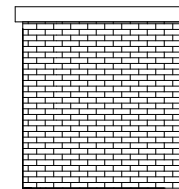

8 Garage Rear
1 : 100

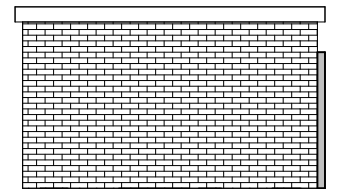


7 Garage Left
1 : 100

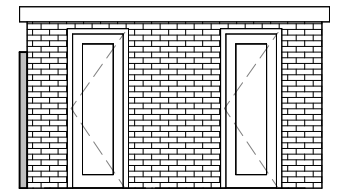

9 Garage Right
1 : 100

General Notes
The contractor must check all dimensions on site before commencing work and discrepancies must be immediately brought to the attention of Origin Custom Homes
All work must conform to current building regulations, BS Standards and NHBC standards
These drawings are to be read in conjunction with all relevant designer, engineer or specialist drawings and specifications.
All dimensions are in millimeters unless stated otherwise
All materials are to be used and installed in strict compliance with the relevant manufacturer's recommendations
The Drawings are not to be reproduced/copied by any party prior to written consent being issued by Origin Custom Homes.
All intellectual property remains ownership of Origin Custom Homes. Any use of drawings without appropriate fees being paid by client/third party will bear interest of contract value by 20% per month.

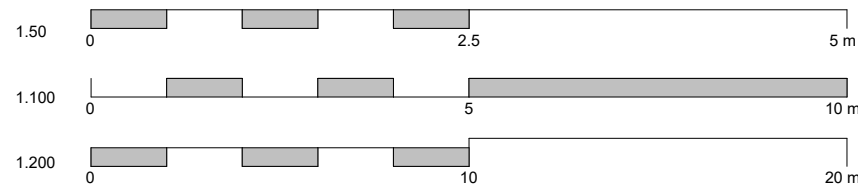

Design | Project Management | Build

www.origincustomhomes.com

Gurdeep


Land Adjacent to 22 Chestnut Close

Existing - Elevations and floorplans


A101

29/09/2021 02:48:27 PM


Document (A3)

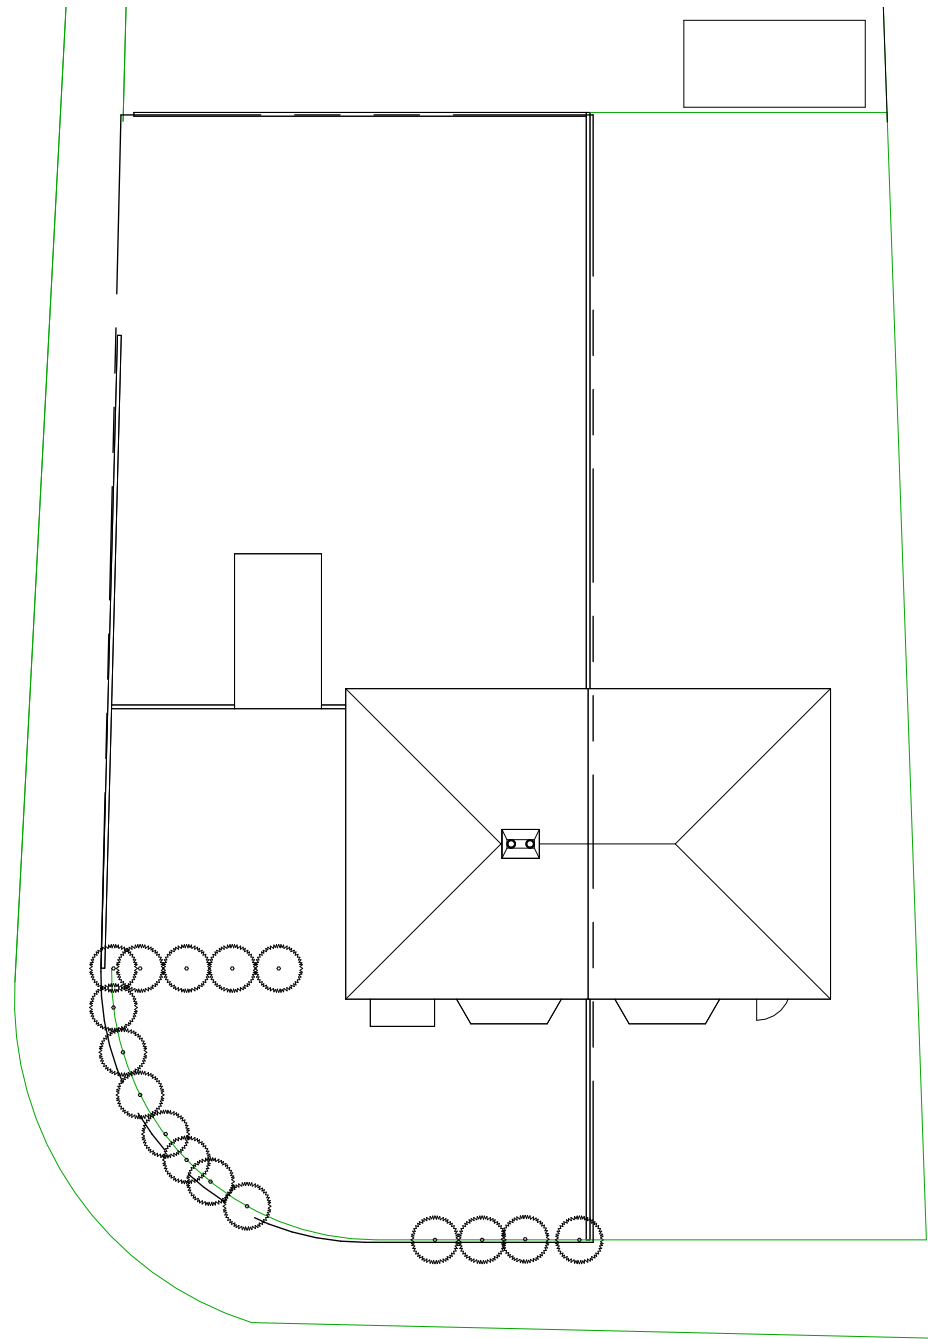


1 Site
1 : 200

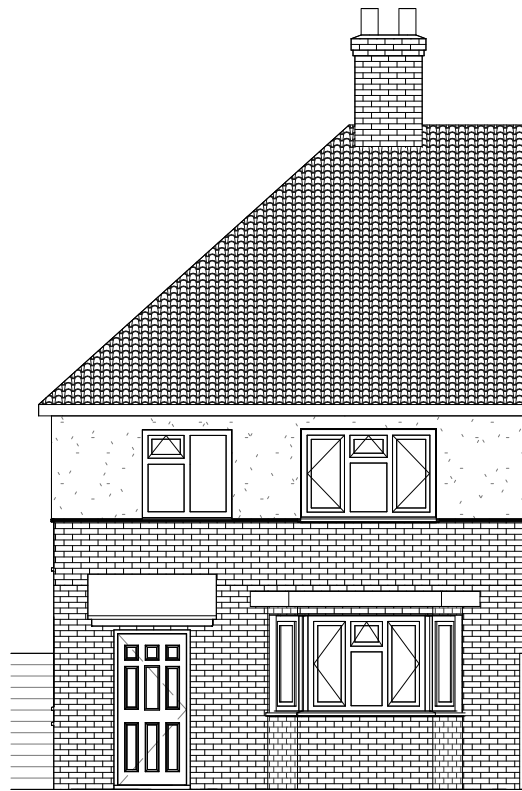

2 Front Elevation
1 : 100

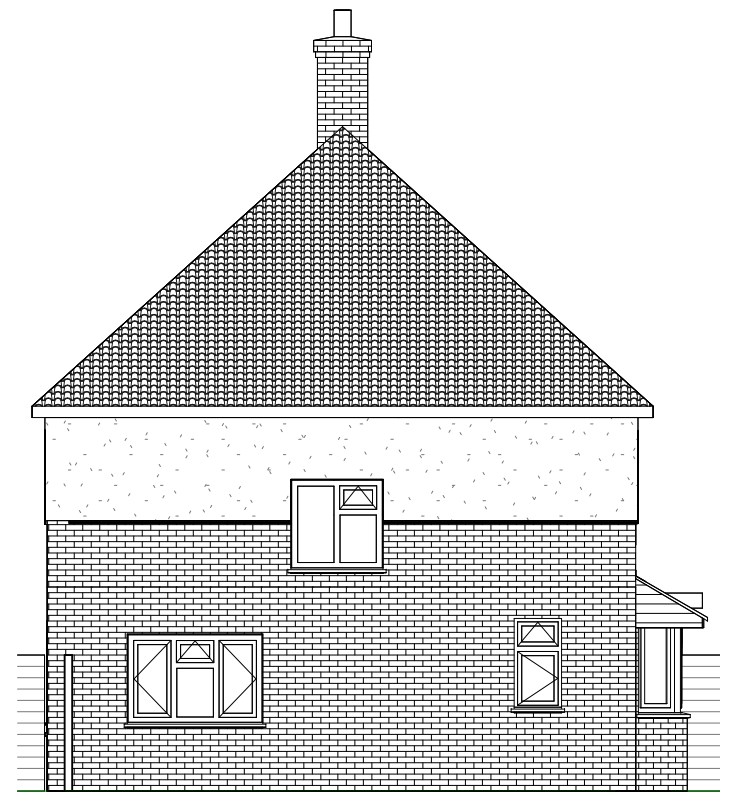


3 Left Elevation
1 : 100

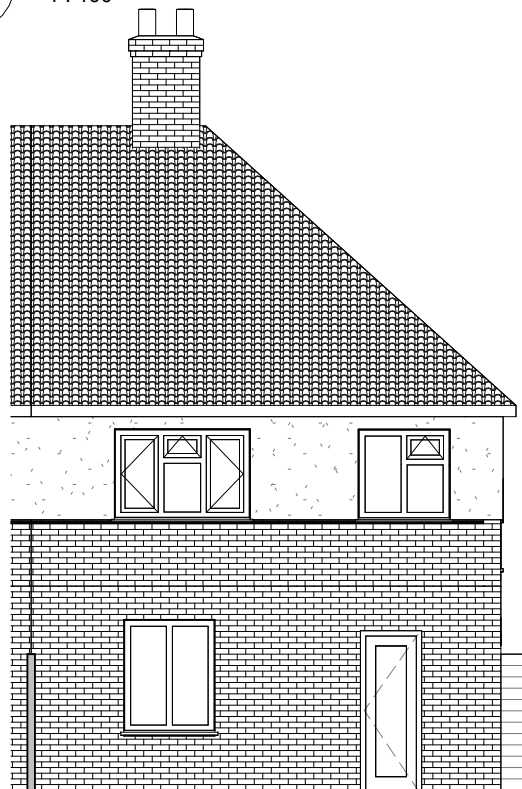

4 Rear Elevation
1 : 100

General Notes
The contractor must check all dimensions on site before commencing work and discrepancies must be immediately brought to the attention of OriginCustom Homes
All work must conform to current building regulations, BS Standards and NHBC standards
These drawings are to be read in conjunction with all relevant designer, engineer or specialist drawings and specifications.
All dimensions are in millimeters unless stated otherwise
All materials are to be used and installed in strict compliance with the relevant manufacturer's recommendations
The Drawings are not to be reproduced/copied by any party prior to written consent being issued by Origin Custom Homes.
All intellectual property remains ownership of Origin Custom Homes. Any use of drawings without appropriate fees being paid by client/third party will bear interest of contract value by 20% per month.

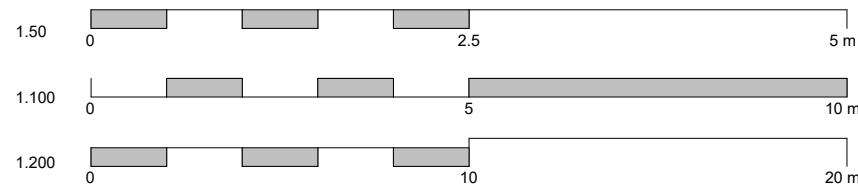

Design | Project Management | Build

www.origincustomhomes.com

Gurdeep


Land Adjacent to 22 Chestnut Close

Existing - Site plan and Elevations


A102

29/09/2021 02:48:28 PM


Document (A3)

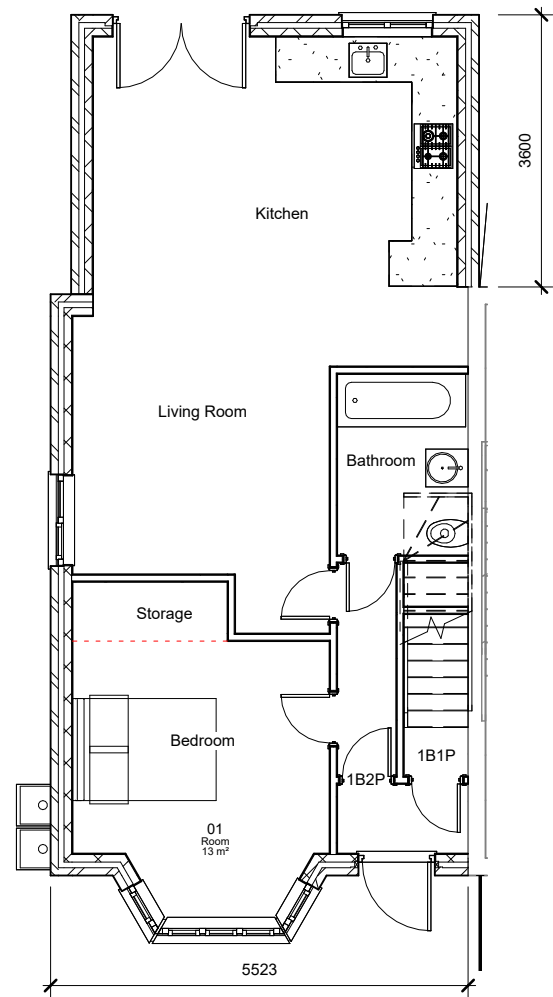


1 Ground Floor
1 : 100

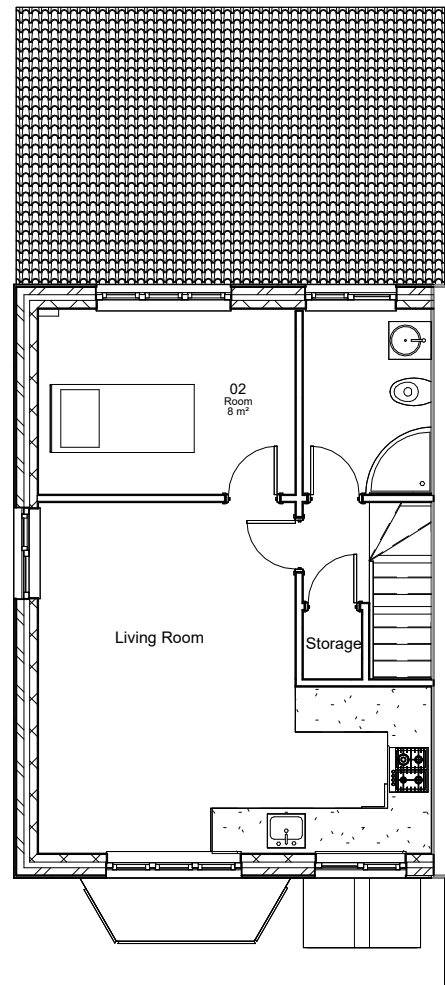


2 First Floor
1 : 100

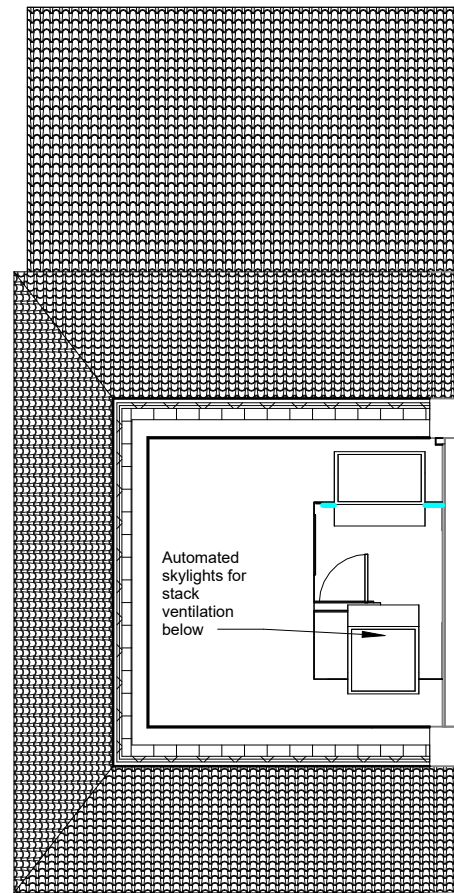

3 Second Floor
1 : 100

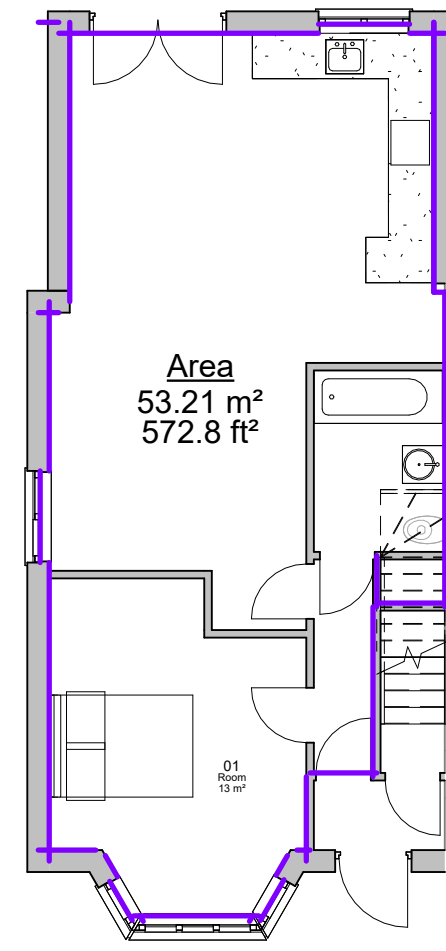


4 Ground Area
1 : 100

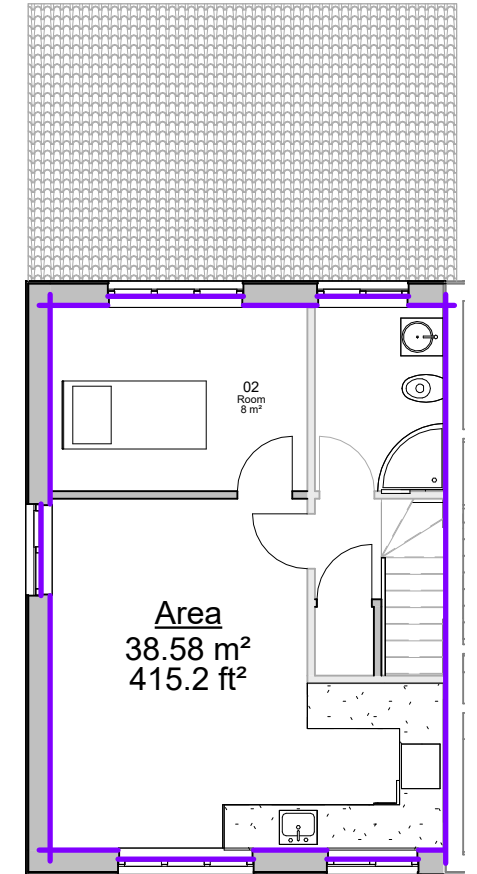

5 First Area
1 : 100

Planning Approved
Appeal:
60992/APP/2020/3354

General Notes
The contractor must check all dimensions on site before commencing work and discrepancies must be immediately brought to the attention of Origin Custom Homes
All work must conform to current building regulations, BS Standards and NHBC standards
These drawings are to be read in conjunction with all relevant designer, engineer or specialist drawings and specifications.
All dimensions are in millimeters unless stated otherwise
All materials are to be used and installed in strict compliance with the relevant manufacturer's recommendations
The Drawings are not to be reproduced/copied by any party prior to written consent being issued by Origin Custom Homes.
All intellectual property remains ownership of Origin Custom Homes. Any use of drawings without appropriate fees being paid by client/third party will bear interest of contract value by 20% per month.

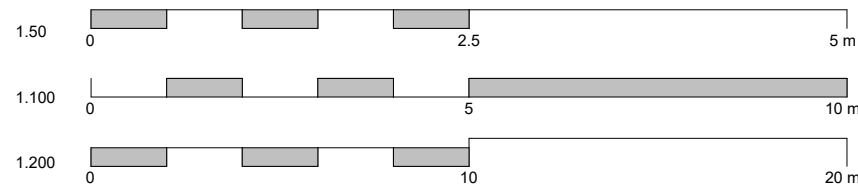

www.origincustomhomes.com

Gurdeep

Land Adjacent to 22 Chestnut Close

Proposed - Floorplans

A105


29/09/2021 02:48:29 PM

Document (A3)

Planning Approved
Appeal:
60992/APP/2020/3354




1 Front Elevation
1 : 100

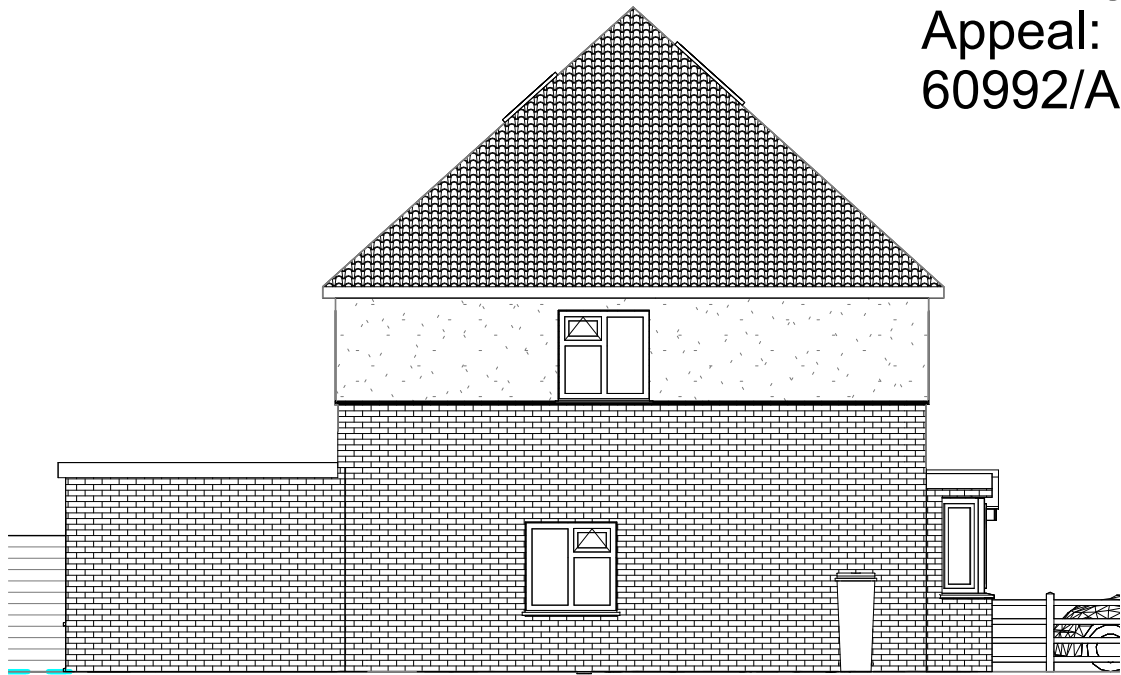

2 Left Elevation
1 : 100




3 Rear Elevation
1 : 100

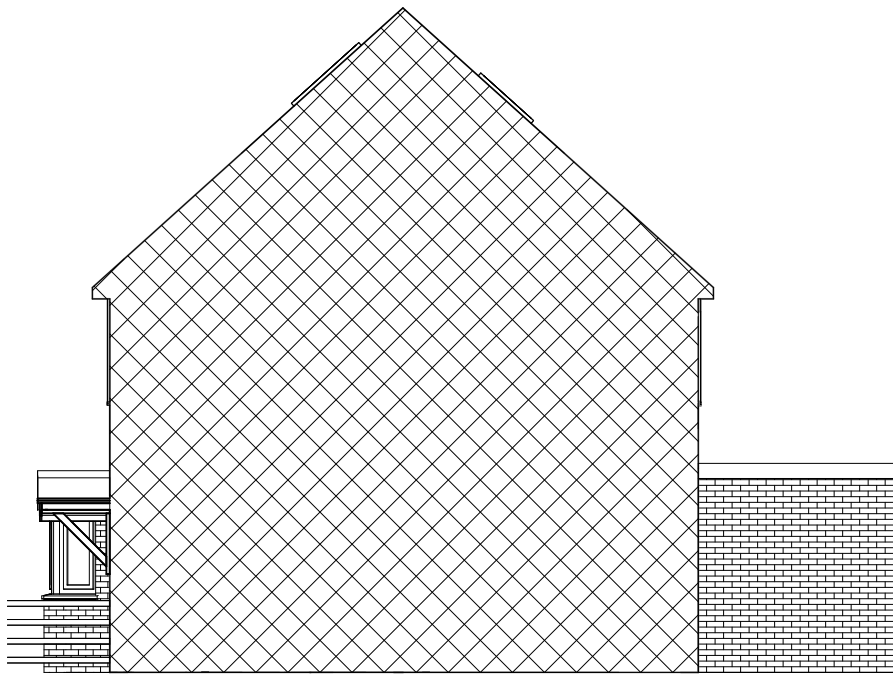

4 Right Elevation
1 : 100

General Notes
The contractor must check all dimensions on site before commencing work and discrepancies must be immediately brought to the attention of Origin Custom Homes
All work must conform to current building regulations, BS Standards and NHBC standards
These drawings are to be read in conjunction with all relevant designer, engineer or specialist drawings and specifications.
All dimensions are in millimeters unless stated otherwise
All materials are to be used and installed in strict compliance with the relevant manufacturer's recommendations
The Drawings are not to be reproduced/copied by any party prior to written consent being issued by Origin Custom Homes.
All intellectual property remains ownership of Origin Custom Homes. Any use of drawings without appropriate fees being paid by client/third party will bear interest of contract value by 20% per month.

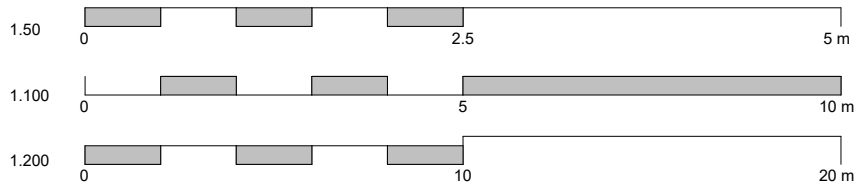

www.origincustomhomes.com

Gurdeep




Land Adjacent to 22 Chestnut Close

Proposed - Elevations


29/09/2021 02:48:30 PM

A106

Document (A3)

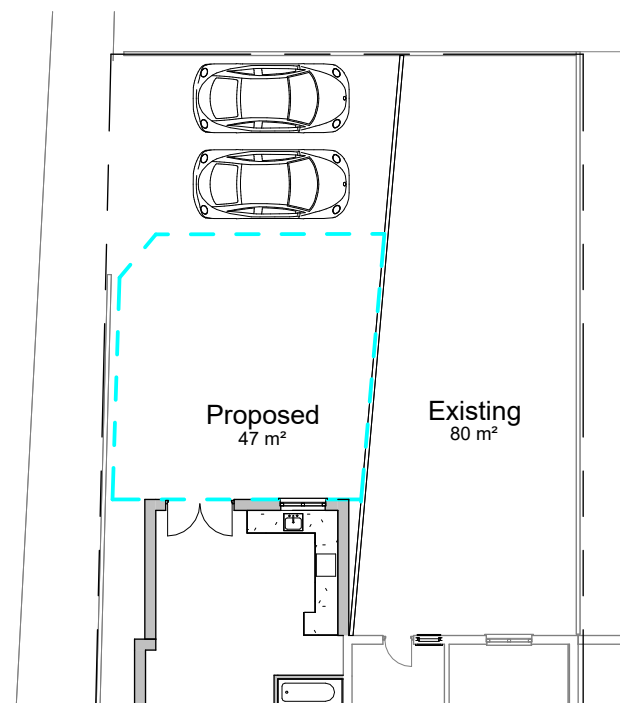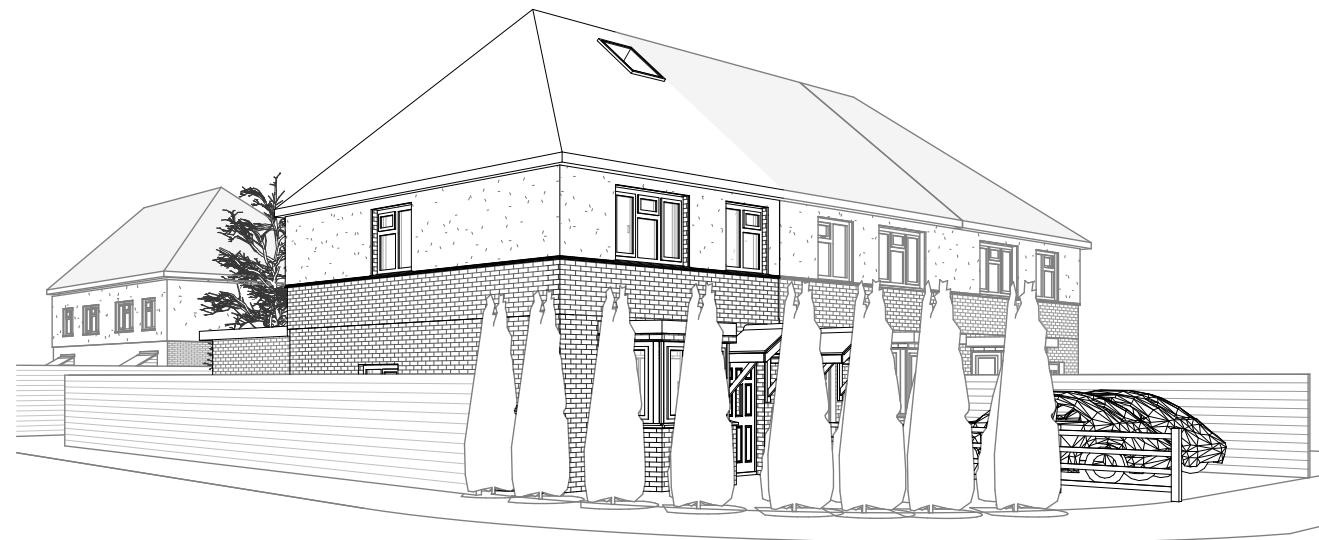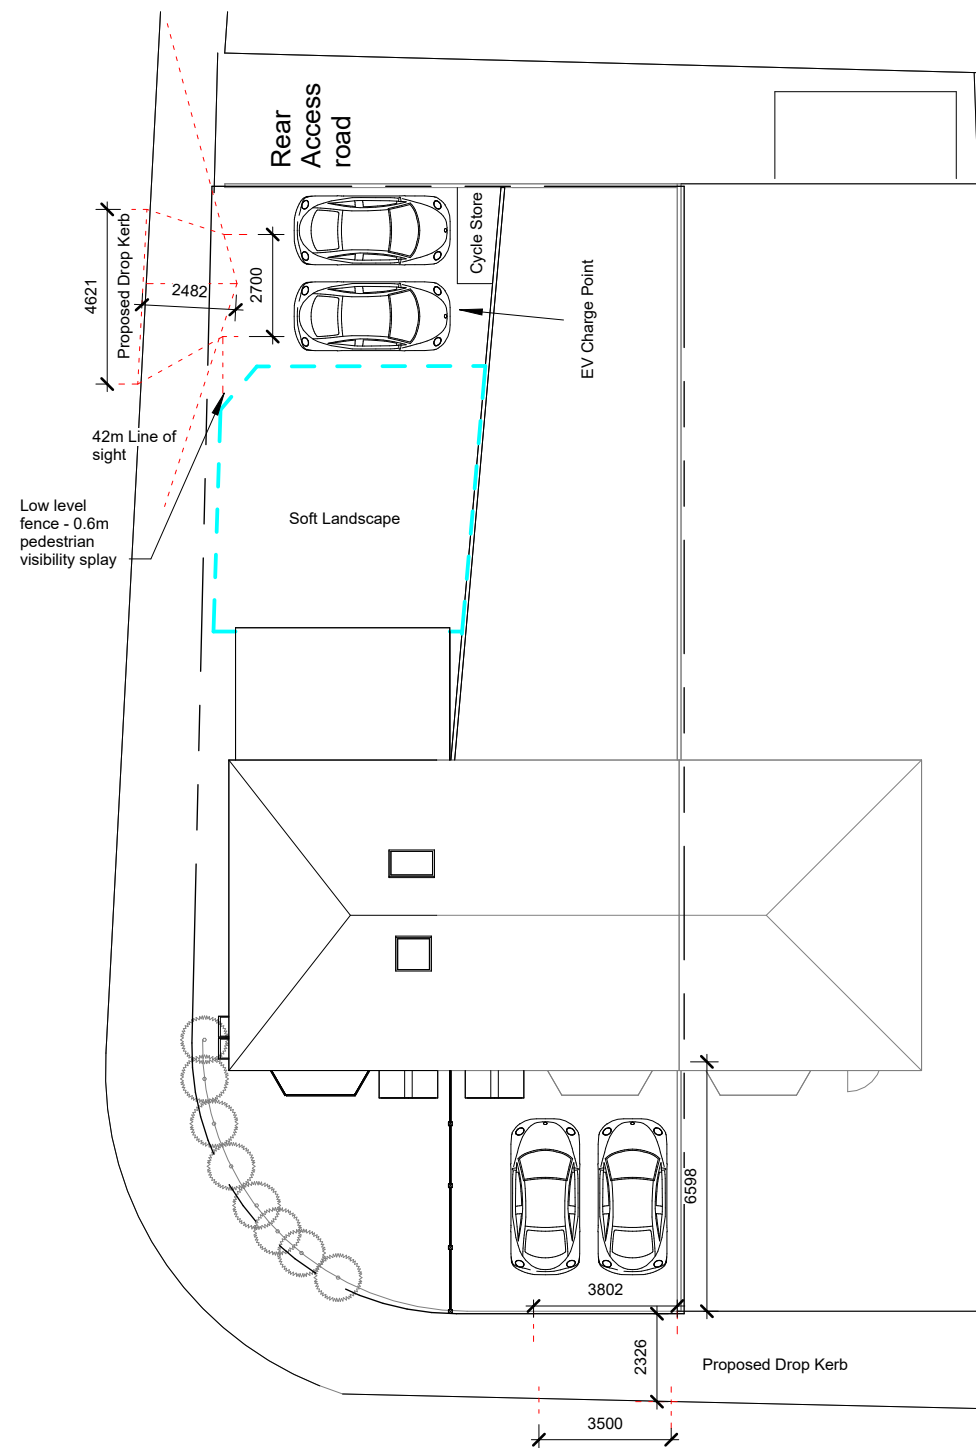


Planning Approved
Appeal:
60992/APP/2020/3354

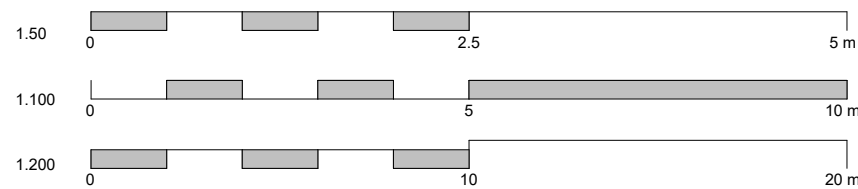

ORIGIN
CUSTOM HOMES
Design | Project Management | Build

www.origincustomhomes.com


Gurdeep		Land Adjacent to 22 Chestnut Close	
Proposed - Site plan		A107	
29/09/2021 02:48:32 PM		Document (A3)	

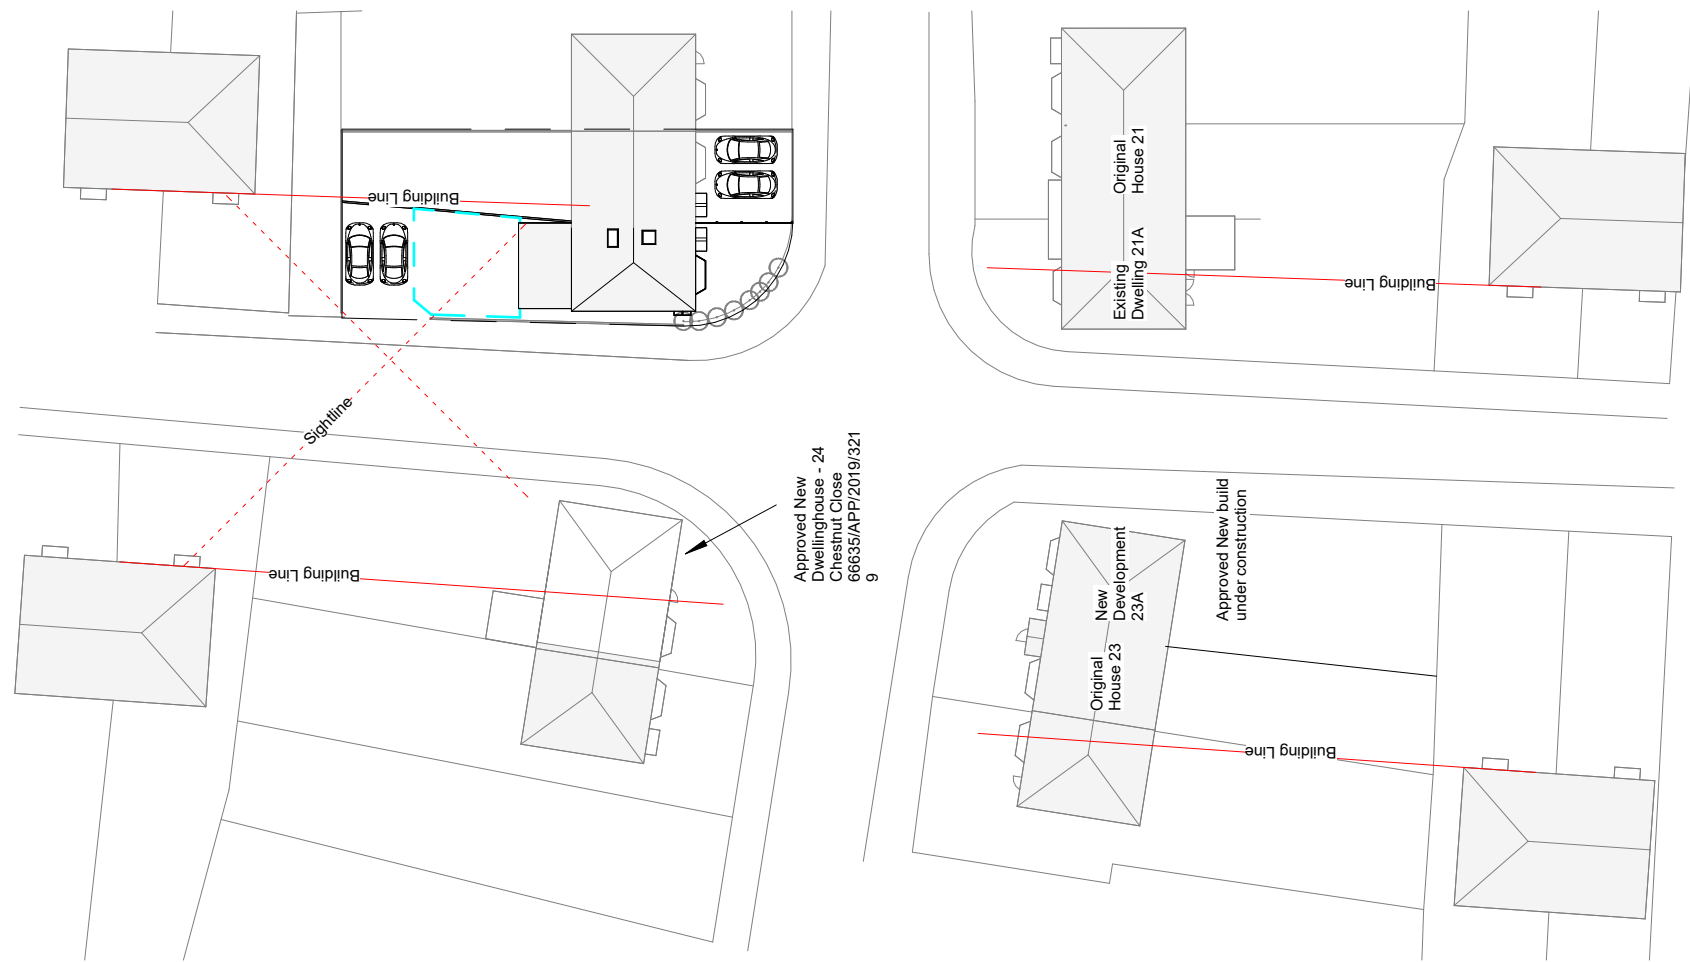

1 Sight/Building Line
1 : 500

Planning Approved
Appeal:
60992/APP/2020/3354

General Notes
The contractor must check all dimensions on site before commencing work and discrepancies must be immediately brought to the attention of OriginCustom Homes
All work must conform to current building regulations, BS Standards and NHBC standards
These drawings are to be read in conjunction with all relevant designer, engineer or specialist drawings and specifications.
All dimensions are in millimeters unless stated otherwise
All materials are to be used and installed in strict compliance with the relevant manufacturer's recommendations
The Drawings are not to be reproduced/copied by any party prior to written consent being issued by Origin Custom Homes.
All intellectual property remains ownership of Origin Custom Homes. Any use of drawings without appropriate fees being paid by client/third party will bear interest of contract value by 20% per month.

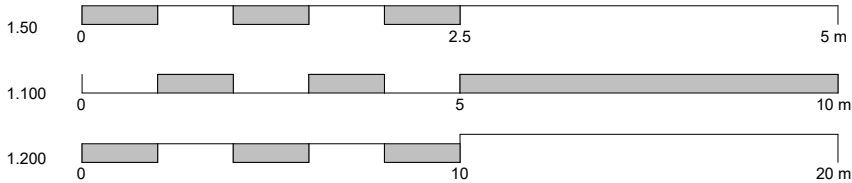

Design | Project Management | Build

www.origincustomhomes.com

Gurdeep

Land Adjacent to 22 Chestnut Close

Proposed Sight/Building Lines

A109

29/09/2021 02:48:32 PM

Document (A3)