


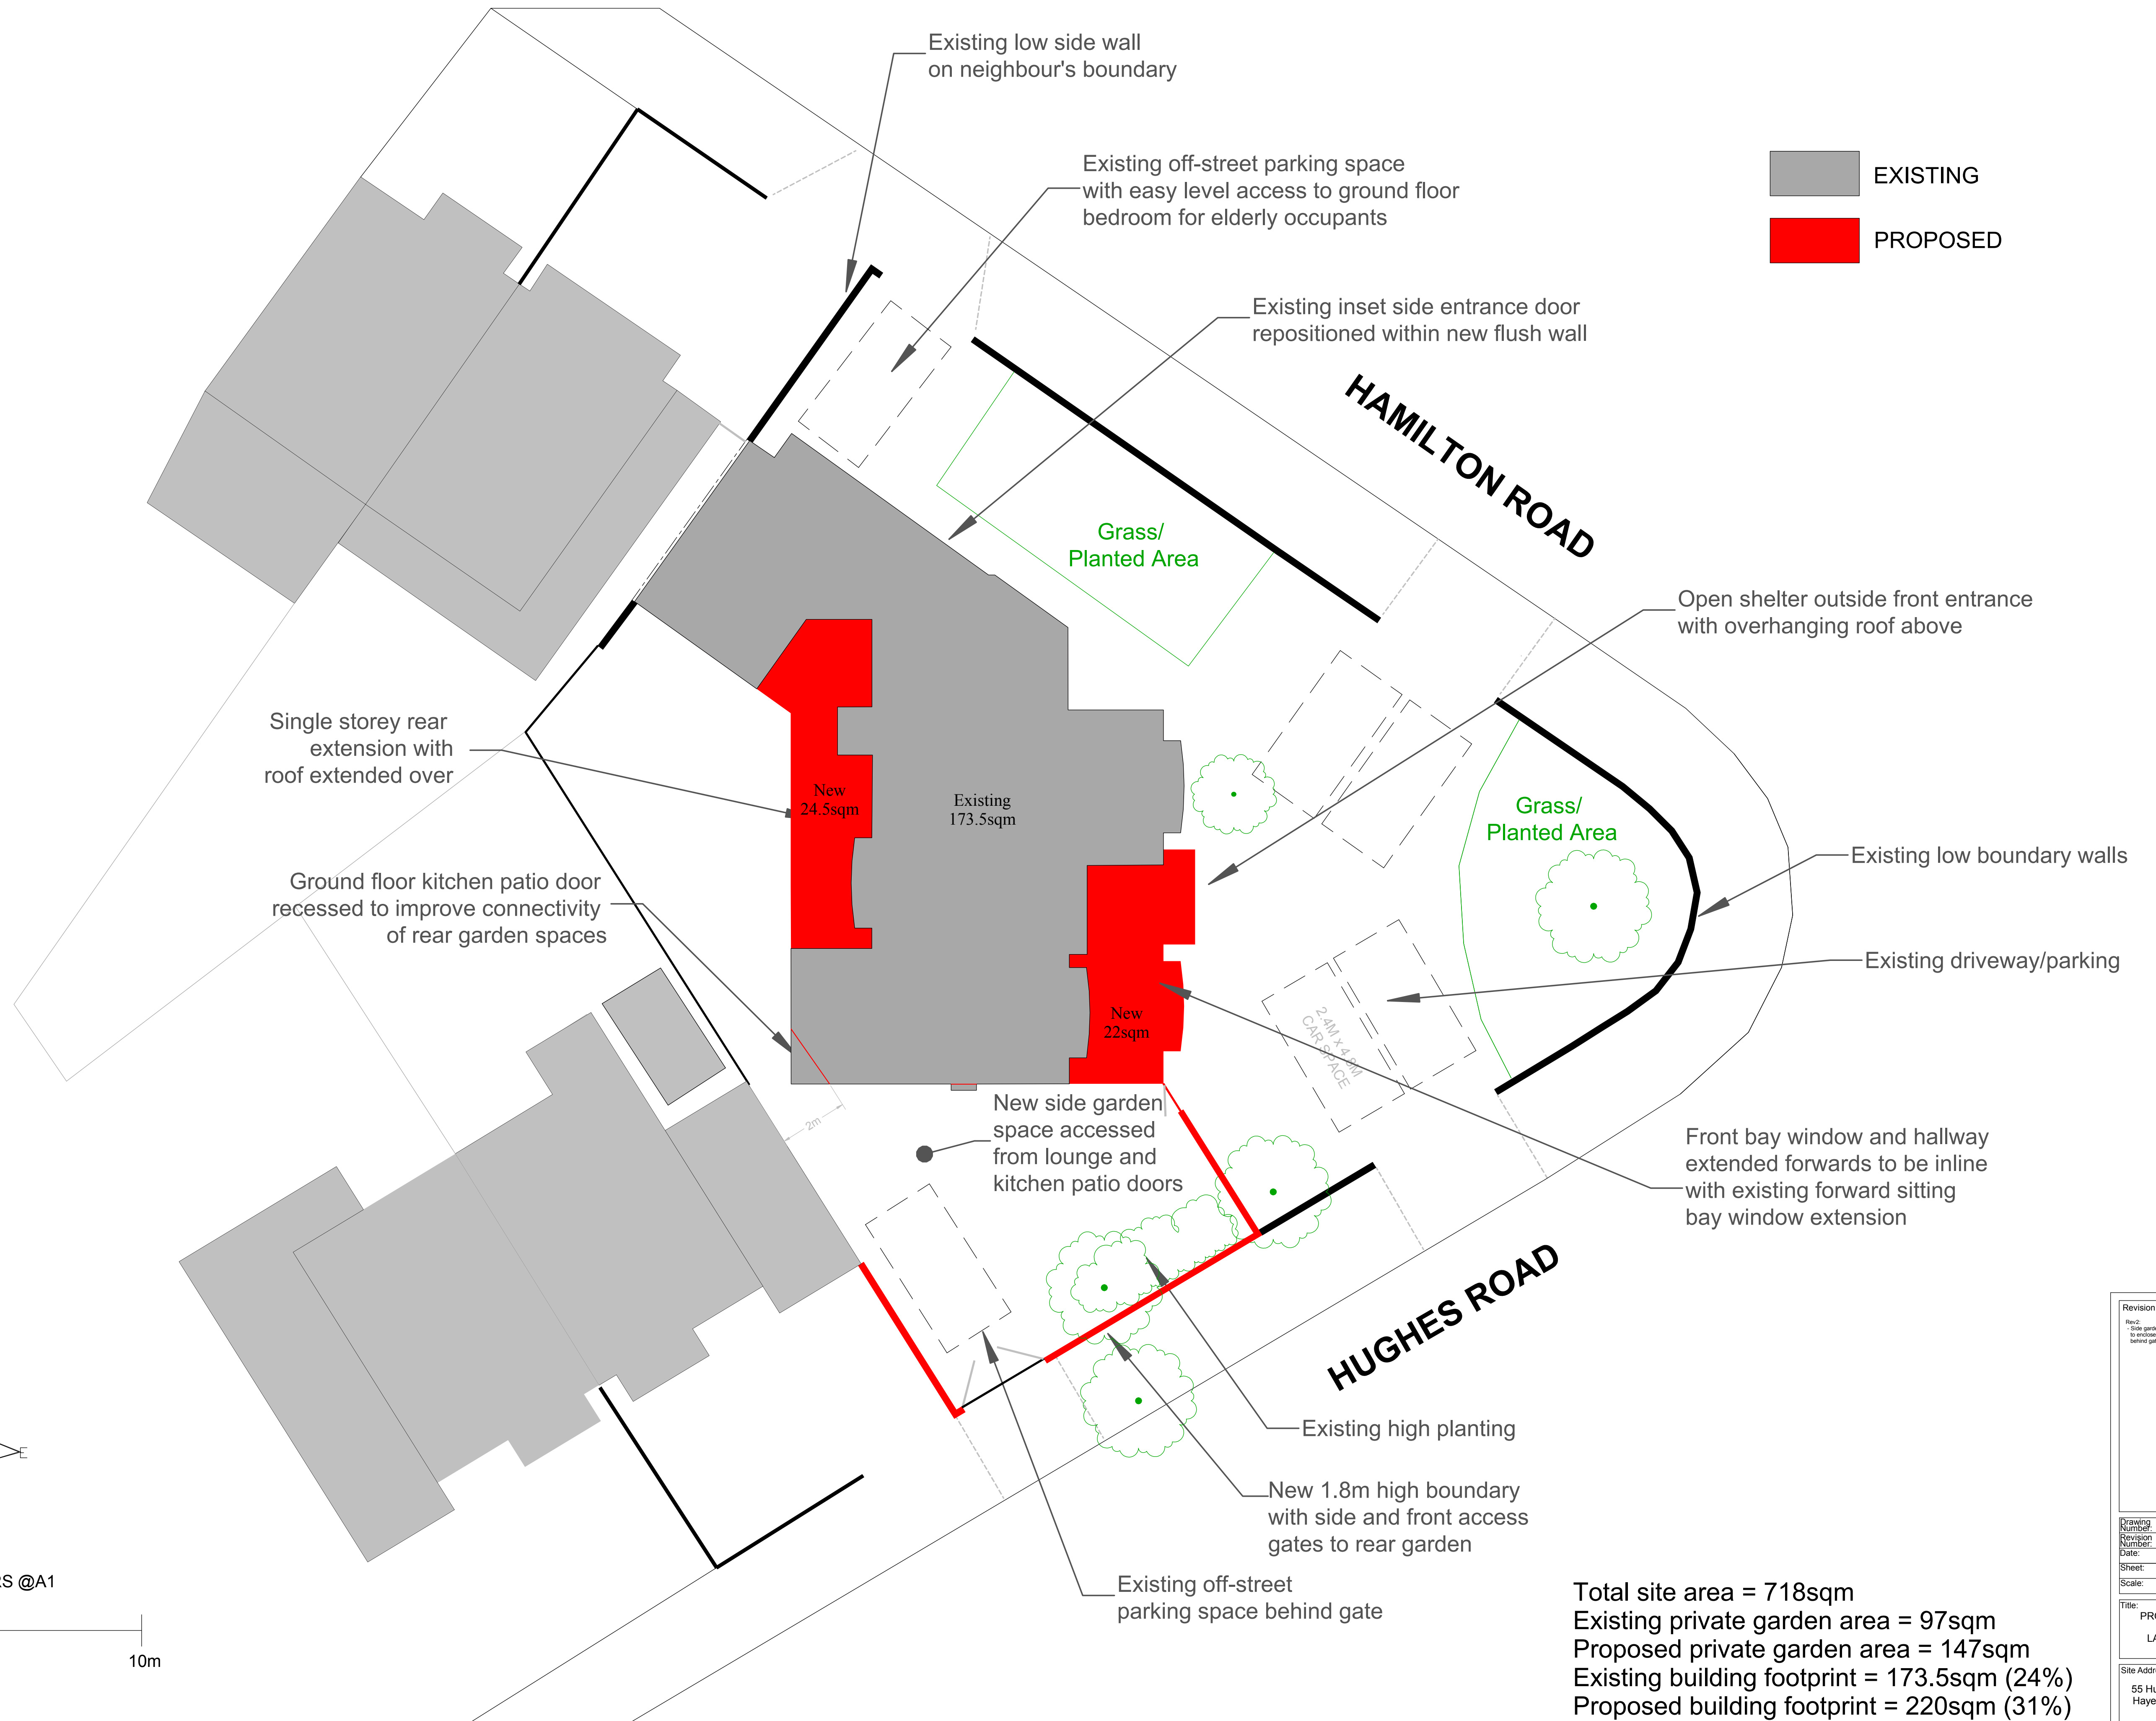

Total site area = 718sqm
Existing private garden area = 97sqm
Proposed private garden area = 147sqm
Existing building footprint = 173.5sqm (24%)
Proposed building footprint = 220sqm (31%)

Revision Notes:	
Rev2: Side garden boundary changed to include parking space behind gated access	
Drawing Number:	SITE03
Revision Number:	REV2
Date:	27/04/2020
Sheet:	1 of 1
Scale:	1:100 @A1
Title: PROPOSED SITE LAYOUT	
Site Address: 55 Hughes Road Hayes UB3 3AH	