

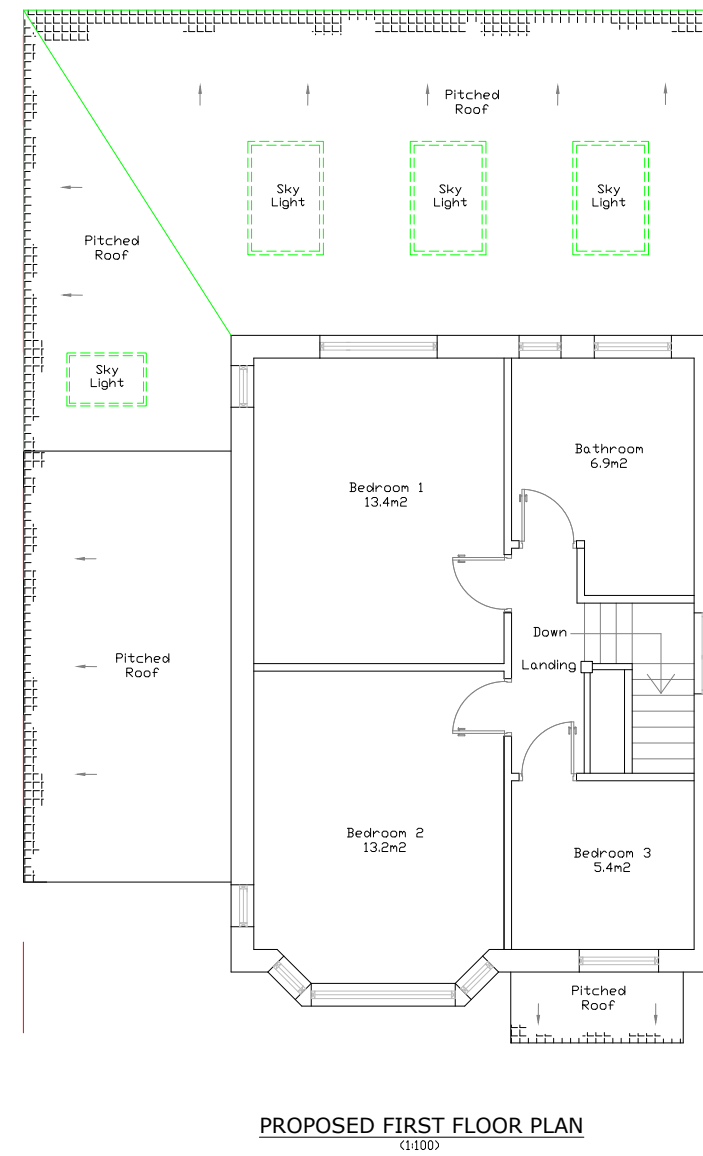


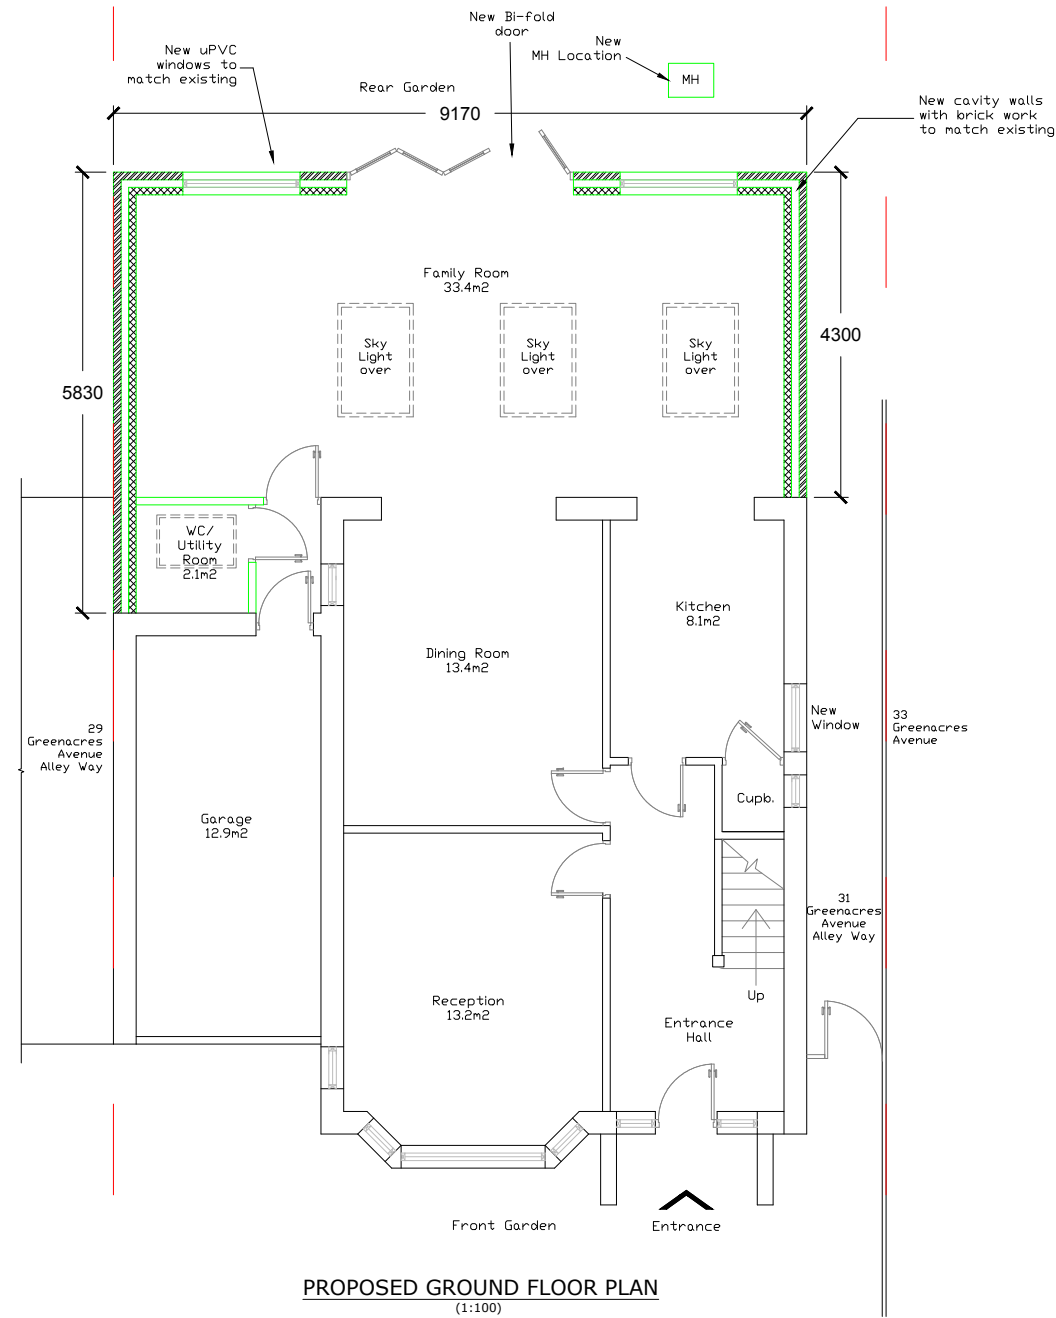

1:100

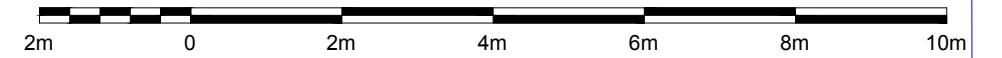

MGE Consulting
Architectural & Engineering Services
Mob: 07885382211
Email: info@mgeconsulting.co.uk

Job Title
**Single storey rear and side extension
@ 31 Greenacres Avenue, UB10 8HQ**

Drawing Title
Proposed Floor Plans

Job/Drawing No.

2141/03

©

Scale	Date	Drawn	Checked	Revision
1:100 @ A3	Jan'22	RO	AB	P1