


A	300328	AA		FIRST ISSUE
ISSUE	DATE	INITIALS	GRID REF	DESCRIPTION

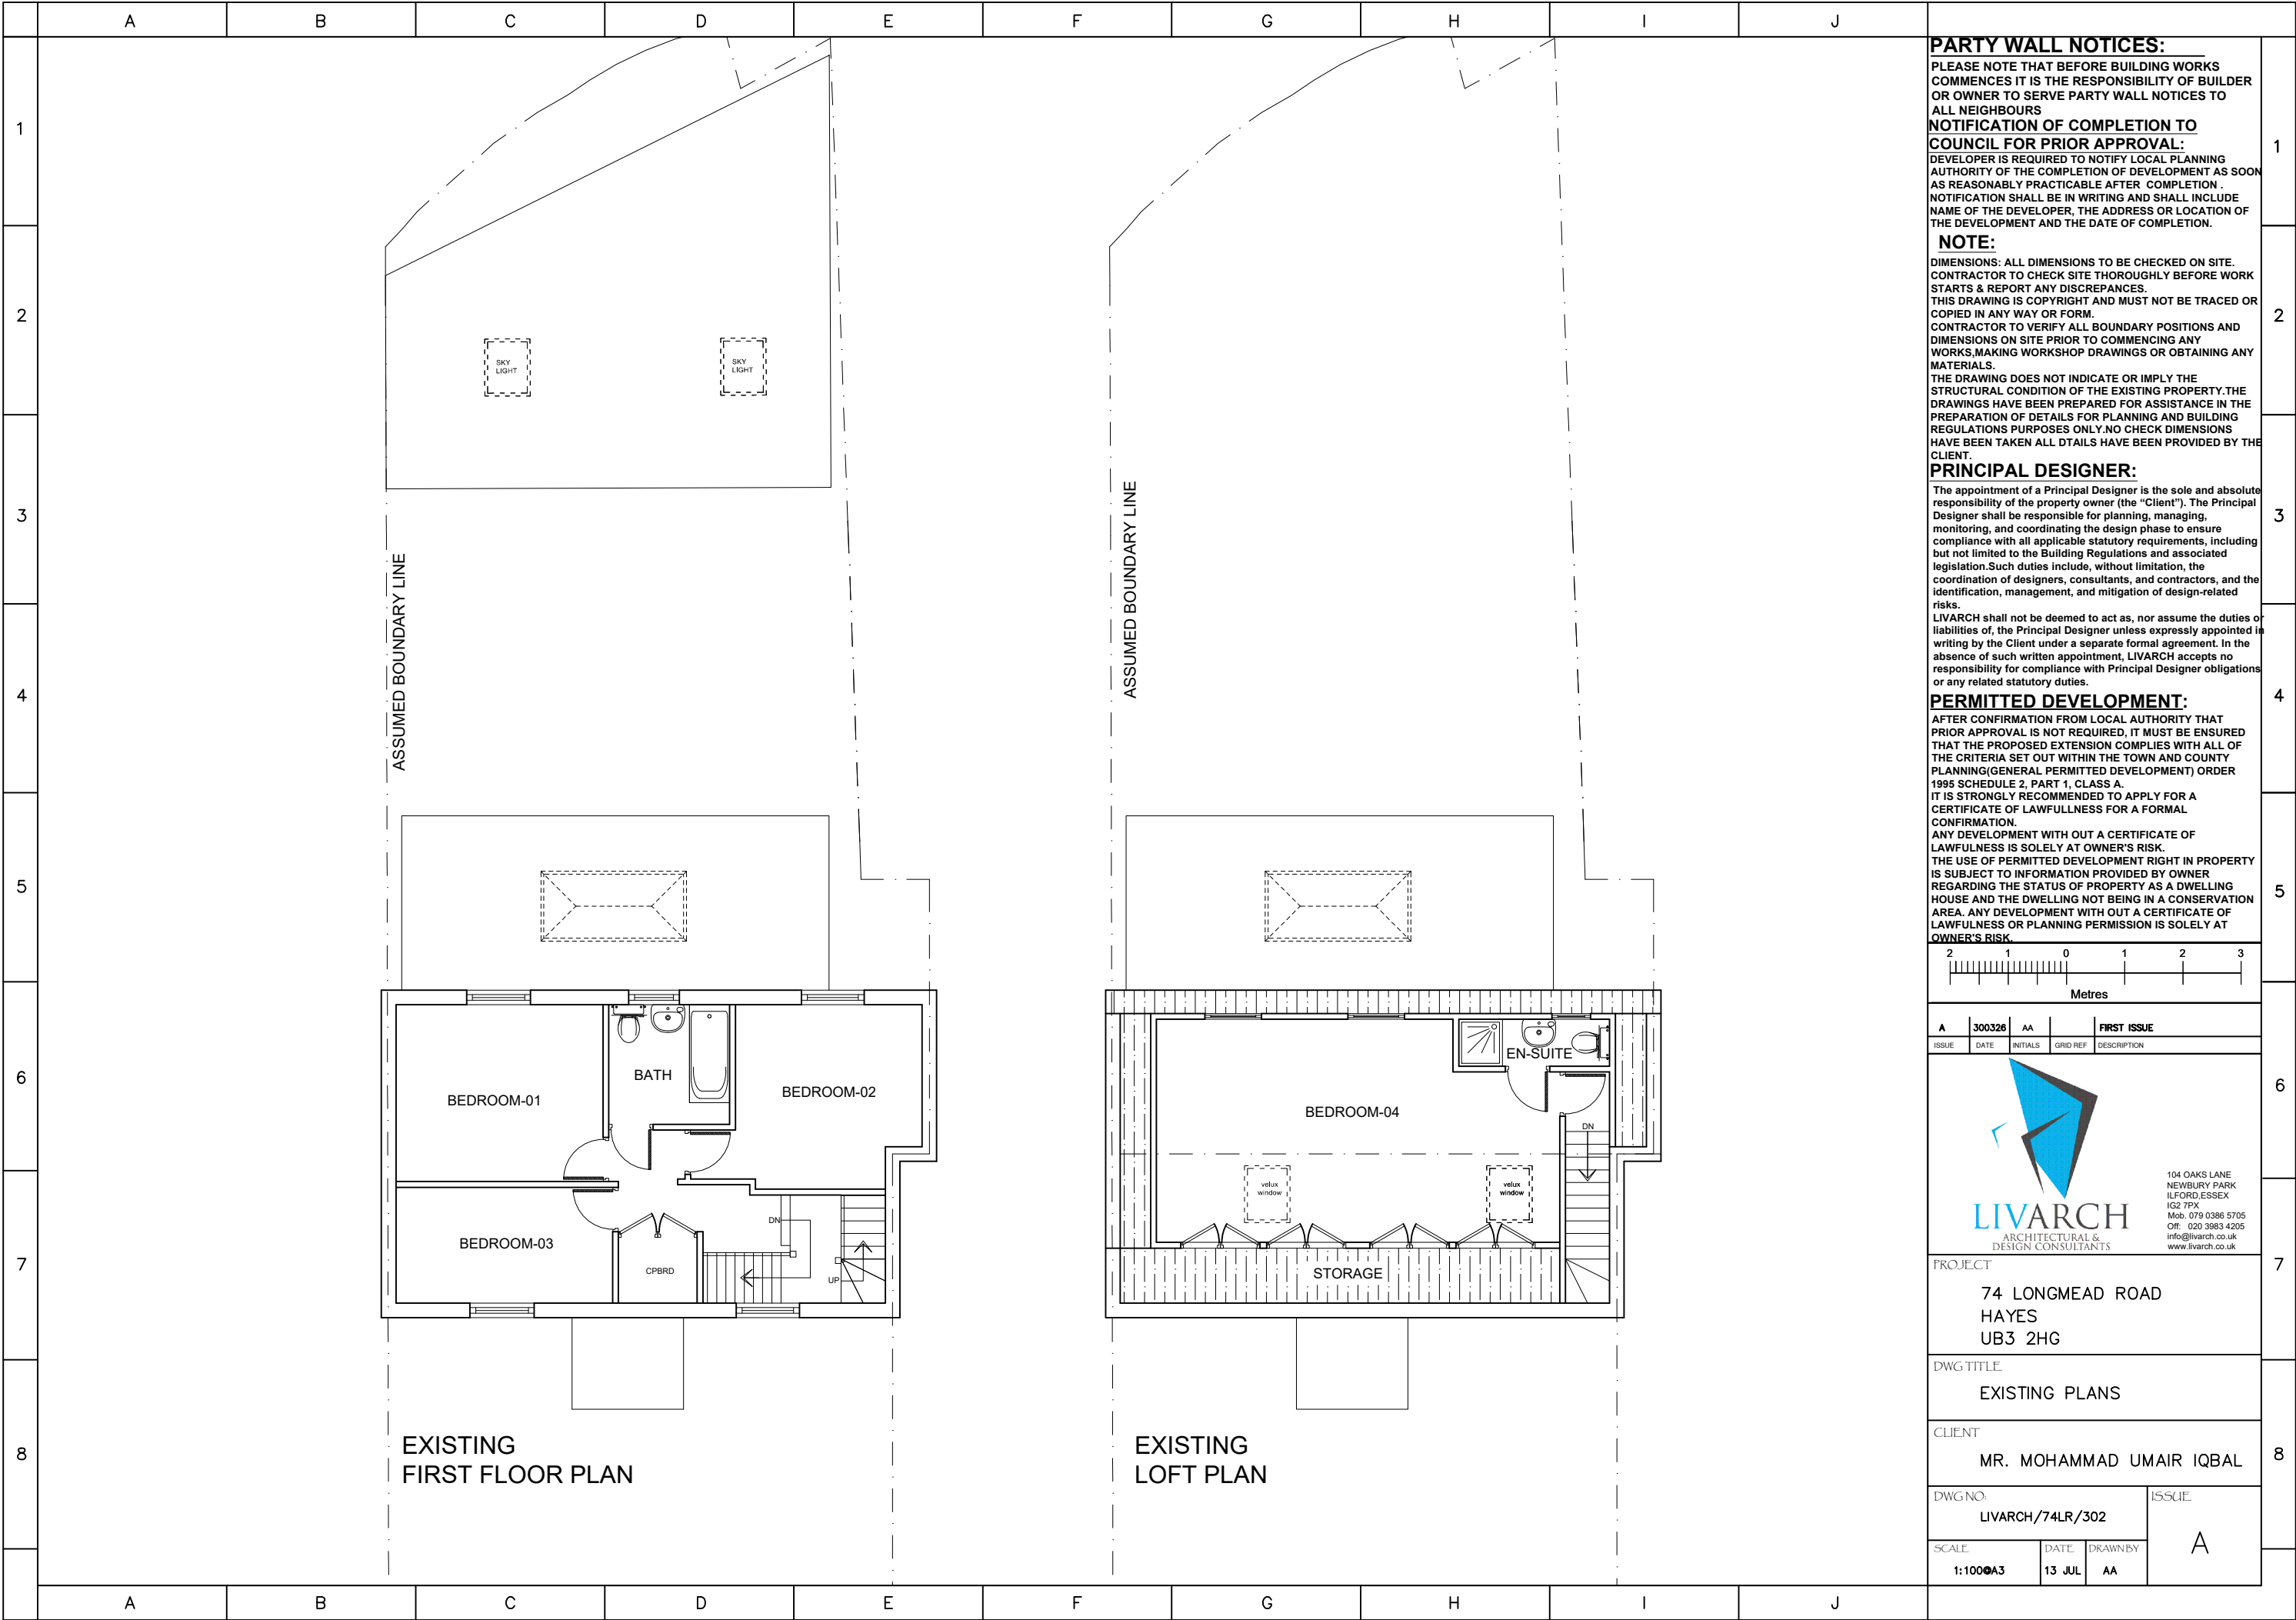

LIVARCH
ARCHITECTURAL &
DESIGN CONSULTANTS

104 OAKS LANE
NEWBURY PARK
ILFORD, ESSEX
IG2 7PX
Mob: 079 0386 5705
Off: 020 3983 4205
info@livarch.co.uk
www.livarch.co.uk

PROJECT

74 LONGMEAD ROAD
HAYES
UB3 2HG

DWG TITLE

EXISTING PLANS

CLIENT

MR. MOHAMMAD UMAIR IQBAL

DWG NO.

LIVARCH/74LR/302

SCALE:

1:100

DATE:

13 JUL

DRAWN BY:

AA

A