


See photo Aids. for additional detail.



Front as existing 1:11.19.

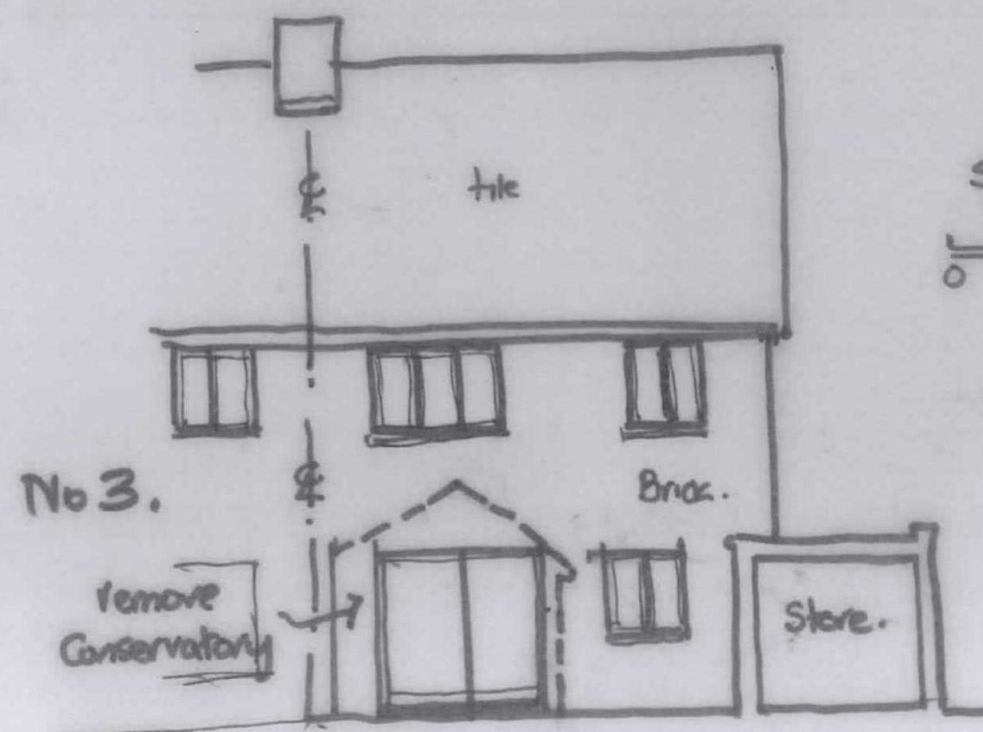

Rear to garden no (1).

Scale 1:100
0 3 4 Mtrs



* Build over extg porch projection

elevation as proposed W-W.

