


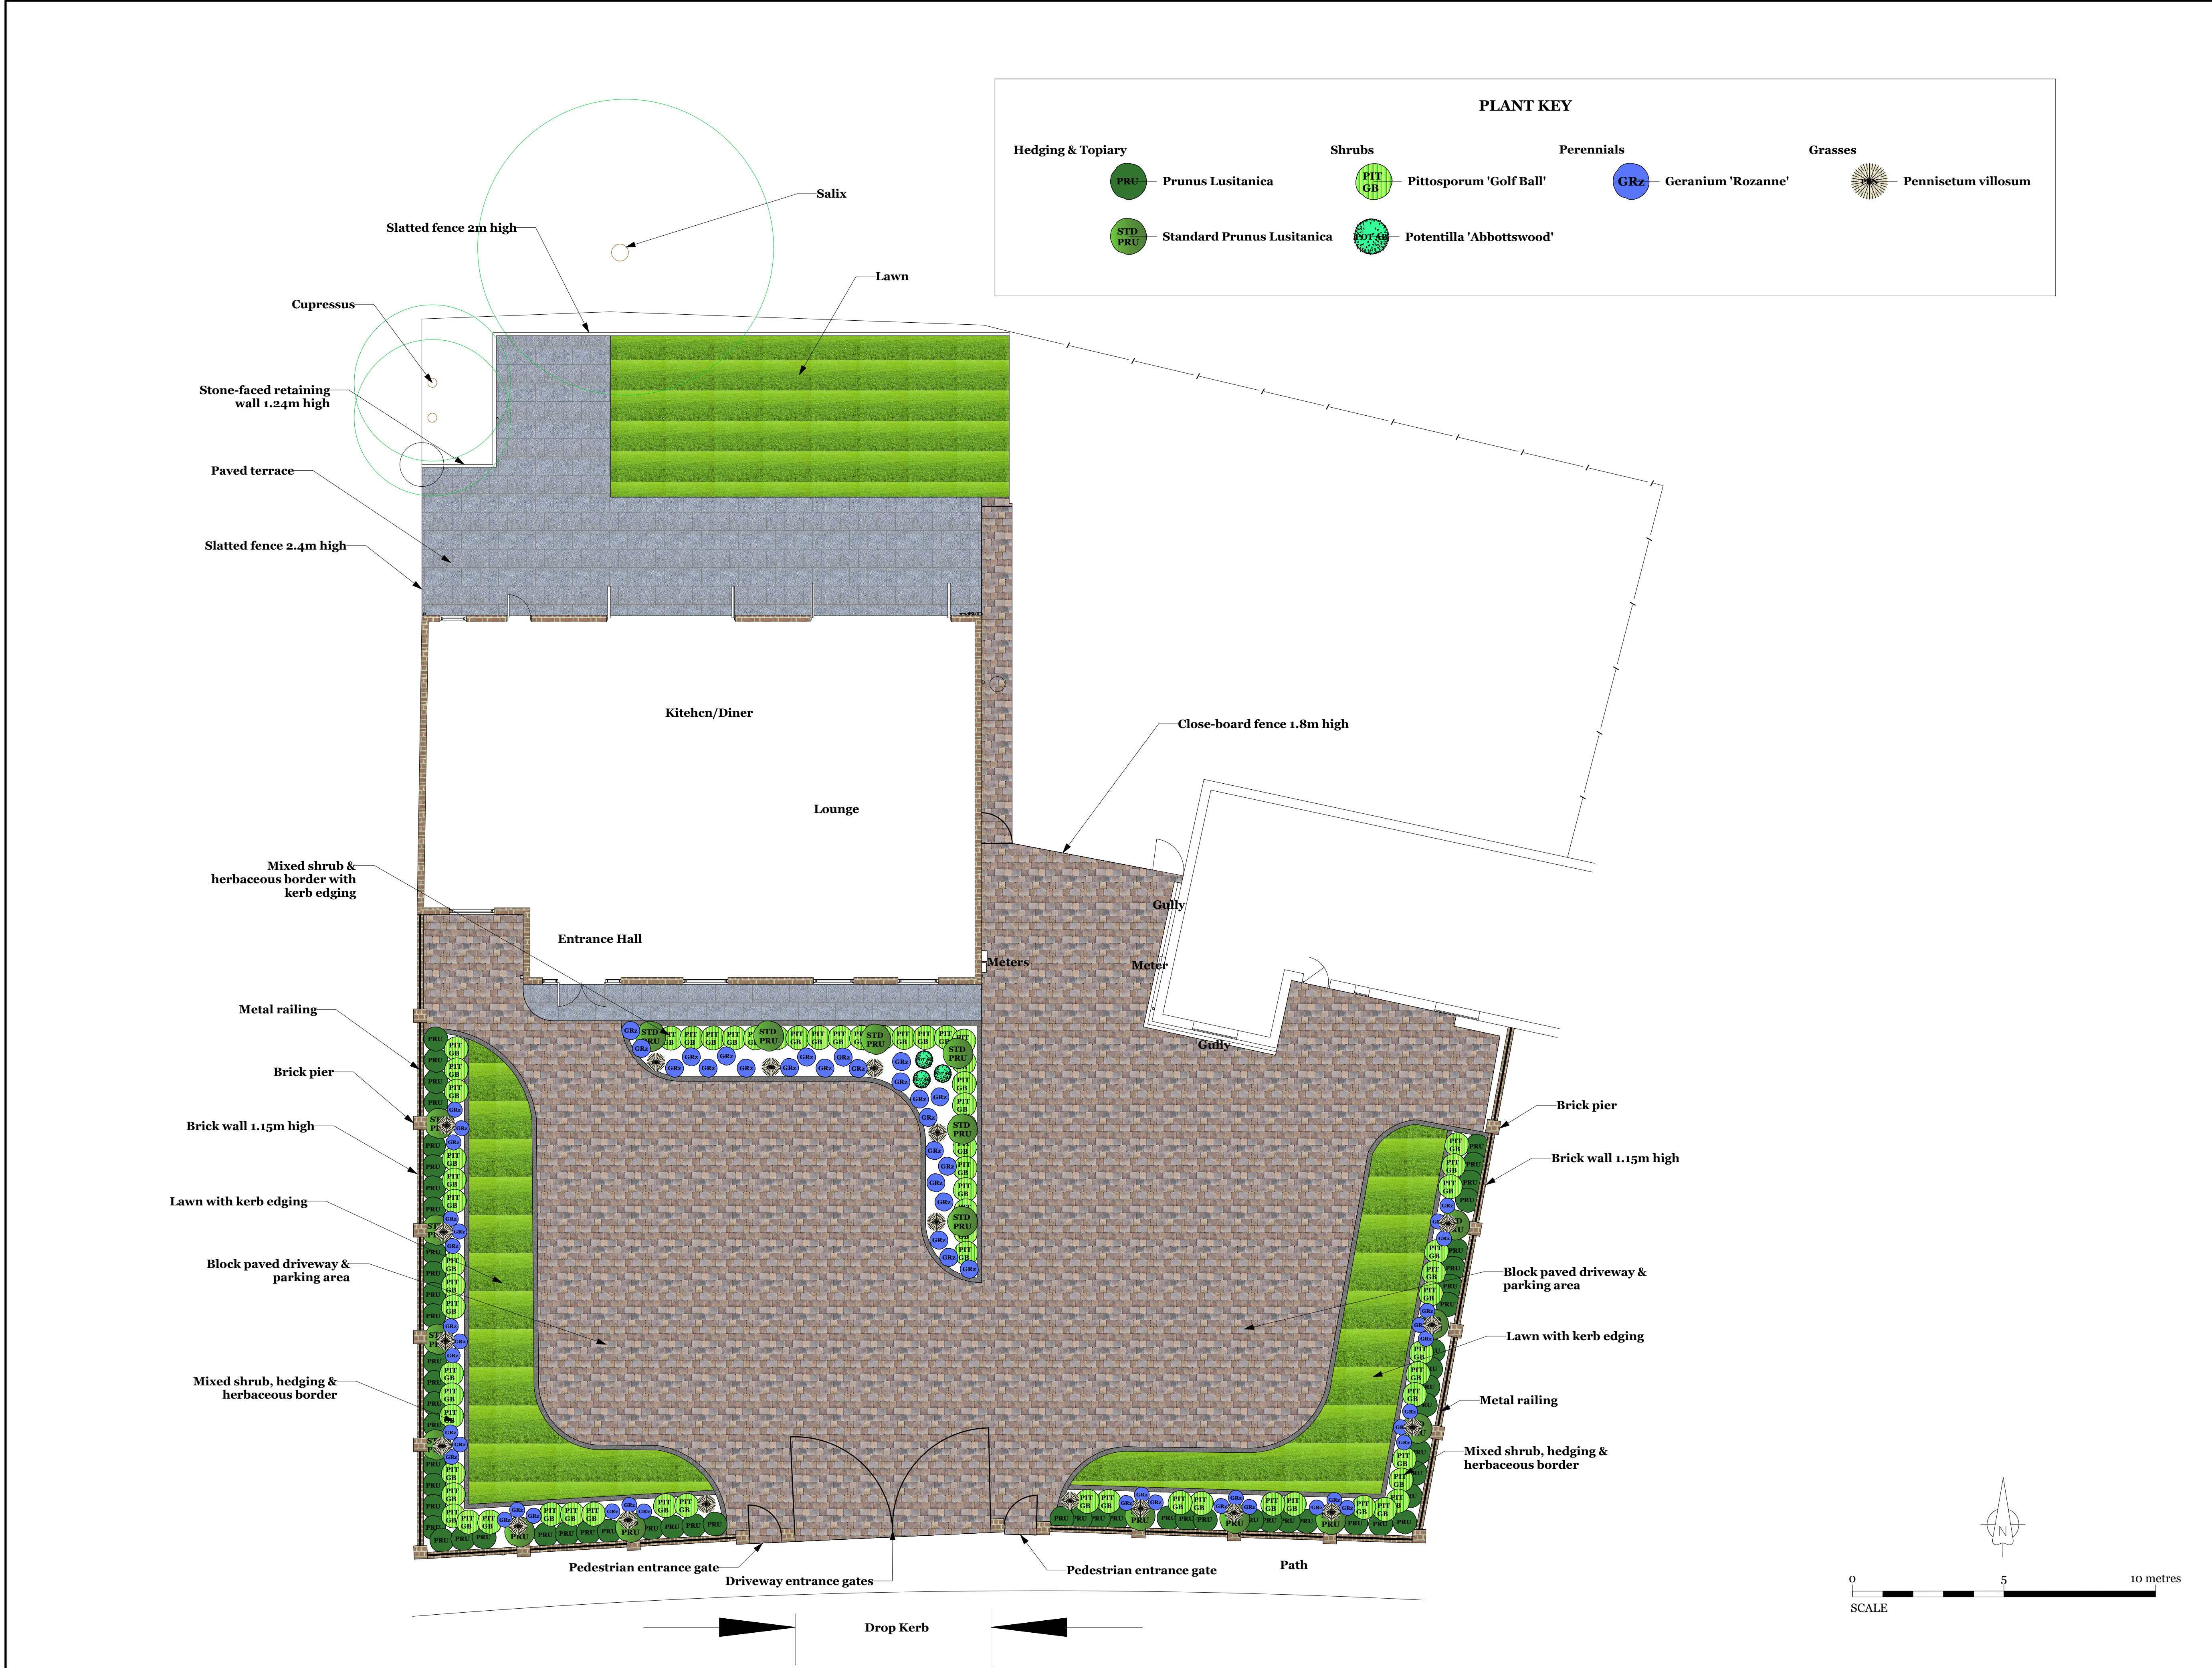

NOTES

- Borders will be filled with grade A topsoil.
- Plants will be planted with additional compost and fertiliser.
- Borders will be dressed with a mulch of finely shredded bard.
- Borders will be kept well-watered until plants are established.
- Any plants that die will be replaced with plants of the same type and size.
- Driveway surface is permeable and will be fitted with suitable drainage to ensure surface water is removed to a soakaway.

PLANT LIST

Hedging & Topiary	
Prunus Lusitanica hedging	60
Standard Prunus Lusitanica	18
Shrubs	
Pittosporum 'Golf Ball'	67
Potentilla Abbottswood'	3
Perennials	
Geranium 'Rozanne'	61
Grasses	
Pennisetum villusom	19

NB: All measurements must be checked on site and not scaled from this drawing. Any discrepancies to be reported immediately to the designer

Linsey Evans Garden Design
9 Dundas Close
BRACKNELL
Berks RG12 7BX
01344 442944/07901 852731

Title: Landscape Plan
27 Woodstock Drive
Ickenham
UXBRIDGE
Middx UB10 8EG

Date: 25 September 2020

Scale: 1:100 @ A1

Drwg No: 207.20.01

Designer: Linsey Evans

Copyright Linsey Evans