


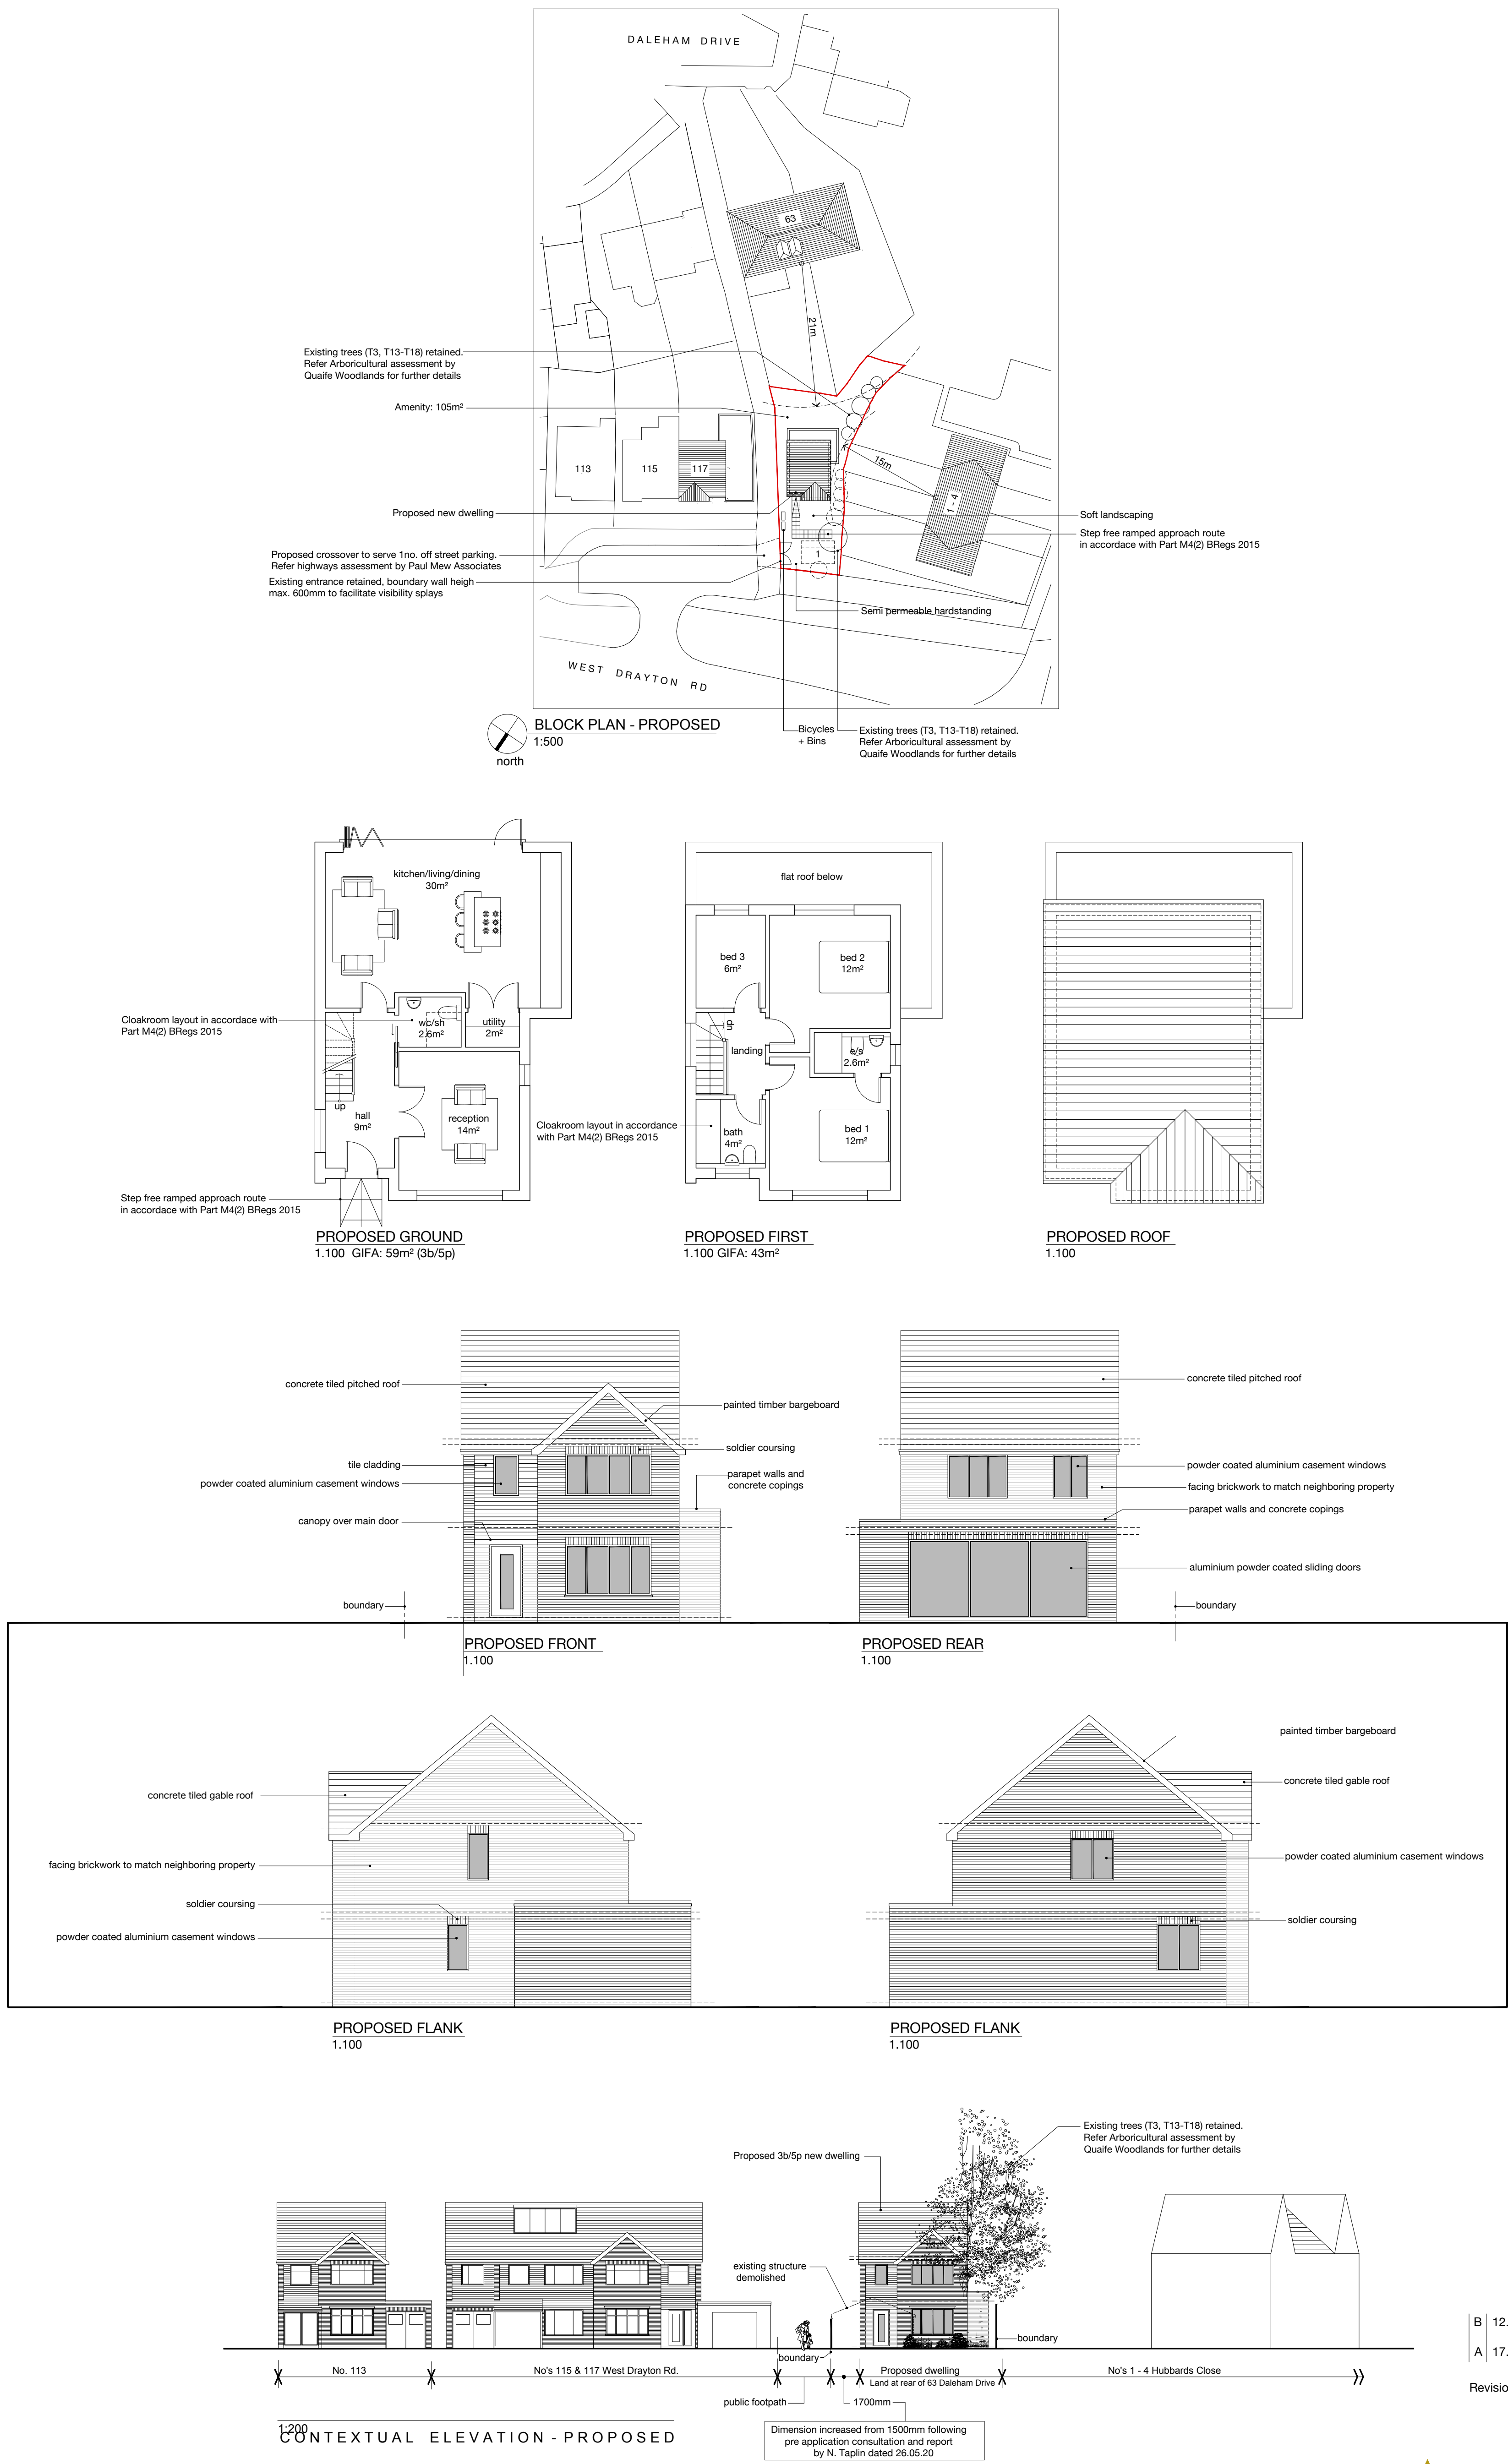

drawing notes			© Akaal Architecture Ltd 2020		
All rights described in chapter IV of the Copyright Designs & Patents Act 1988 have been generally asserted. This Drawing must not be scaled; only figured dimensions should be used. If there are any discrepancies, or contradictions between this and other information, it should be brought to the Architect's attention.					
client:		project:			
Mr N Gill		Land at rear of 63 Daleham Drive, Uxbridge UB8			
drawing title:		PROPOSED PLANS + ELEVATIONS			
date:	scale:	project no.:	drawing no.:		
Aug. 2020	1:100 @A1 1:200 @A3	AA.2019.016	03.01		B

