


PROPOSED SECTION BE

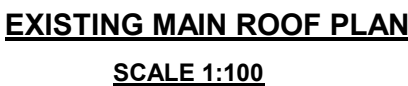

PROPOSED MAIN ROOF PLAN
SCALE 1:100



BLOCK PLAN
SCALE 1:500



PROPOSED SECTION AA

EXISTING SHARED DRAINS 150 MIN FROM NEW FOOTINGS TO OUTSIDE DIAMETER OF DRAIN. INCREASE GAP TO 500 IF DRAIN INVERT EXCEEDS 1100 INVERT. WHERE DRAIN PENETRATES FOUNDATION BRIDGE OVER WITH BEAM. LEAVE 500 GAP BETWEEN NEW FOUNDATIONS AND OUTSIDE FACE OF IC WALLS. 150 PEA SHINGLE AROUND DRAIN PIPES.



NOTE

FOUNDATION DEPTHS ESTIMATED AND TO BE CONFIRMED ON SITE BASED ON SITE CONDITIONS BY BUILDING INSPECTOR. PROVISIONAL DEPTHS AS SECTIONS UNLESS NOTED OTHERWISE ON PLAN. TREE SPECIES TO BE CONFIRMED ON SITE BEFORE ANY WORK COMMENCES. FOOTINGS TO BE 600 BELOW LOWEST ROOT ACTIVITY AND BELOW ANY ADJACENT DRAIN. 75 CLAYMASTER TO BE PROVIDED TO FOUNDATION DEPTHS EXCEEDING 1.5m. DEPTHS MEASURED TO ORIGINAL GROUND LEVEL. NOT TO TOP OF BUILT UP GROUND.

IMPORTANT NOTE: DEEP EXCAVATIONS ARE DANGEROUS. TRENCHES TO BE DUG BY MECHANICAL DIGGER UNLESS NOT POSSIBLE. NO PERSON TO ENTER A TRENCH UNLESS ADEQUATE EARTHWORK SUPPORT IS CONSTRUCTED. NO PERSON TO ENTER A TRENCH WITHOUT SUPERVISION.