


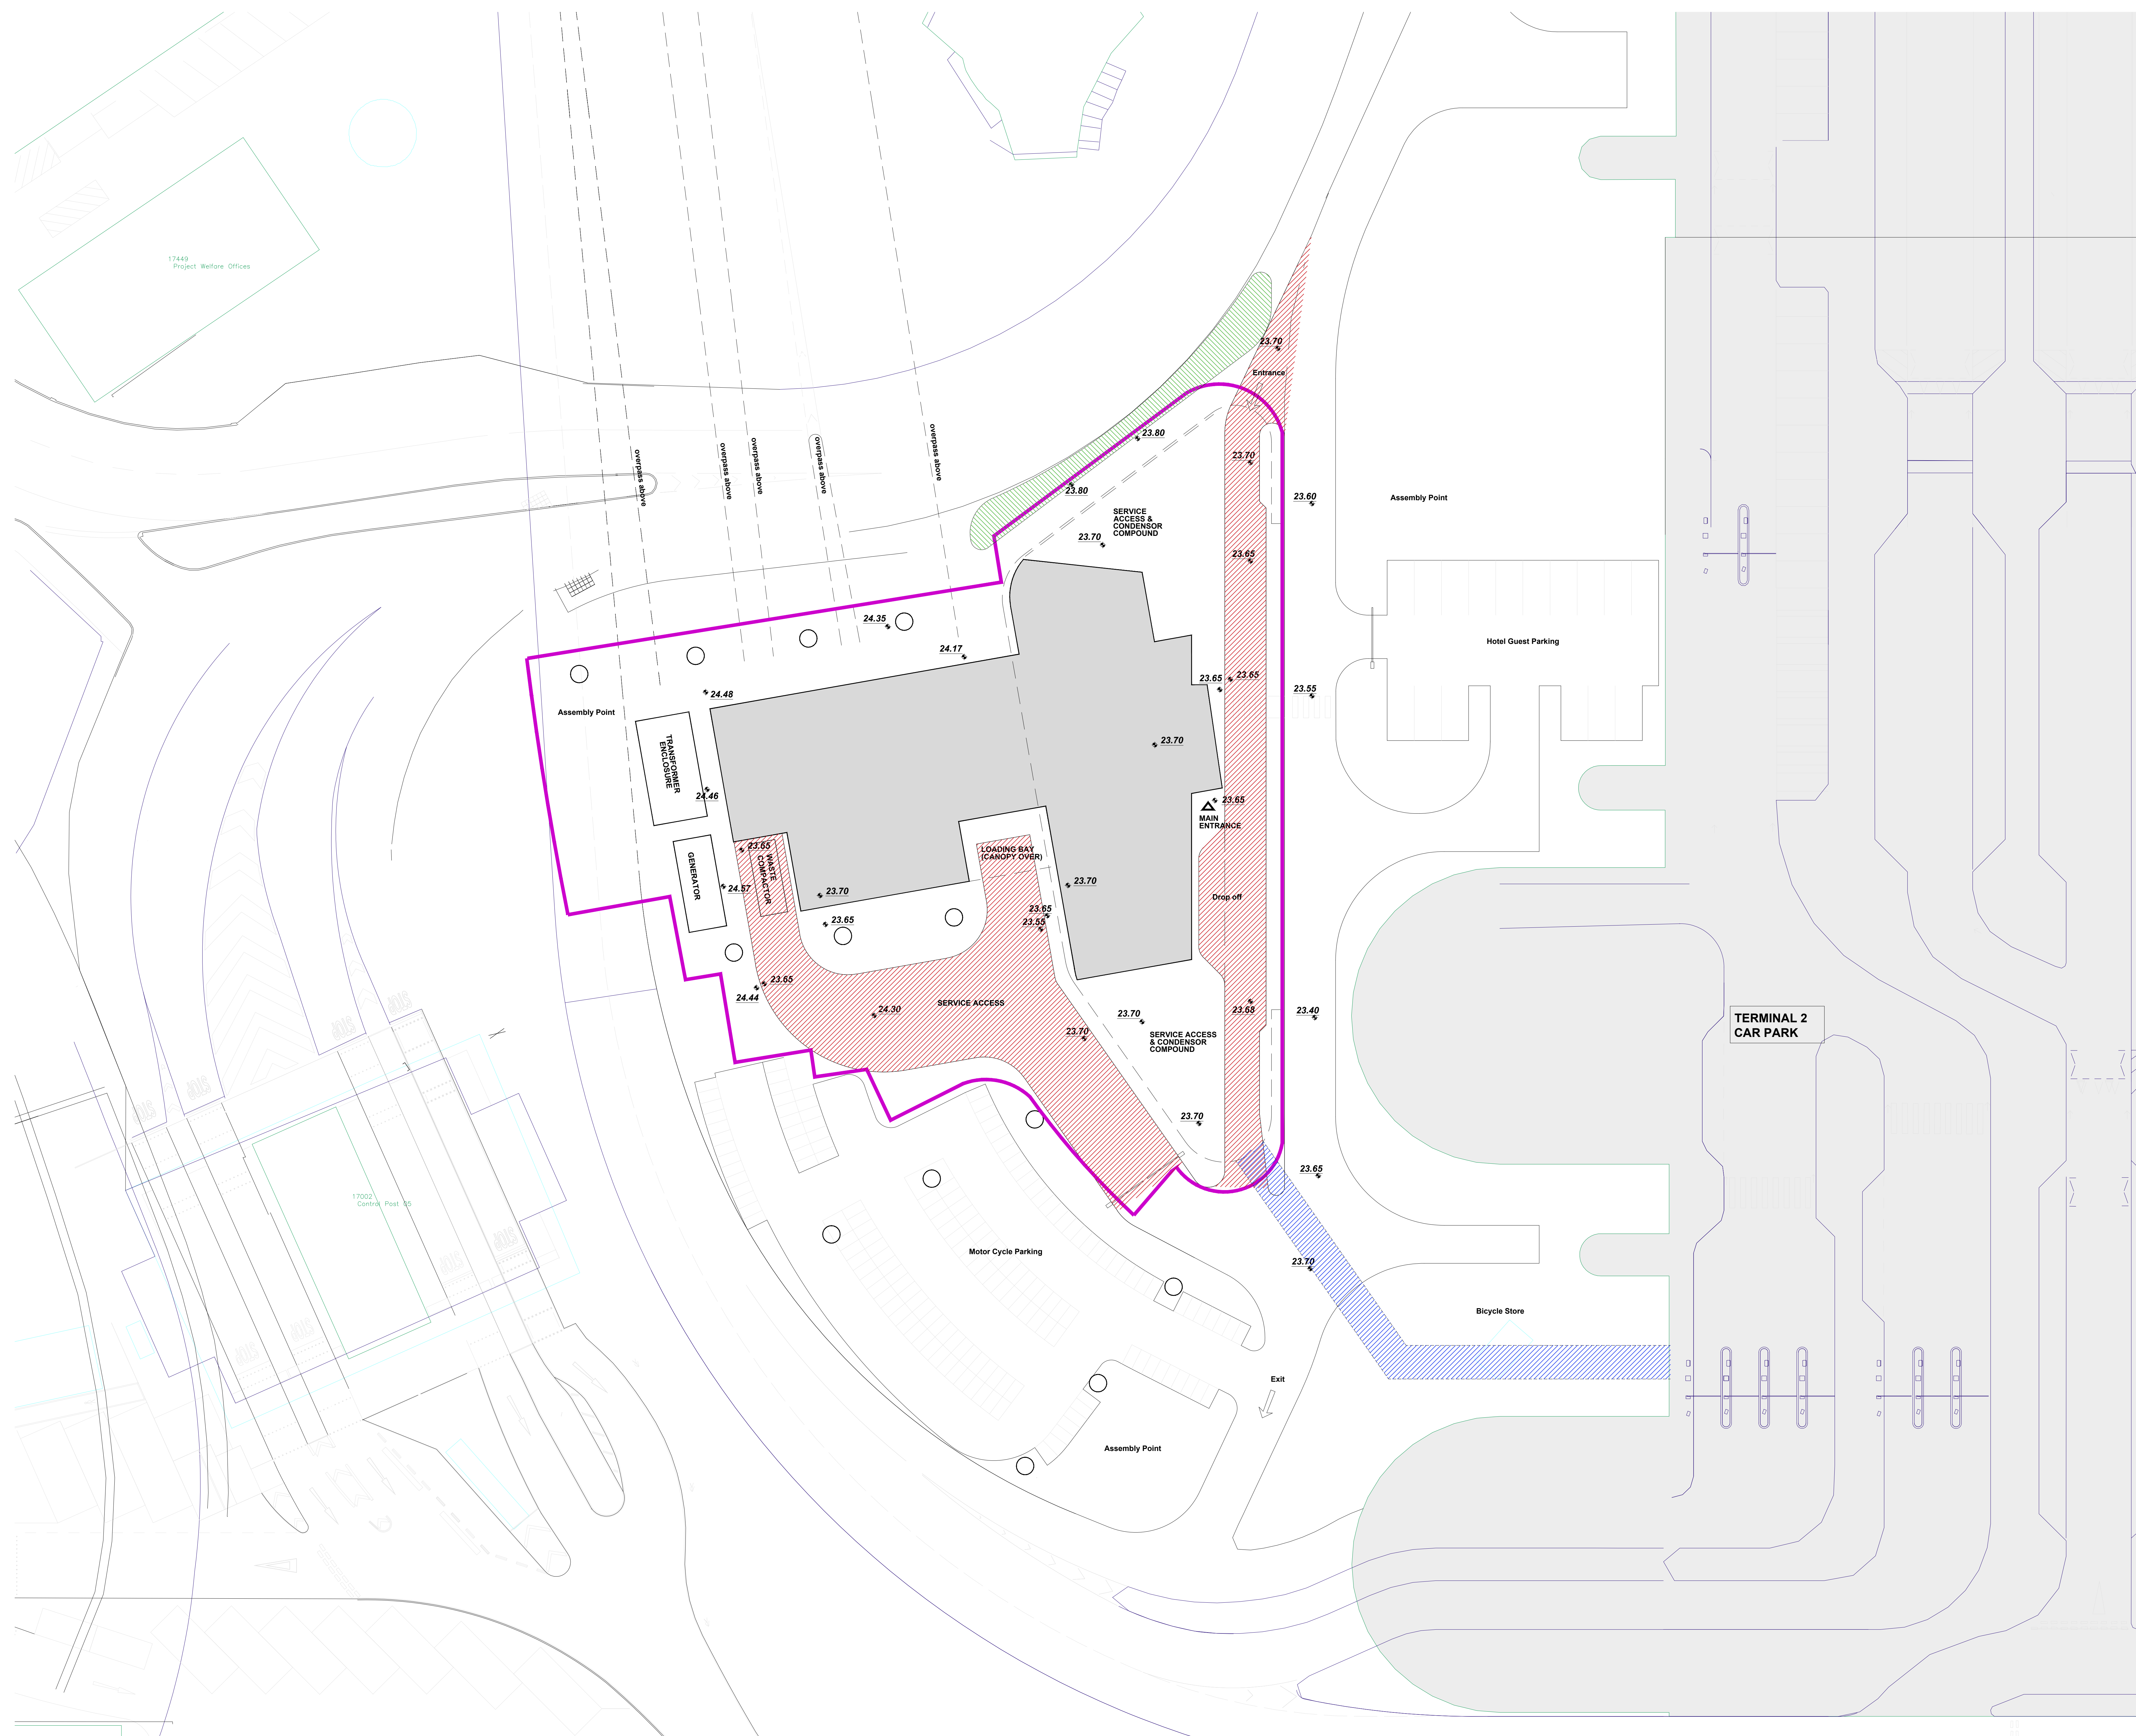

KEY:

Hotel Demise Boundary

Hotel Roads


Route of link bridge above

Landscaped area

 **23.70**

Levels as proposed

NB: Existing Site details are based on combined information from survey drawings by Cat Surveys Group Ltd. drawing 'GDL15193-UUD-R0', '10000-xx-m3-911-000001 (Buried Services Survey) and HAL Survey Drawing 'Heathrow_combined_utilities

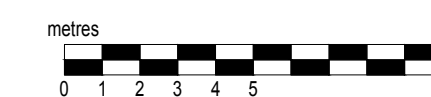

UNUM PARTNERSHIP
CHARTERED ARCHITECTS

PRELIMINARY

Grove Developments

Proposed Hotel at

2 Heathrow

Drawing Title

Proposed Lease Flair

Date	Scale	Drawn	Checked	AO
12	1:100	EE		

Drawing No.	Rev
-------------	-----

85-L(20) 200	F1
--------------	----

