



Please do not scale from this drawing. If in doubt, ask. This drawing is the property of UNUM Partnership Ltd. and must not be reproduced, copied or disclosed in any form, other than for the purpose of this project.

Revision	Initials	Date
P1 1. P1 issue	GB	10.07.17
P2 1. P2 issue	GB	13.07.17
P3 1. P3 issue : bridge layout revised	EB	31.07.17

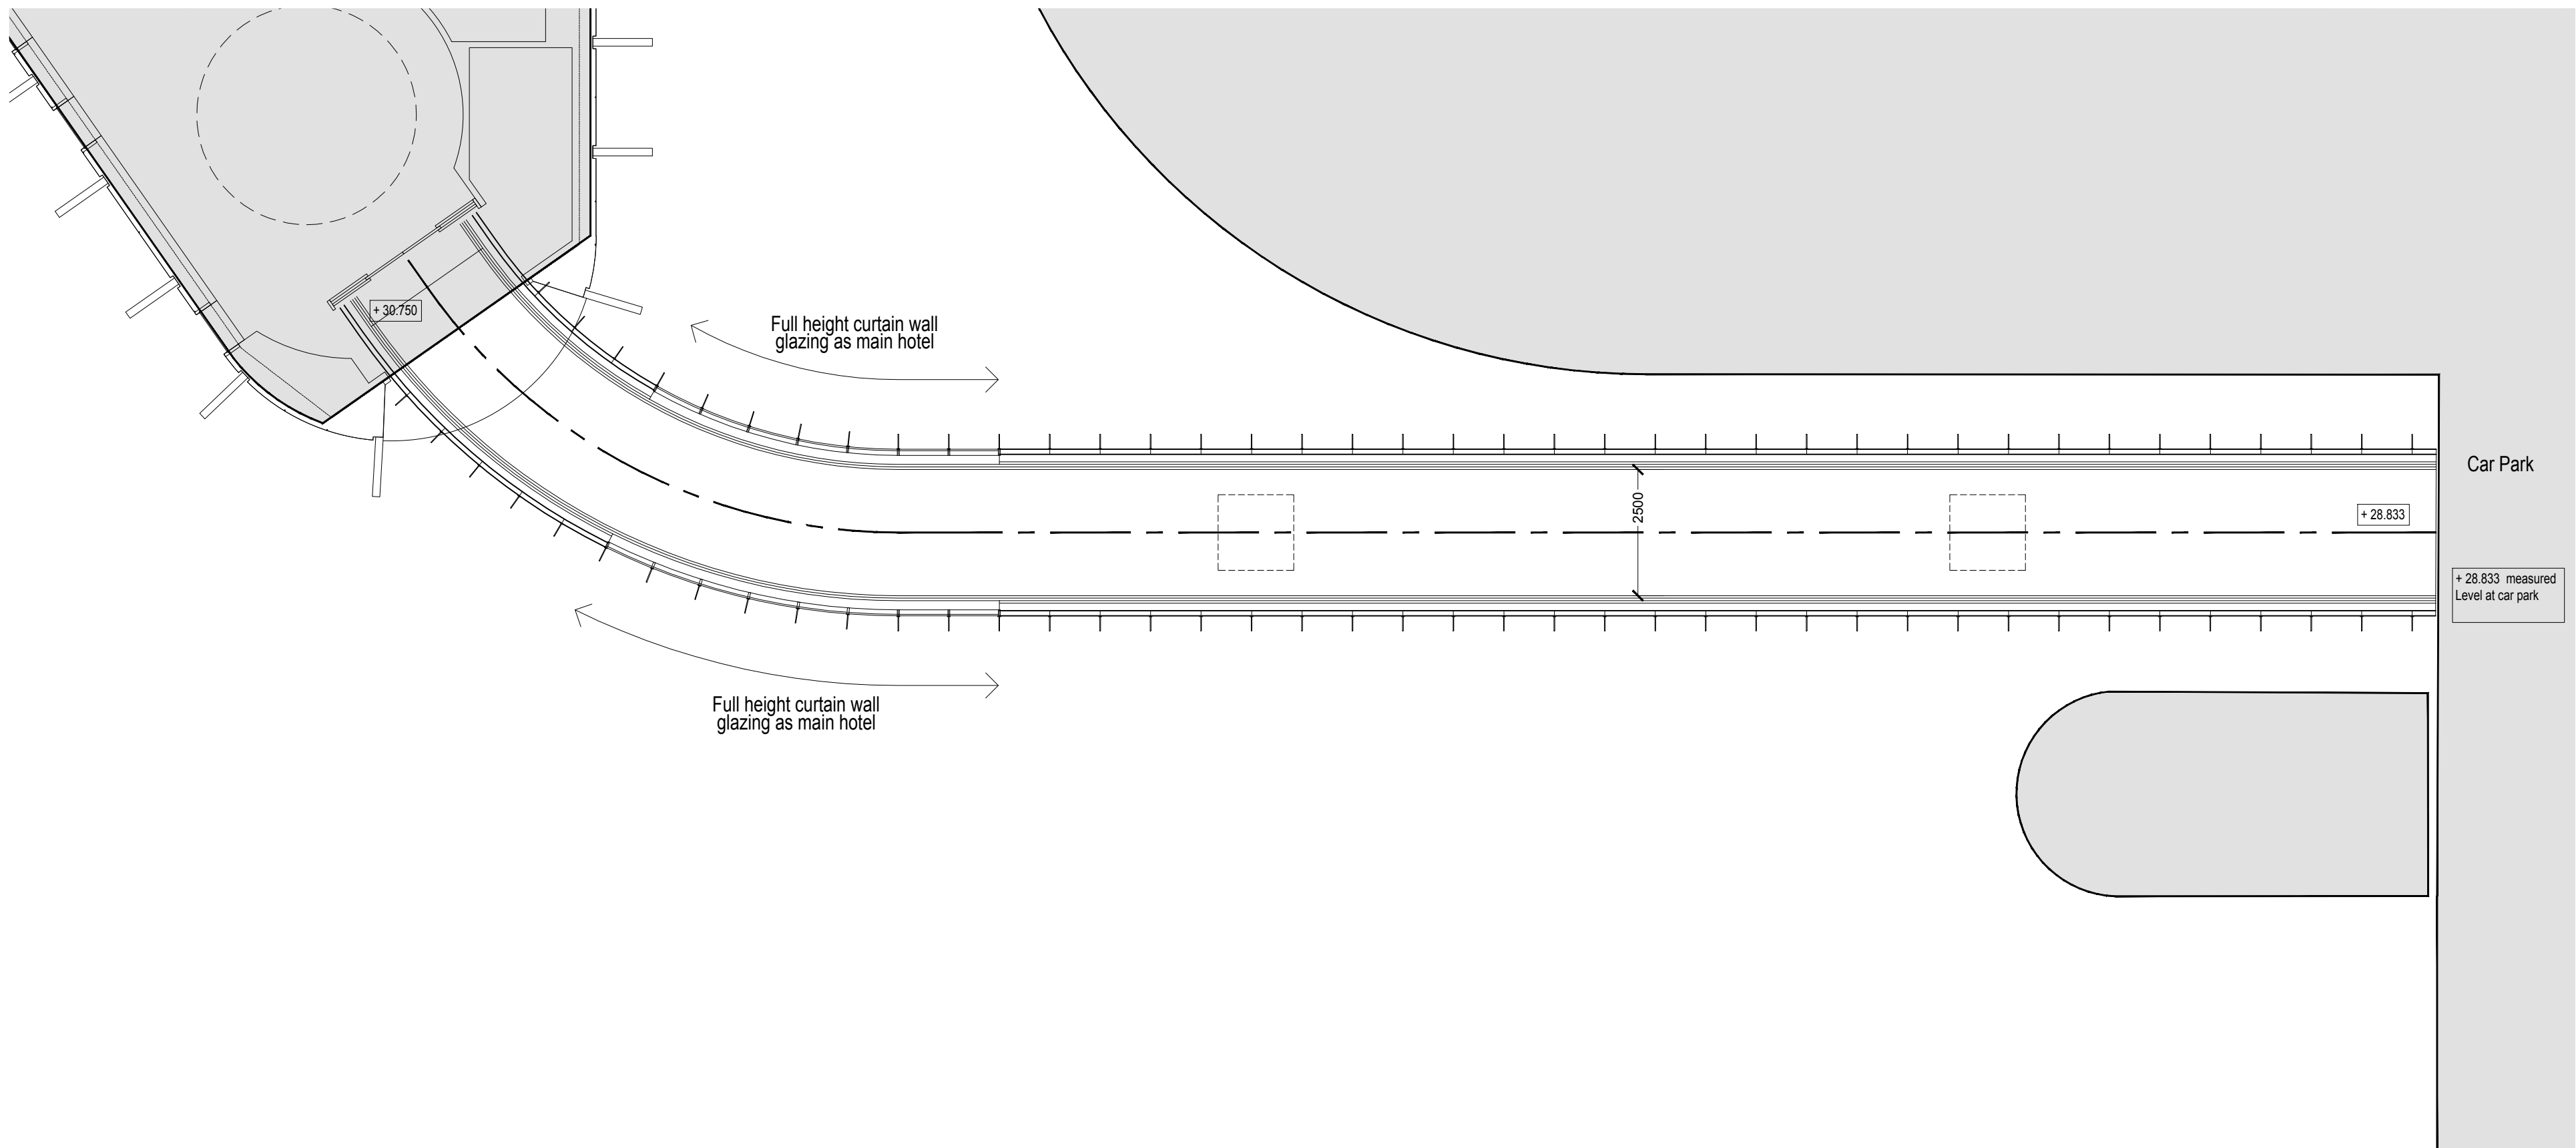

Proposed Plan - Walkway Level

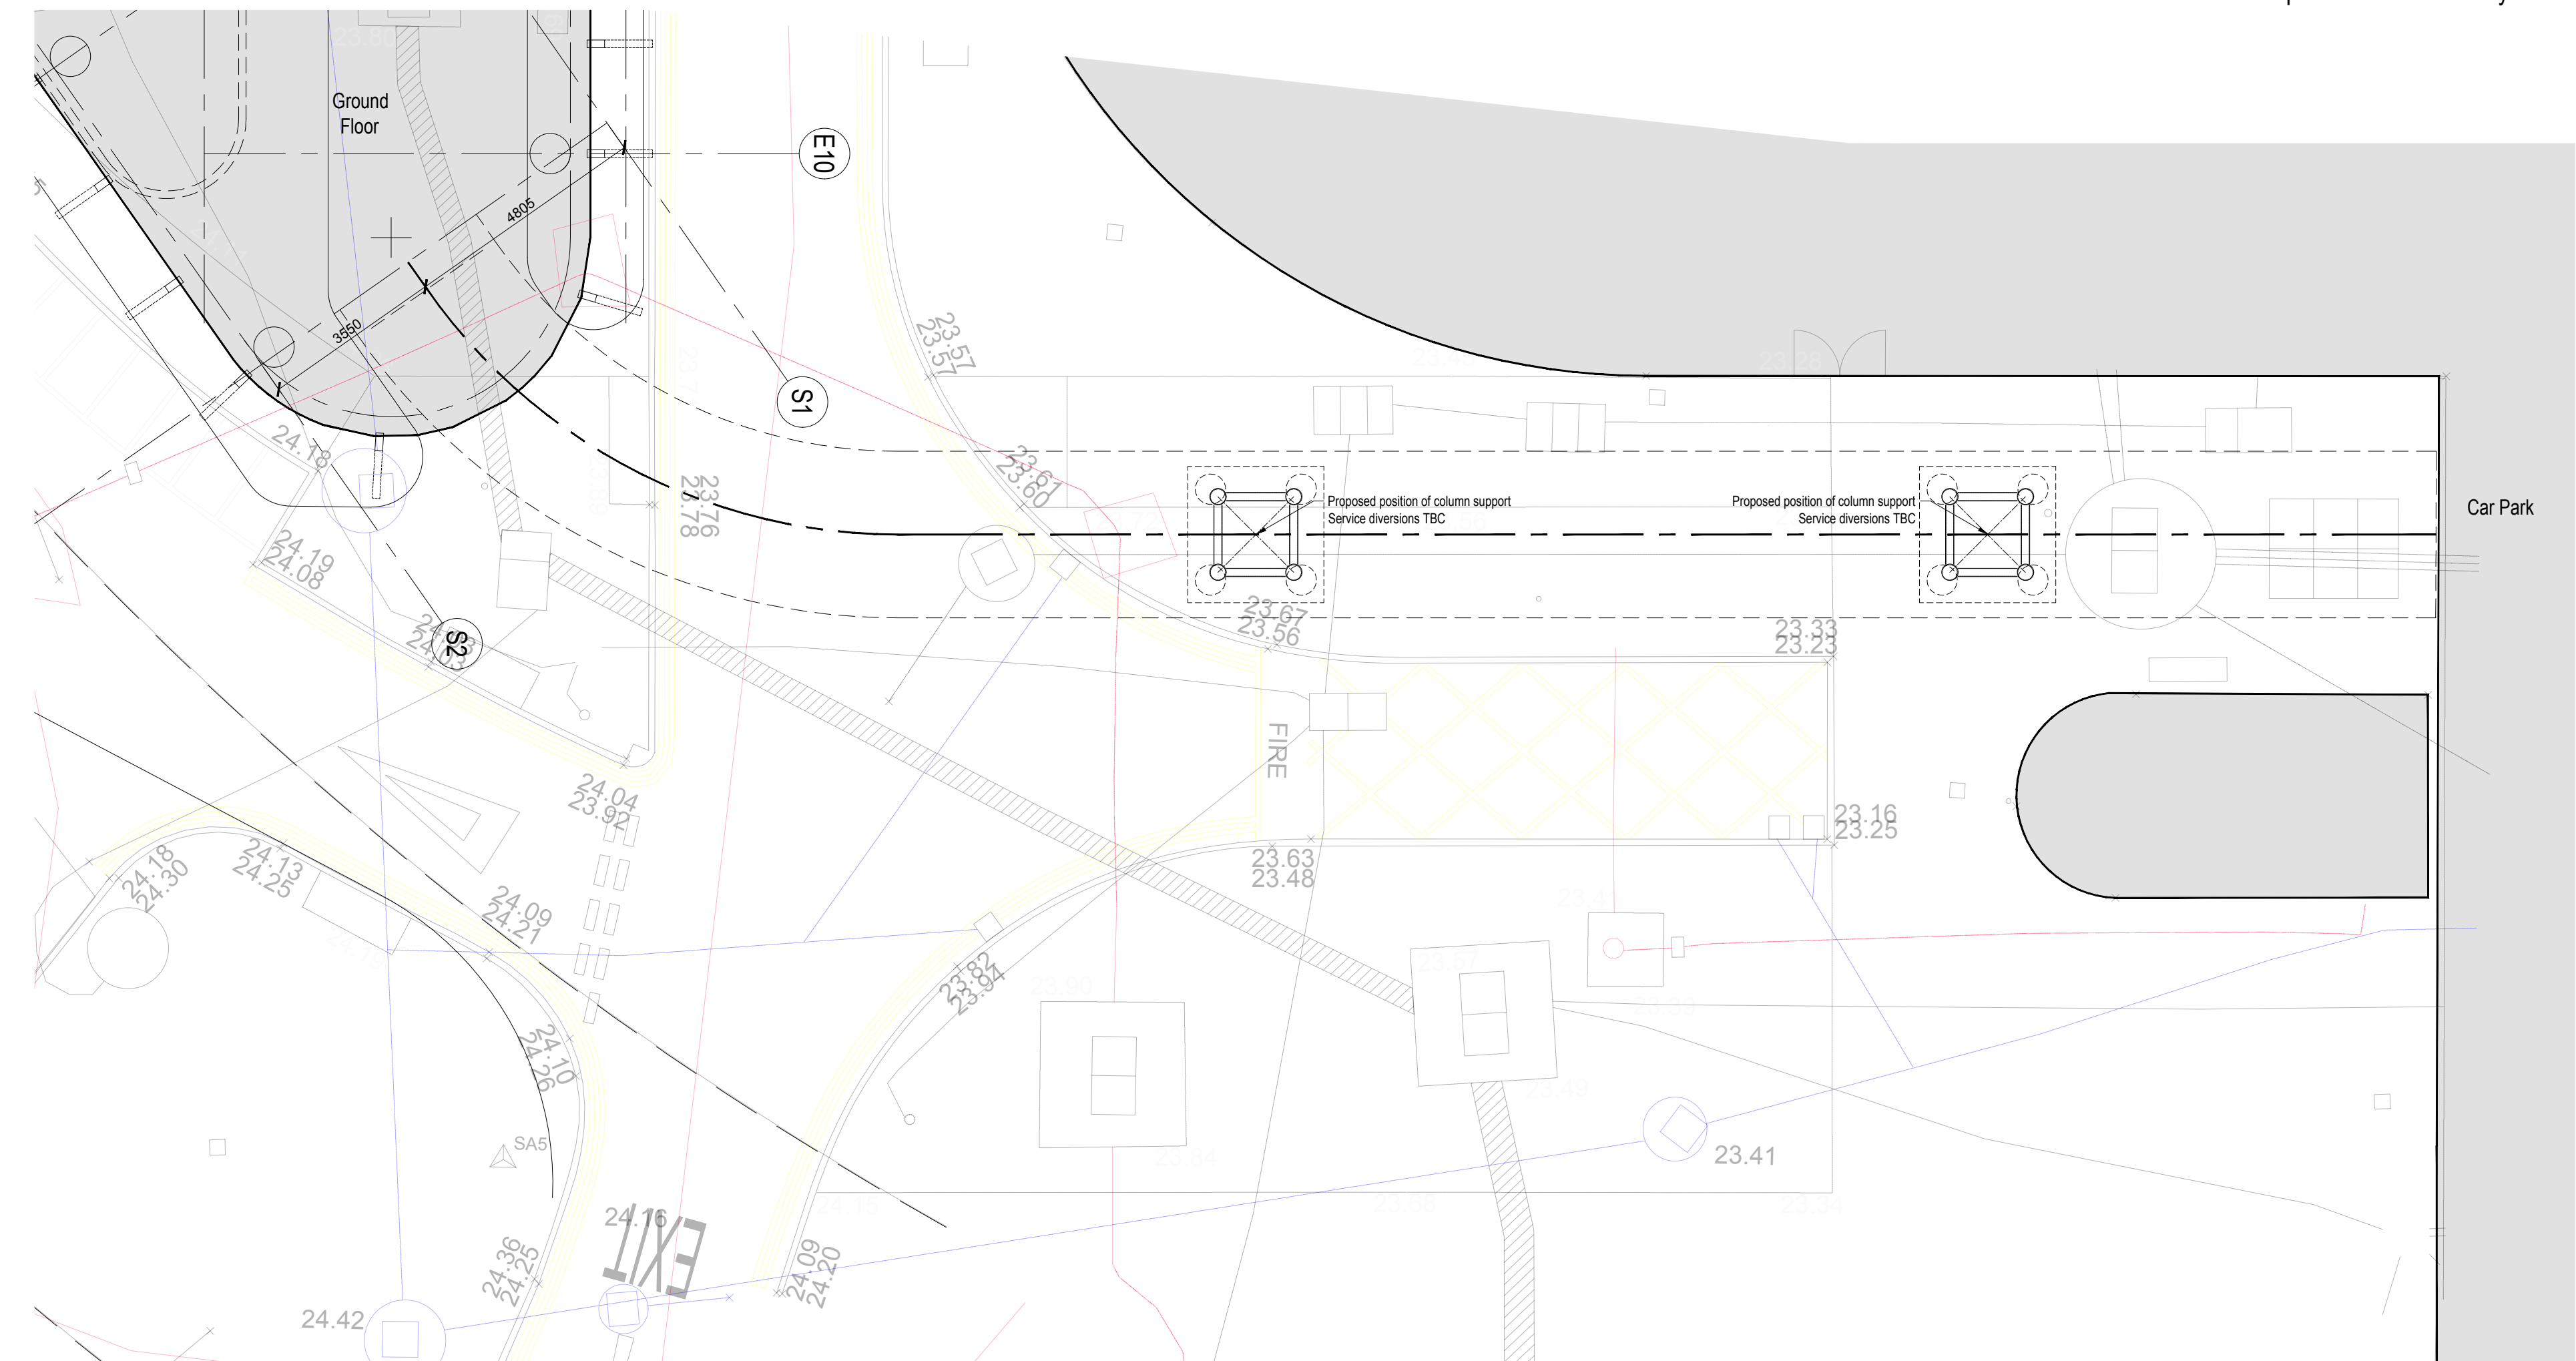

Proposed Plan - Ground Level

