


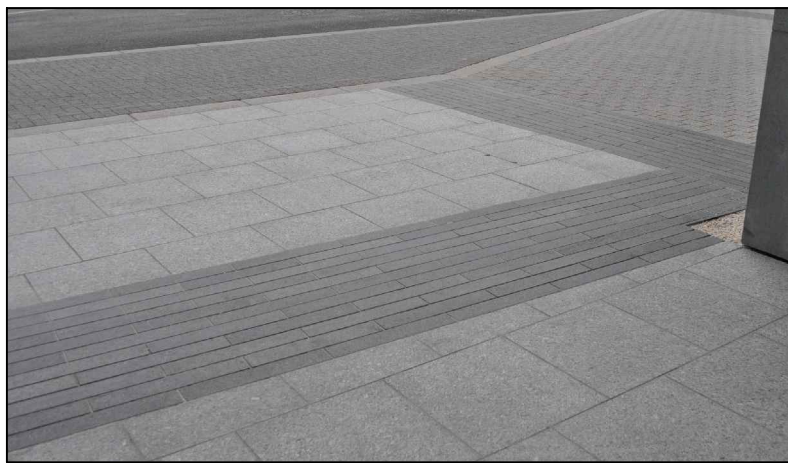

Plank type granite paving



Plank type paving and small element granite paving



Plank type granite paving




Granite paving in contrasting colours



Upright specimen trees



Amenity planting

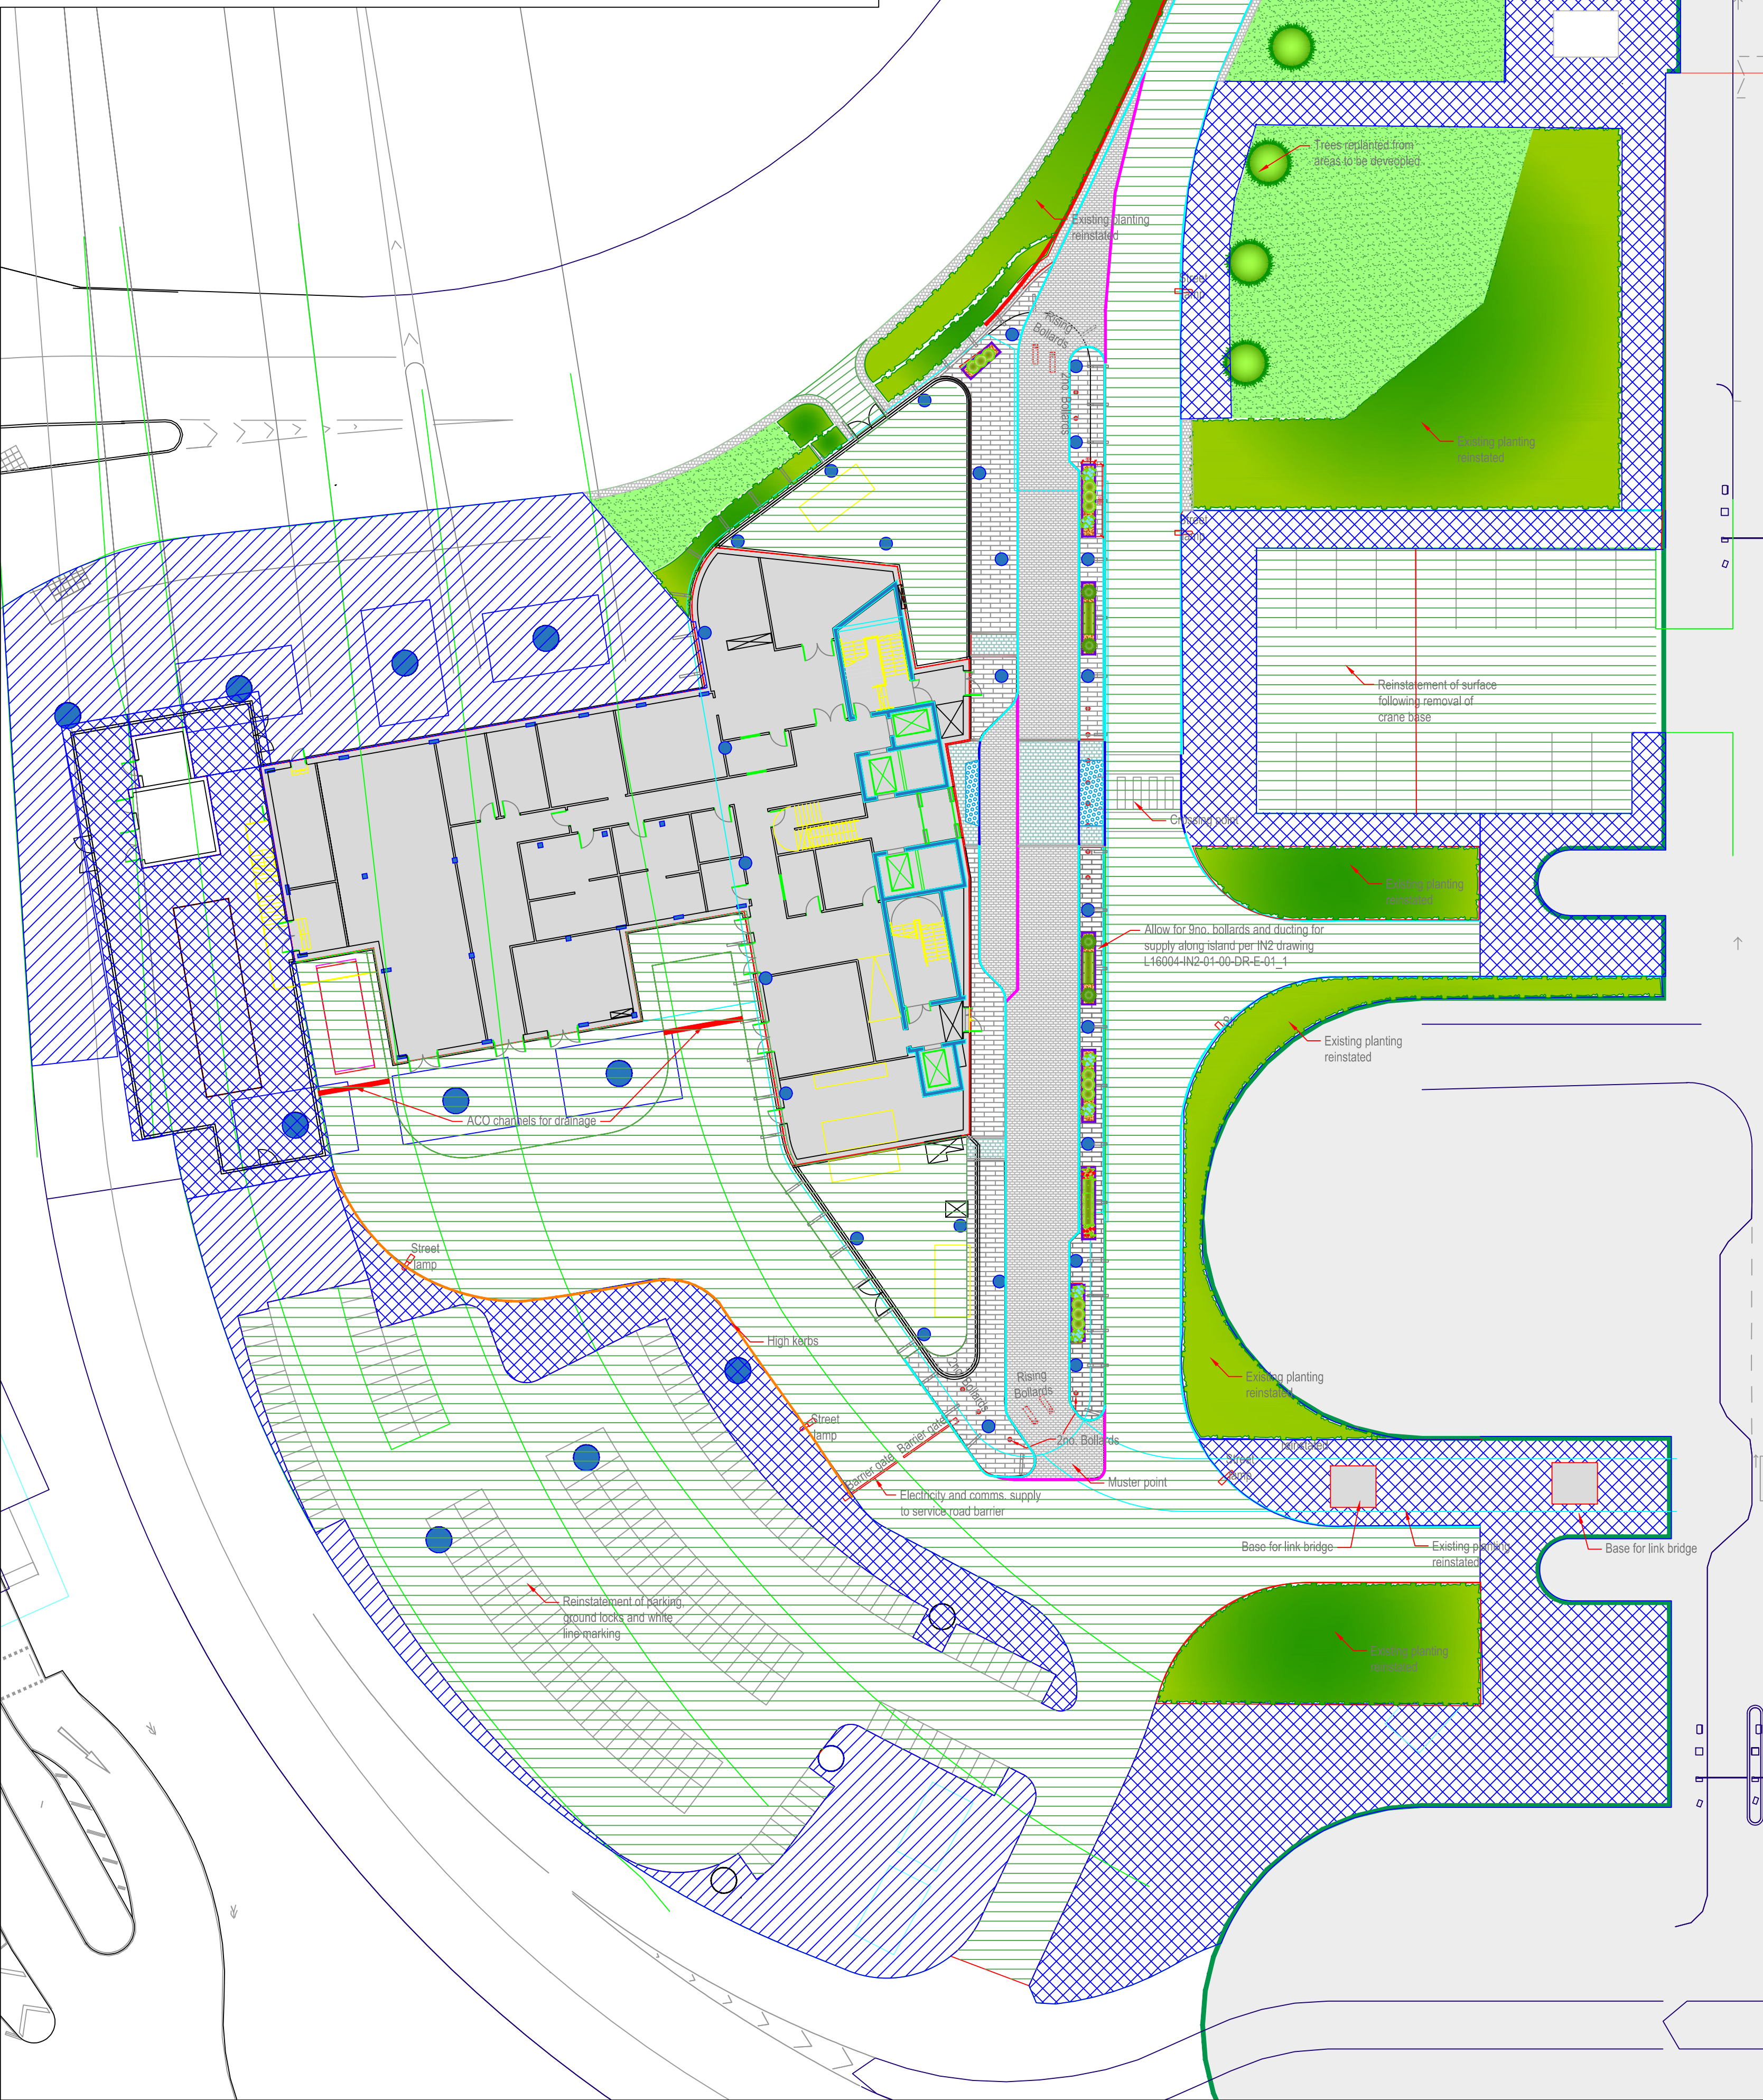

Landscaping Key (General):

- Reinstatement of existing road surface and any kerbs affected by site works and service diversions. Base coats, top finish and kerbing all to HAL standards

- Existing paving made good with new paving as required
- Areas of new paving to match existing

Street Furniture Key:

- Concrete planter (to be fitted with irrigation system)
- Bollards
- Security gate (CTA type)
- Barrier gate
- 4no. street lamps relocated to other side of Cessna Road. Positions TBC

Hard Landscape Key :

- Plank type granite paving colour: mid grey, size: 80x500x100mm
- Small element granite paving colour: silver grey, size: 200x100x150mm
- Small element granite paving colour: mid grey, size: 200x100x150mm
- Granite dimple paving to pedestrian crossing point
- Band of small granite paving on concrete bed colour: mid grey, size: 200x100x50mm
- Granite road kerb colour: mid grey, size: 255x145x900mm
- Granite kerb on flat, flush with roadway colour: dark grey, size: 255x145x900mm
- Granite kerb: dropped kerb to crossing points colour: mid grey, size: 255x145x900mm
- Triple row of block paviors (to match existing) to edge of soft areas. Allow for reinstatement as required.
- High kerbs colour: mid grey;
- Powder coated metal planters 800x600x4500mm

Soft Landscape Key :

- Amenity planting. Replacement of existing planting as required.
- Semi-mature trees: girth: 20-25cm (including underground guying system)
- Amenity grass areas

Note: All planting to be non-berrying species.

revision	description	date



David Clarke
LANDSCAPE ARCHITECT

645 Shore Road, Whiteabbey Village,
Newtownabbey, Co.Antrim, BT37 0ST
Tel: 028 90 86 7337 Fax: 028 90 851771
Email: david@david-clarke.net

Client: Grove

Job: T2 Hotel

Title: Landscape Layout

Proj No: 0586

Dwg No: 01A

Scale: 1:250

Date: 27 Sep 17

Drawn By: cs

Chk By: dc