
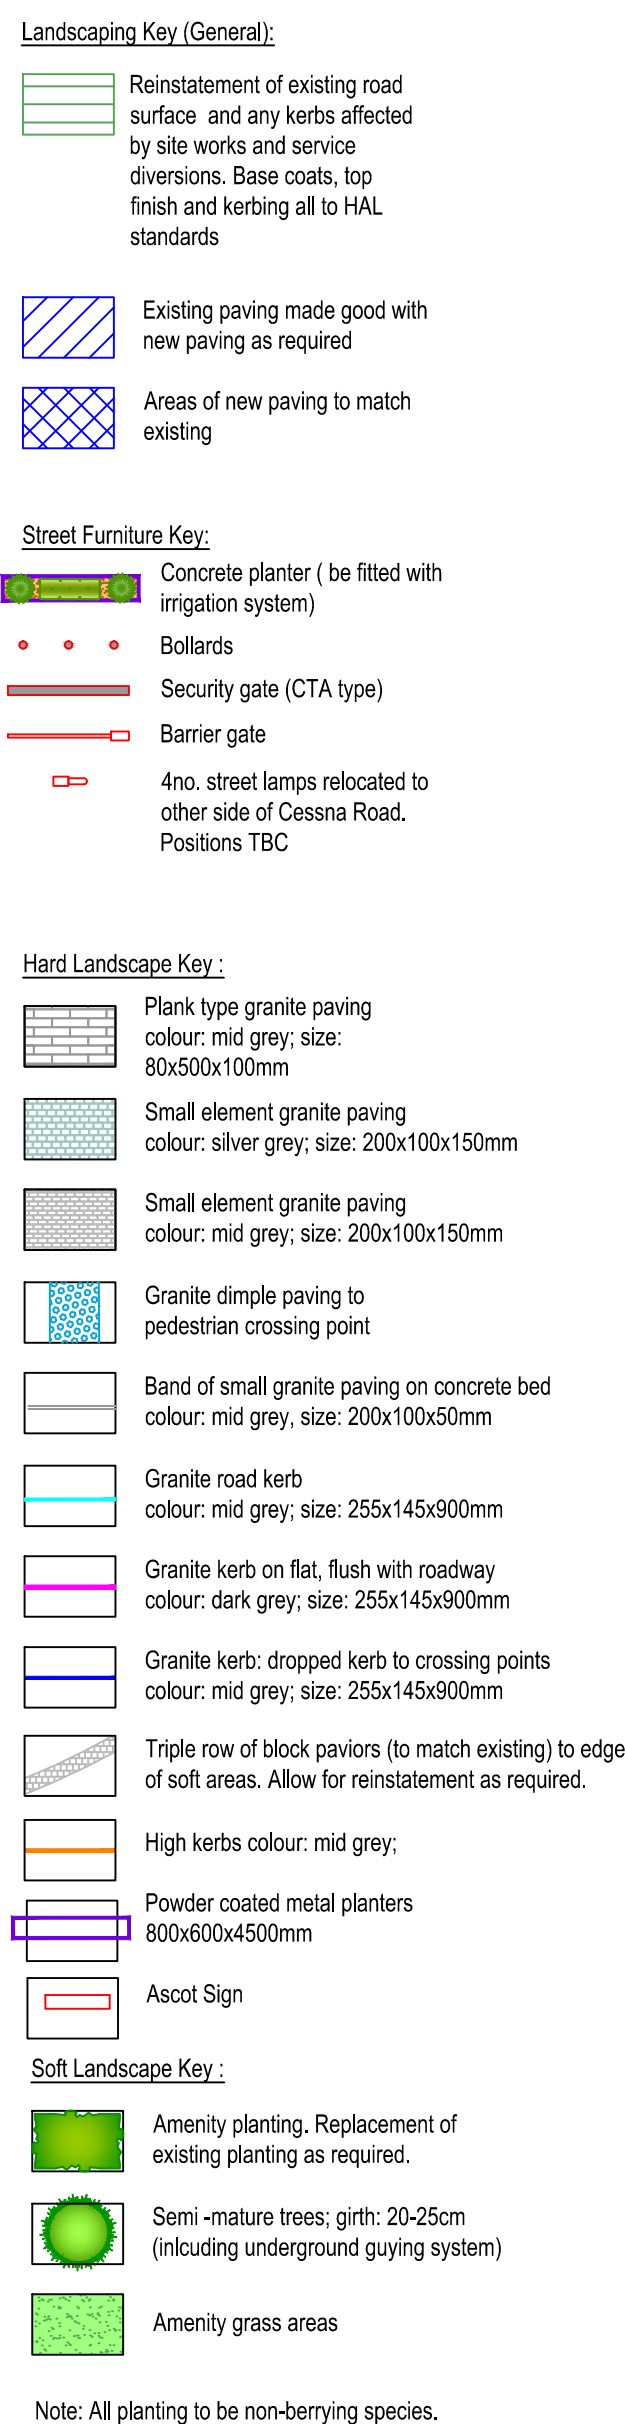
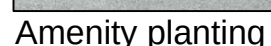
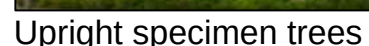
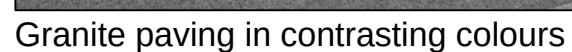
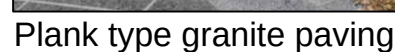
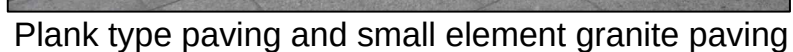


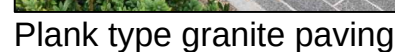

Plant Schedule					
Shubs					
No.	Species Name	Height	Pot Size	Specification	Density
3 No.	Buxus sempervirens	125-150cm	25L	C: Bushy Cone	No.
12 No.	Buxus sempervirens	25-30cm	2L	C: 4 brks: Bushy	No.
4 No.	Buxus sempervirens	60-80cm	25L	C: Bushy Ball	Counted
28 No.	Cornus alba 'Sibirica'	50-60cm	3L	C: 4 brks: Branched	1/m ²
11 No.	Escallonia 'Donard Seedling'	40-50cm	3L	C: 4 brks: Bushy	1/m ²
6 No.	Euronymus fortunei 'Emerald 'n' Gold'	25-30cm	3L	C: 7 brks: Bushy	No.
33 No.	Euronymus fortunei 'Emerald 'n' Gold'	25-30cm	3L	C: 7 brks: Bushy	3/m ²
10 No.	Griselinia littoralis	100-125cm	7.5L	C: 7 brks: Bushy	No.
23 No.	Hebe 'Green Globe'	100-40cm	3L	C: 3 brks: Bushy	2/m ²
24 No.	Hebe albicans 'Red Edge'	20-25cm	3L	C: 5 brks: Bushy	3/m ²
19 No.	Hebe rakaiensis	20-25cm	3L	C: 5 brks: Bushy	3/m ²
3 No.	Hydrangea paniculata 'Limelight'	40-50cm	5L	C: 5 brks: Branched	No.
9 No.	Laurus nobilis	150-175cm	50L	C: 3 brks: Cone Shaped	No.
14 No.	Mahonia x media 'Charity'	40-50cm	5L	C: 2 brks: Bushy	1/m ²
24 No.	Pachysandra terminalis 'Green Carpet'	15-20cm	3L	C: 5 brks: Several Shoots	5/m ²
28 No.	Prunus laurocerasus 'Otto Luyken'	30-40cm	3L	Bushy: 3 brks: C	2/m ²
32 No.	Vinca minor 'Atropurpurea'	10-15cm	2L	C: 5 brks: Several Shoots	10/m ²
Herbaceous					
No.	Species Name	Height	Pot Size	Specification	Density
22 No.	Carex morrowii	3L	C	No.	No.
24 No.	Geranium macrorrhizum 'Spessart'	3L	C	5/m ²	