



51

49
NORTH REAR Proposed



47



51

49
NORTH REAR Existing

47

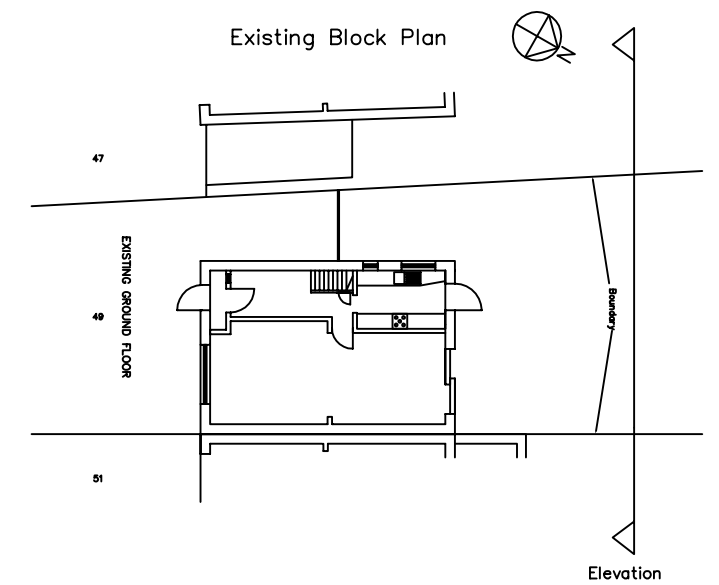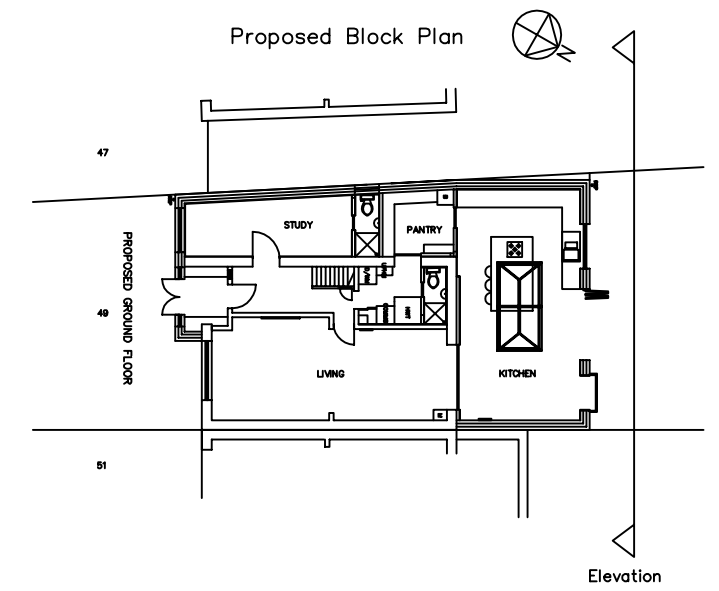

Site dimensions to be verified on site

