


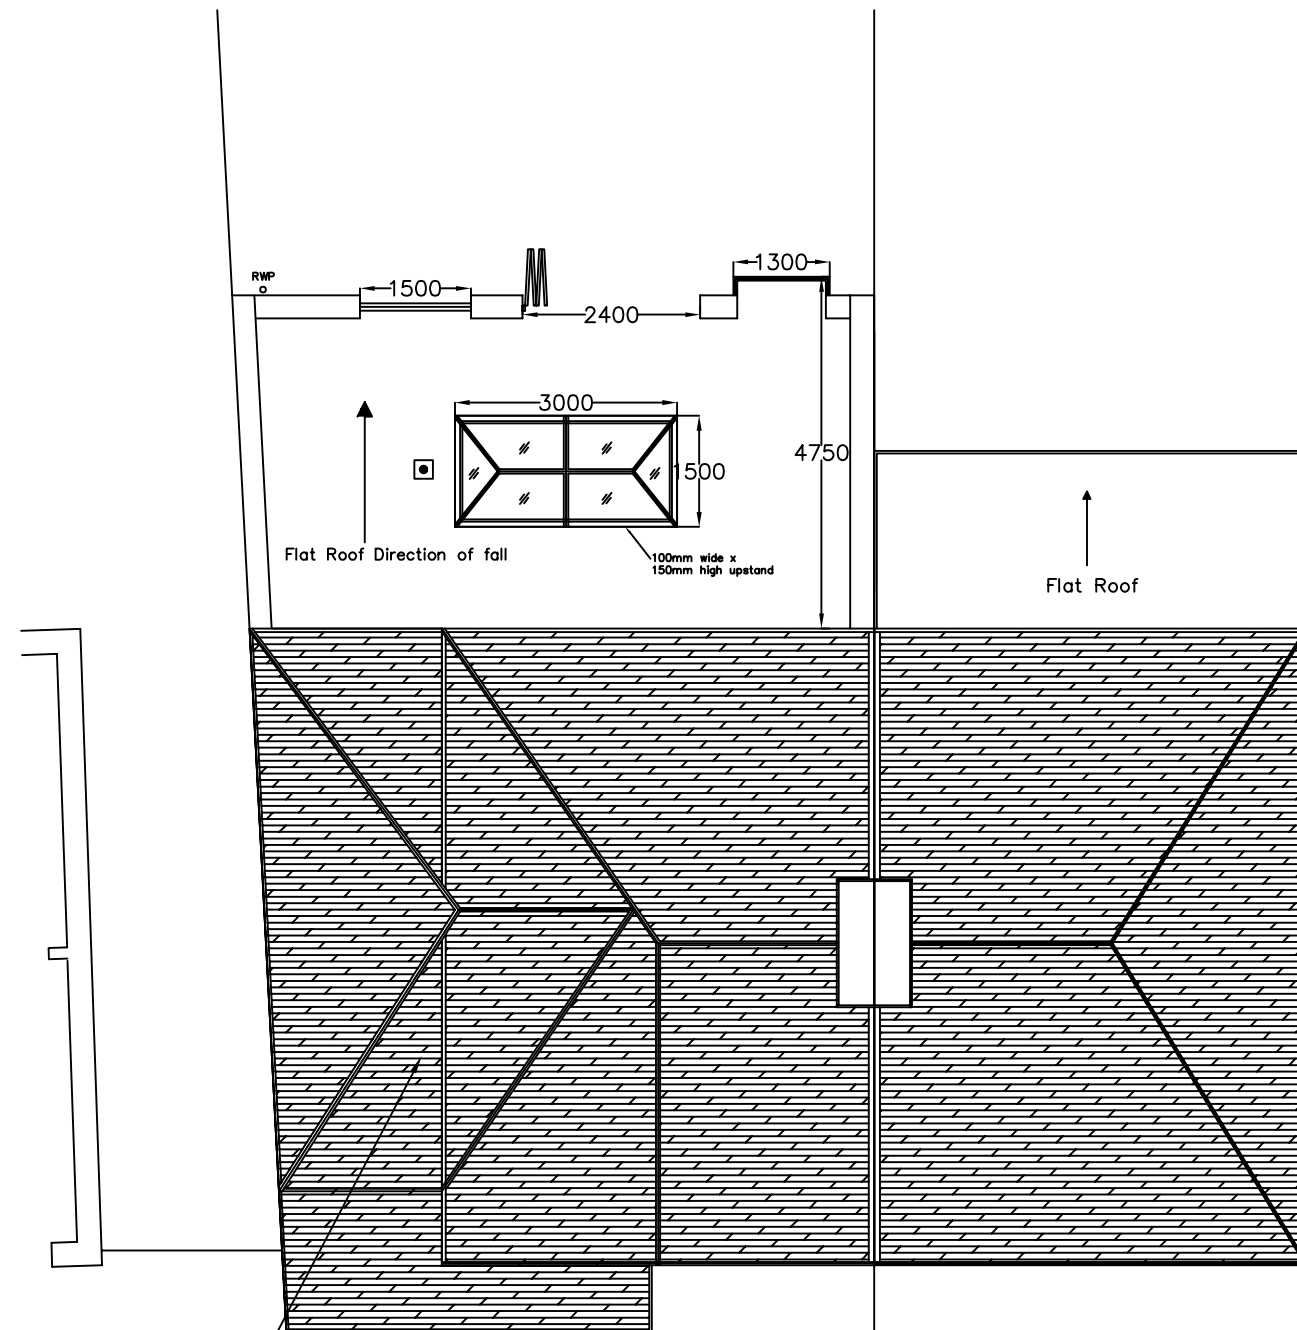


Roof pitch and tiles
to match existing

PROPOSED ROOF PLAN

47

49

51

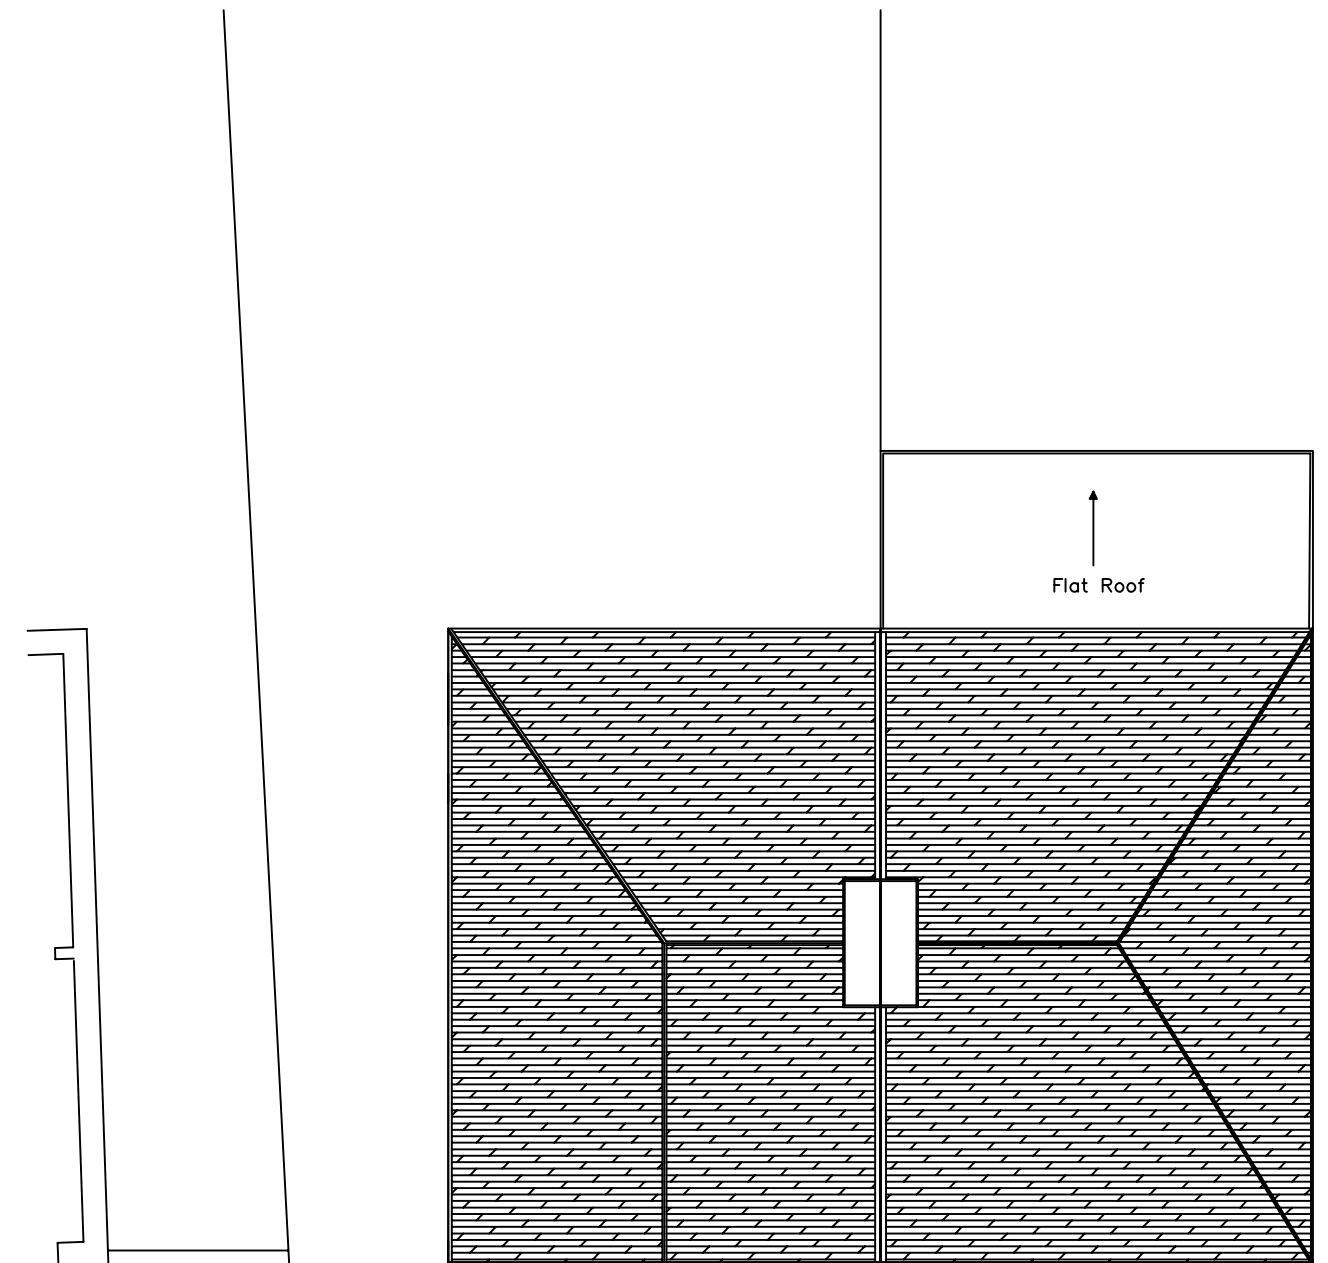

EXISTING ROOF PLAN

47

49

51

Site dimensions to be verified on site

