

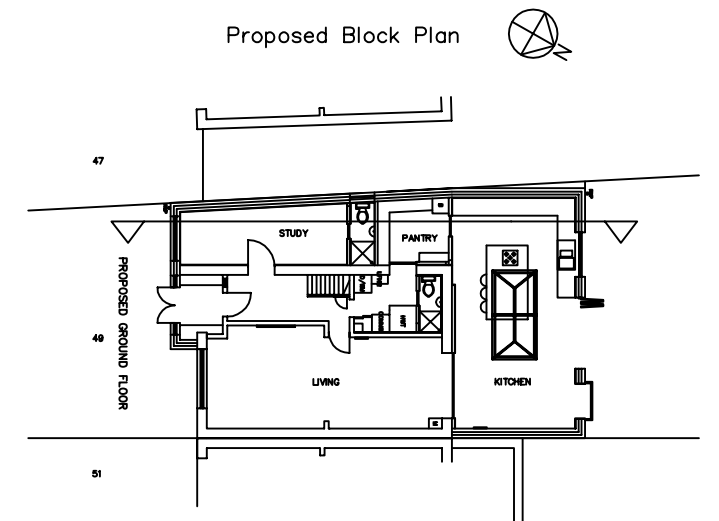
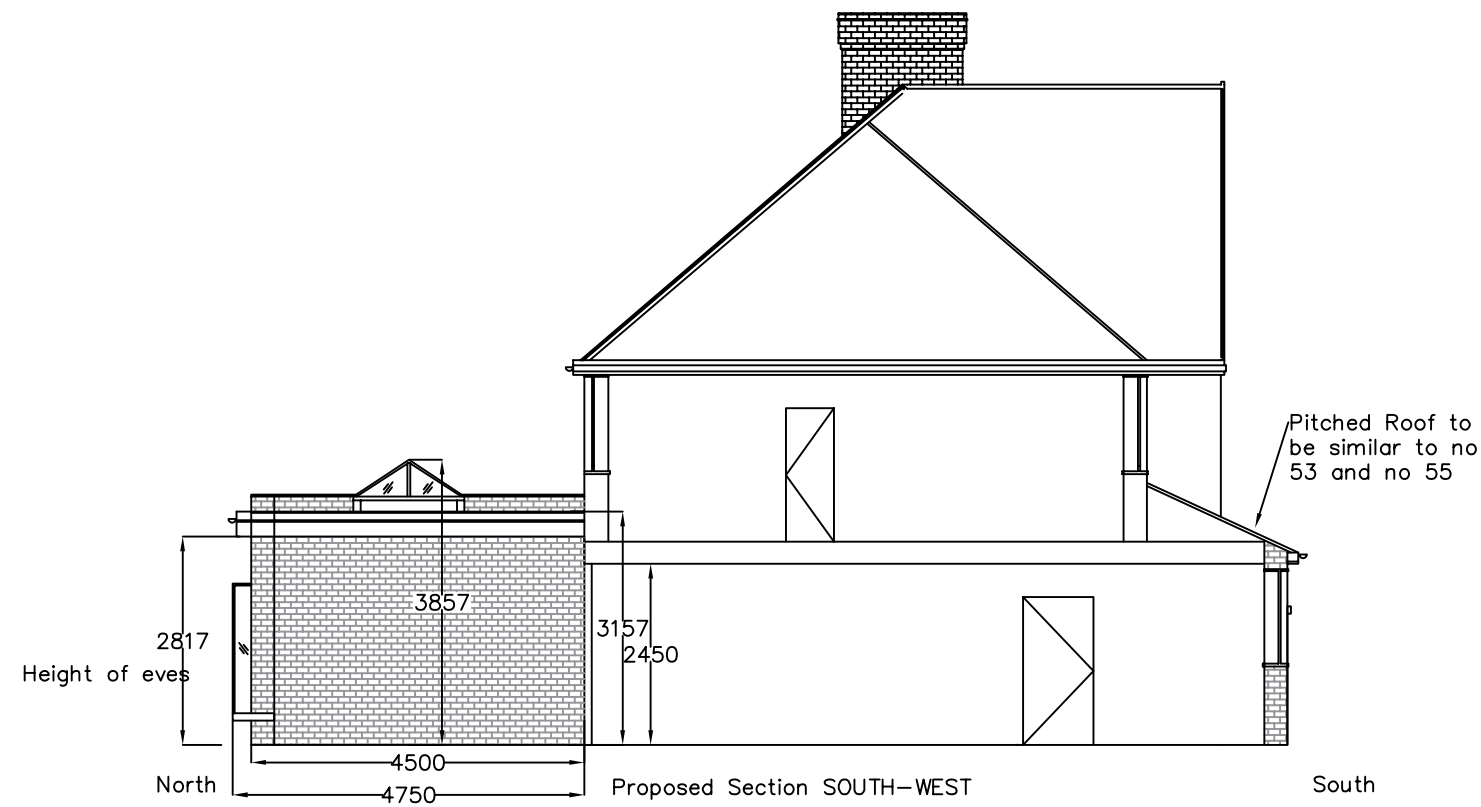


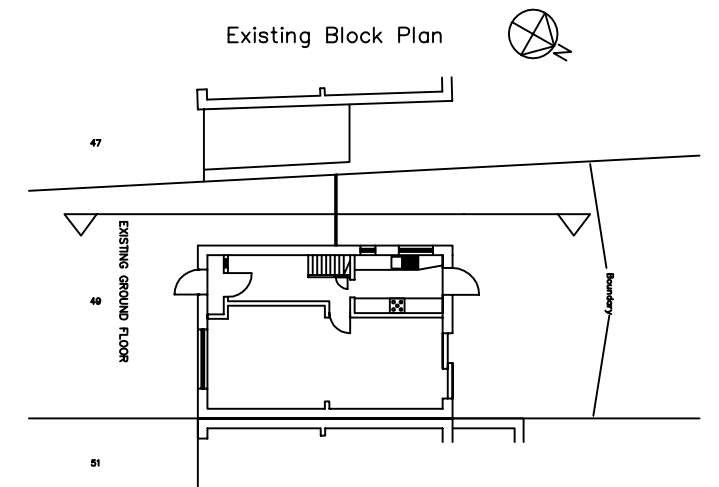

Site dimensions to be verified on site

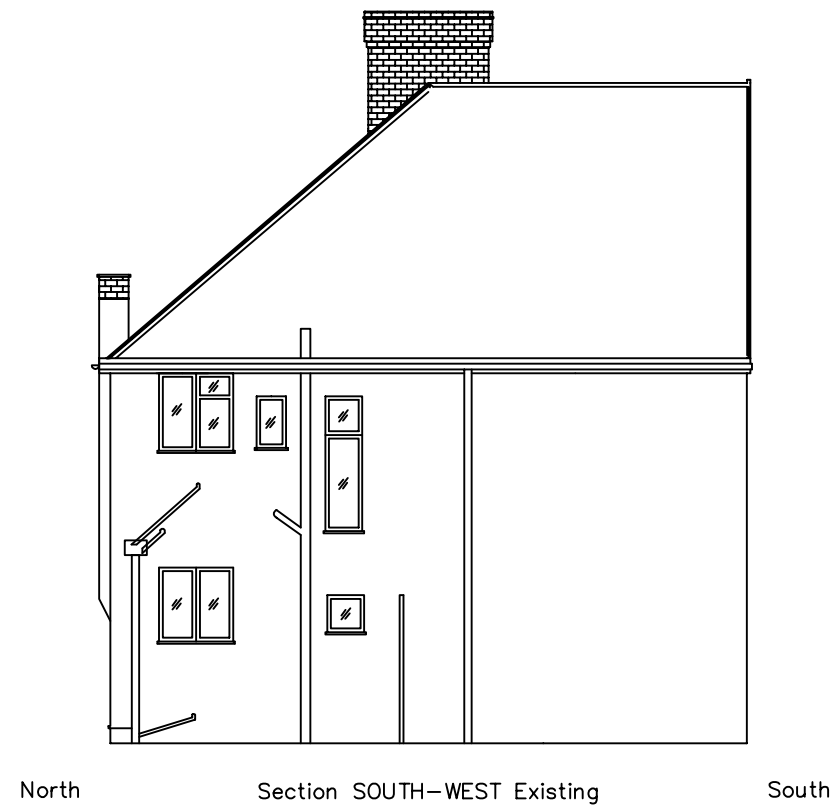