



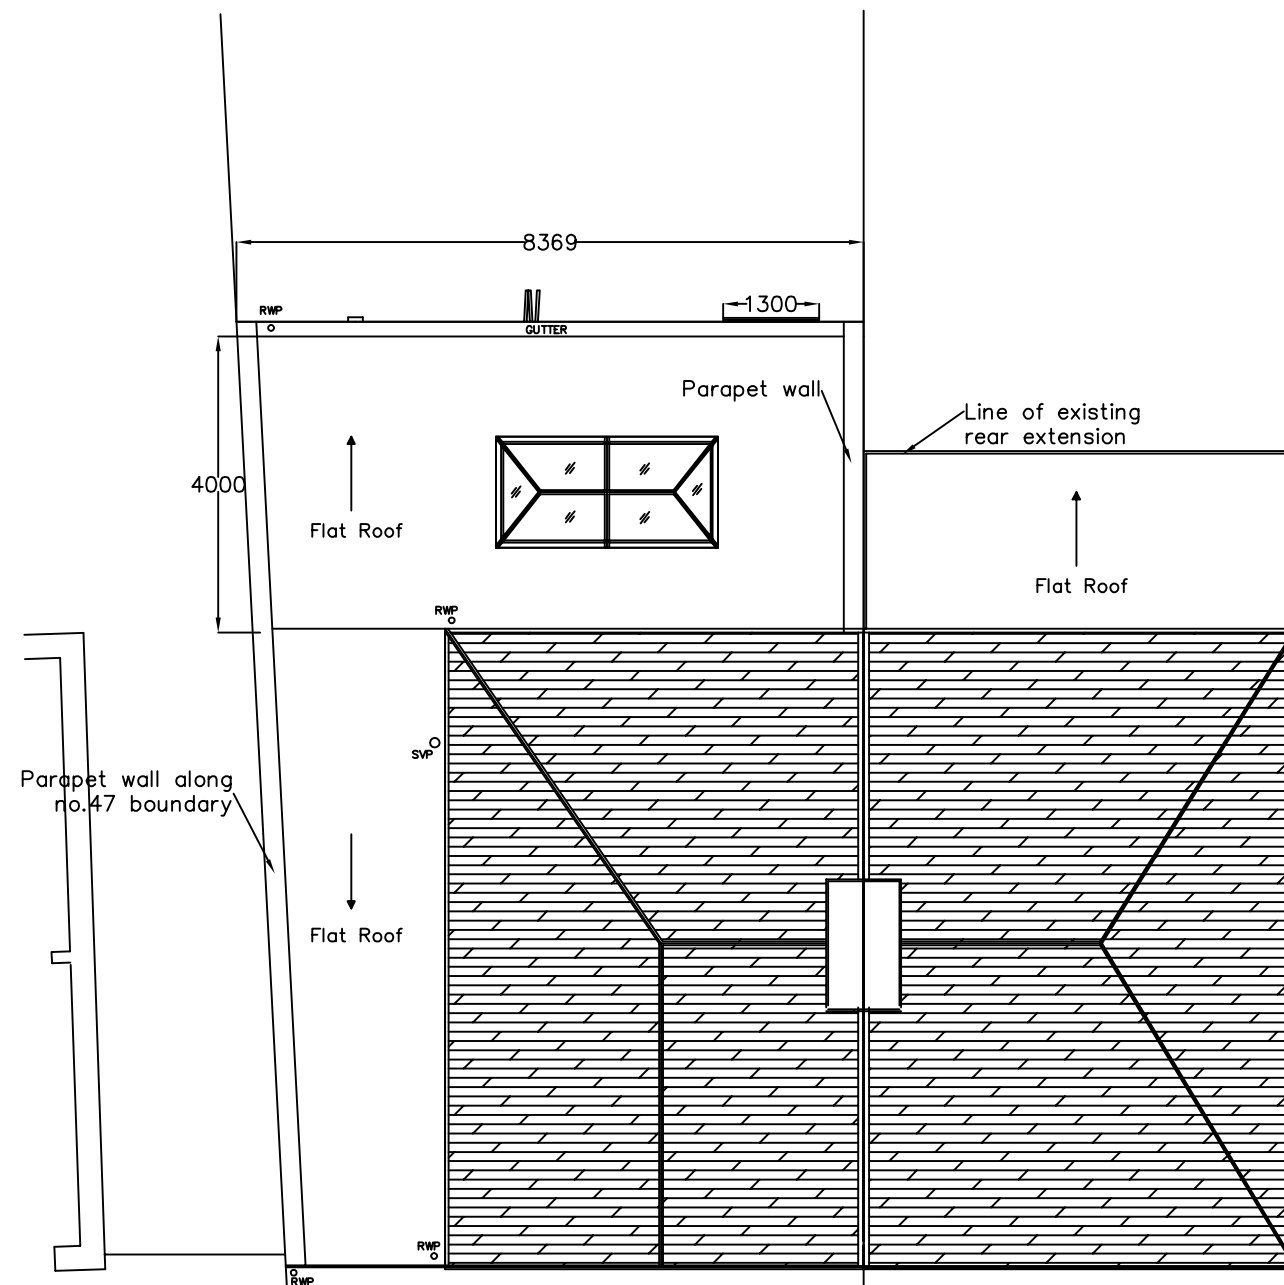

PROPOSED ROOF PLAN

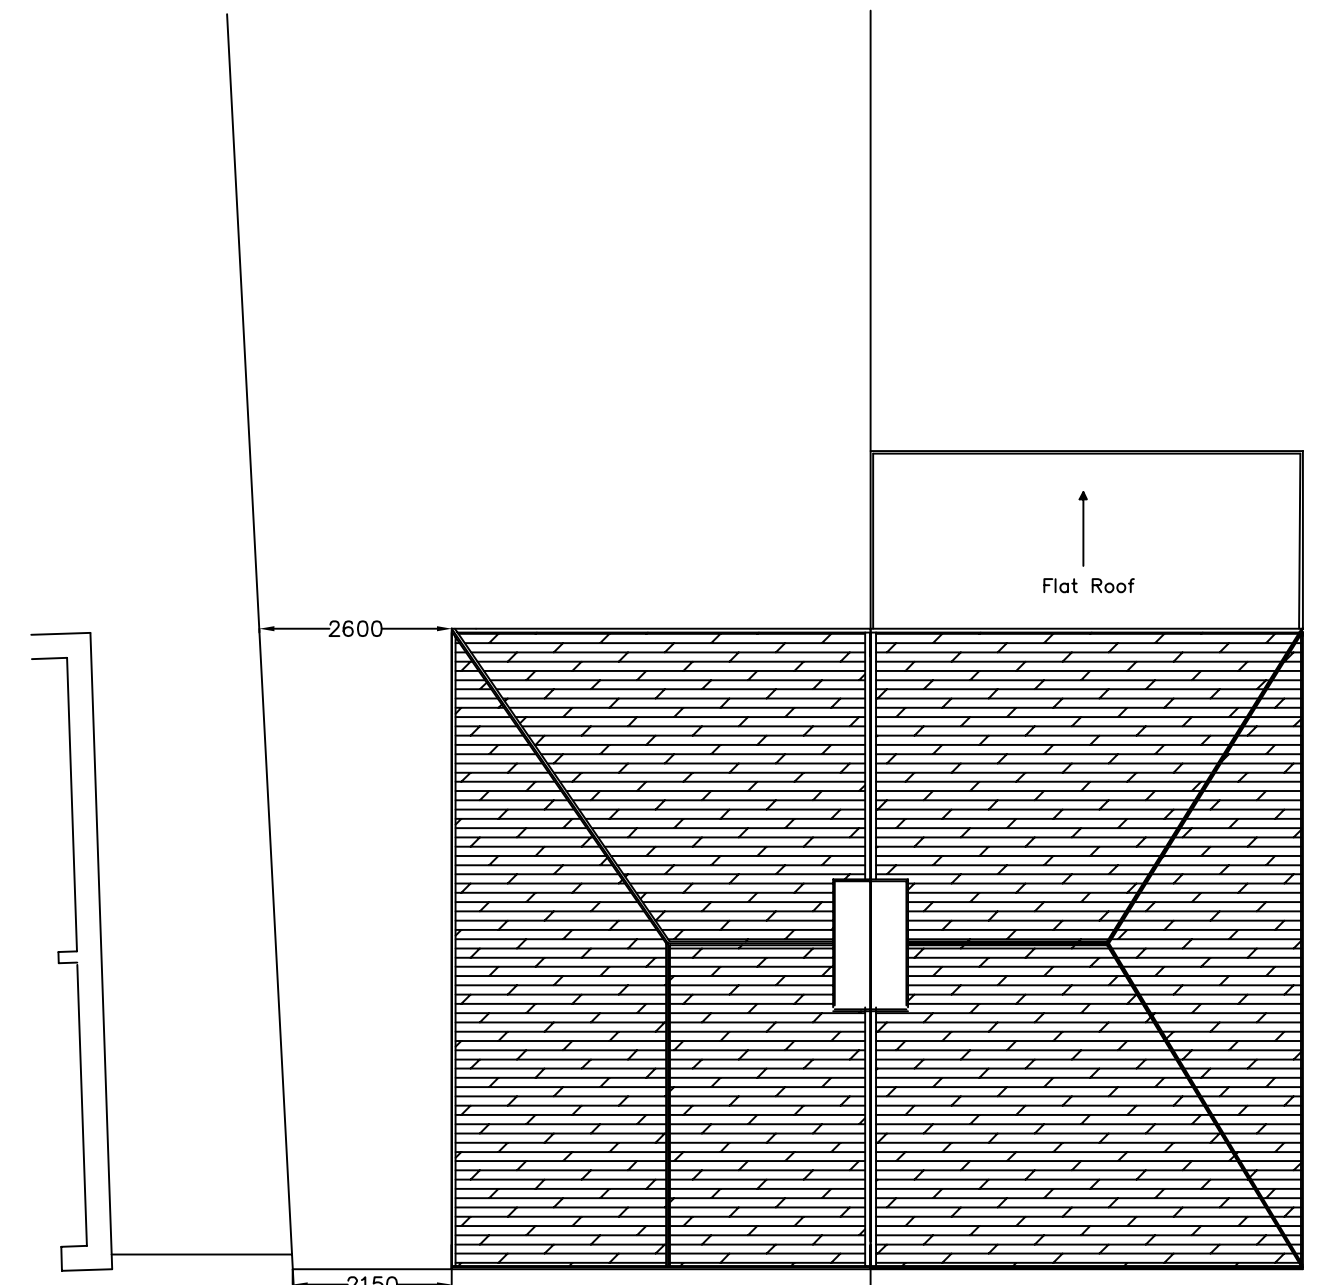

EXISTING ROOF PLAN

Site dimensions to be verified on site

